


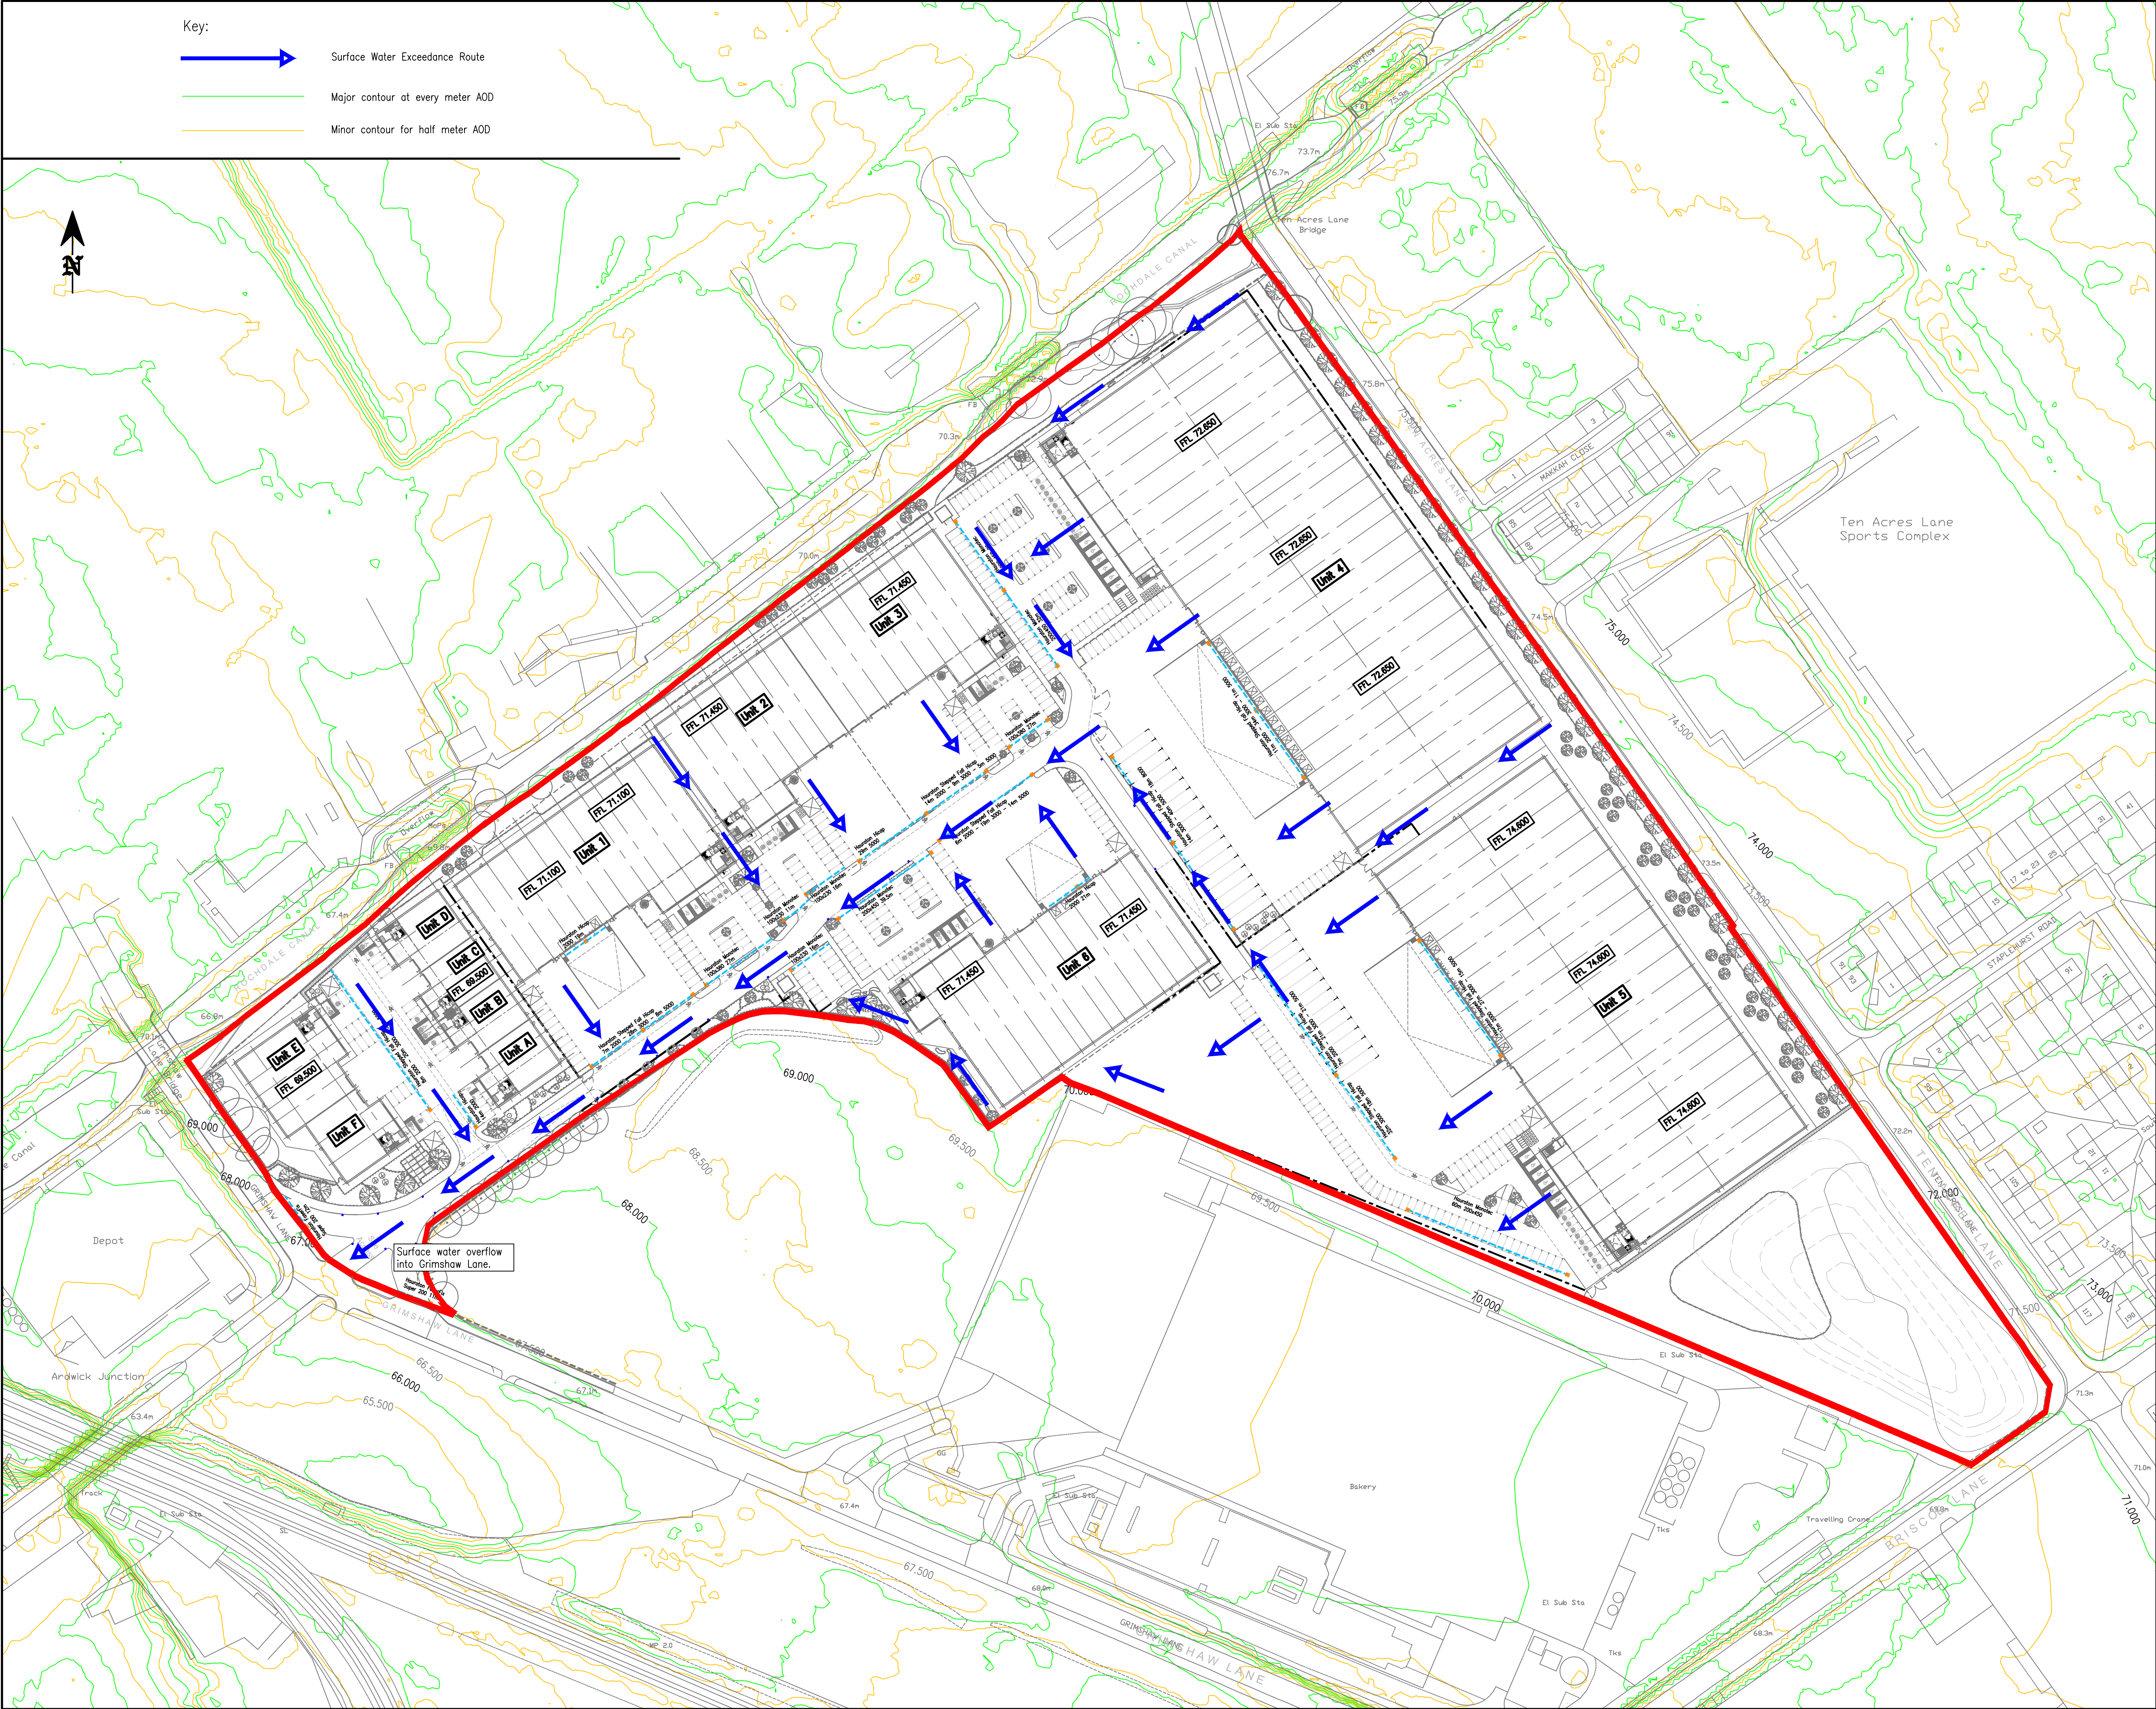

- Key:
- Surface Water Exceedance Route
  - Major contour at every meter AOD
  - Minor contour for half meter AOD

- Notes:
- Do not scale from this drawing.
  - In case of any discrepancies in drawings, details or bills, refer to engineers for clarification; unilateral decisions by the Contractor will not be accepted.
  - This drawing is to be read in conjunction with all related Architects, Consultants & Sub-Contractors drawings and specifications.
  - The Contractor is advised that all design drawings and information are to be read concurrently and any discrepancies or omissions reported directly to PTA's Civil Engineering Department.

© Powell Tolner & Associates Ltd.  
The contents of this drawing may not be reproduced in whole or in part without the prior written permission of Powell Tolner & Associates.

COMMENT/COSTING/APPROVAL  
NOT FOR CONSTRUCTION

|     |                      |    |          |       |
|-----|----------------------|----|----------|-------|
| P03 | Site Layout Updated. | LB | 13.08.21 |       |
| P03 | Site Layout Updated. | LB | 07.06.21 |       |
| P02 | Site Layout Updated. | LB | 11.02.21 |       |
| P01 | First Issue.         | LB | 27.10.20 |       |
| REV | DESCRIPTION          | BY | DATE     | CHK'D |

PROJECT TITLE  
Grimshaw Lane, Manchester

DRAWING TITLE  
Surface Water Exceedance  
Flow Path Diagram

|            |                         |                                                                                   |             |
|------------|-------------------------|-----------------------------------------------------------------------------------|-------------|
| DATE       | October 2020            | This drawing is issued only for the purposes described in the drawing status box. | PTA PROJ No |
| DRAWN      | LB                      |                                                                                   | 9762        |
| SCALE      | 1:1000                  |                                                                                   | REVISION    |
| DWG SIZE   | A1                      |                                                                                   | P04         |
| DRAWING No | GLM-PTA-ZZ-XX-DR-C-8190 |                                                                                   |             |

