




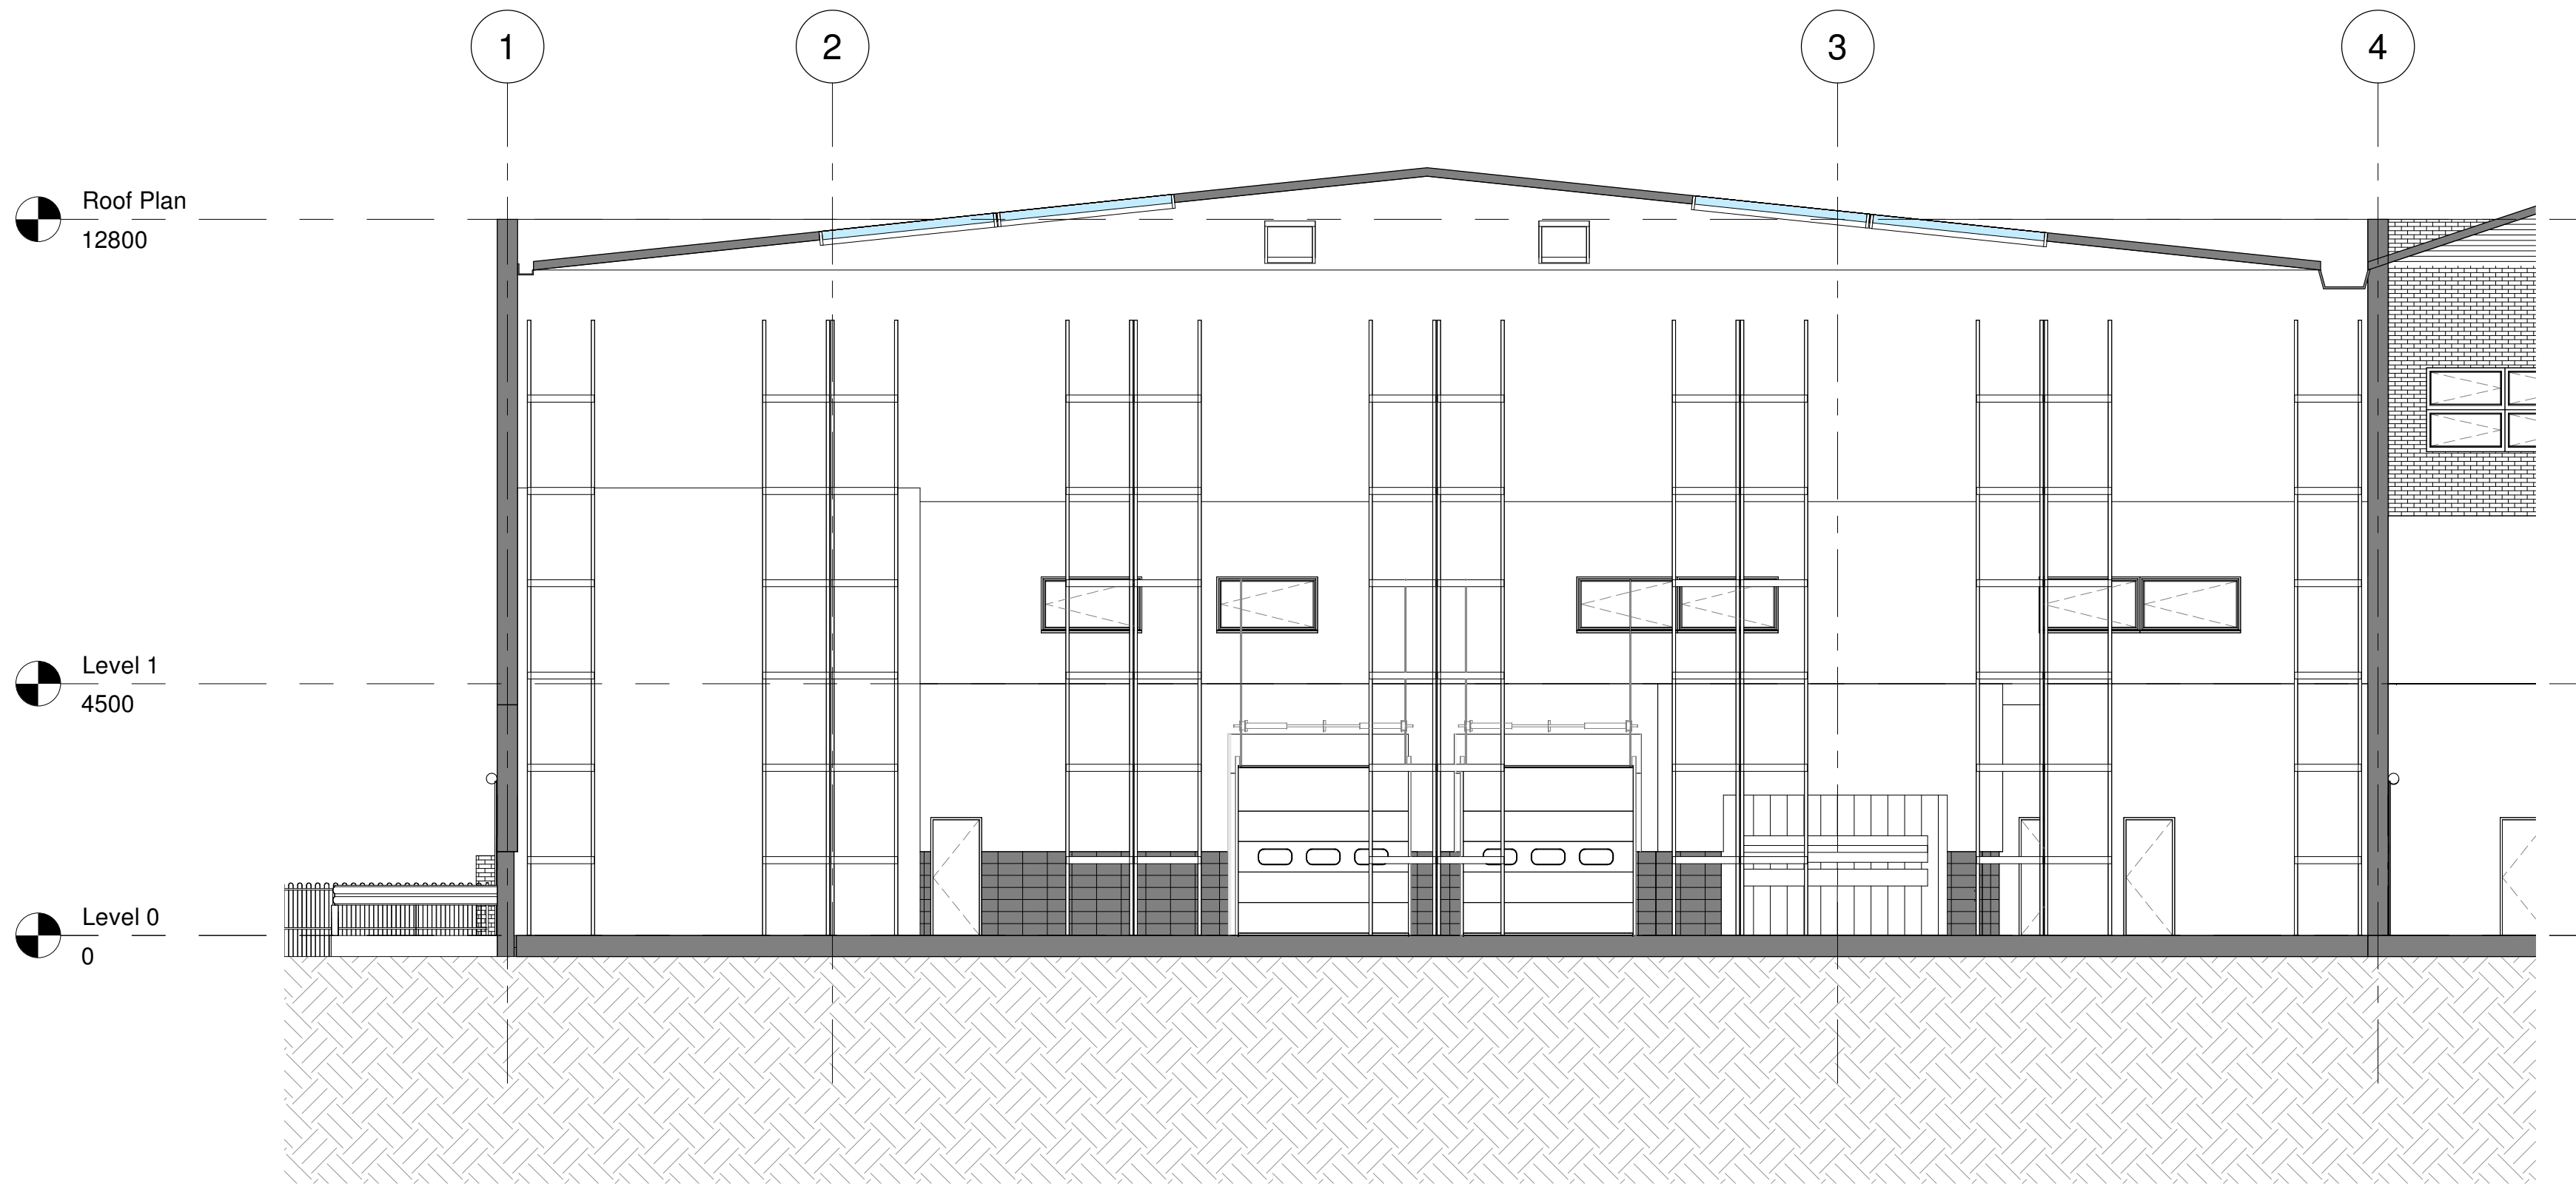

2 Section A
1 : 100

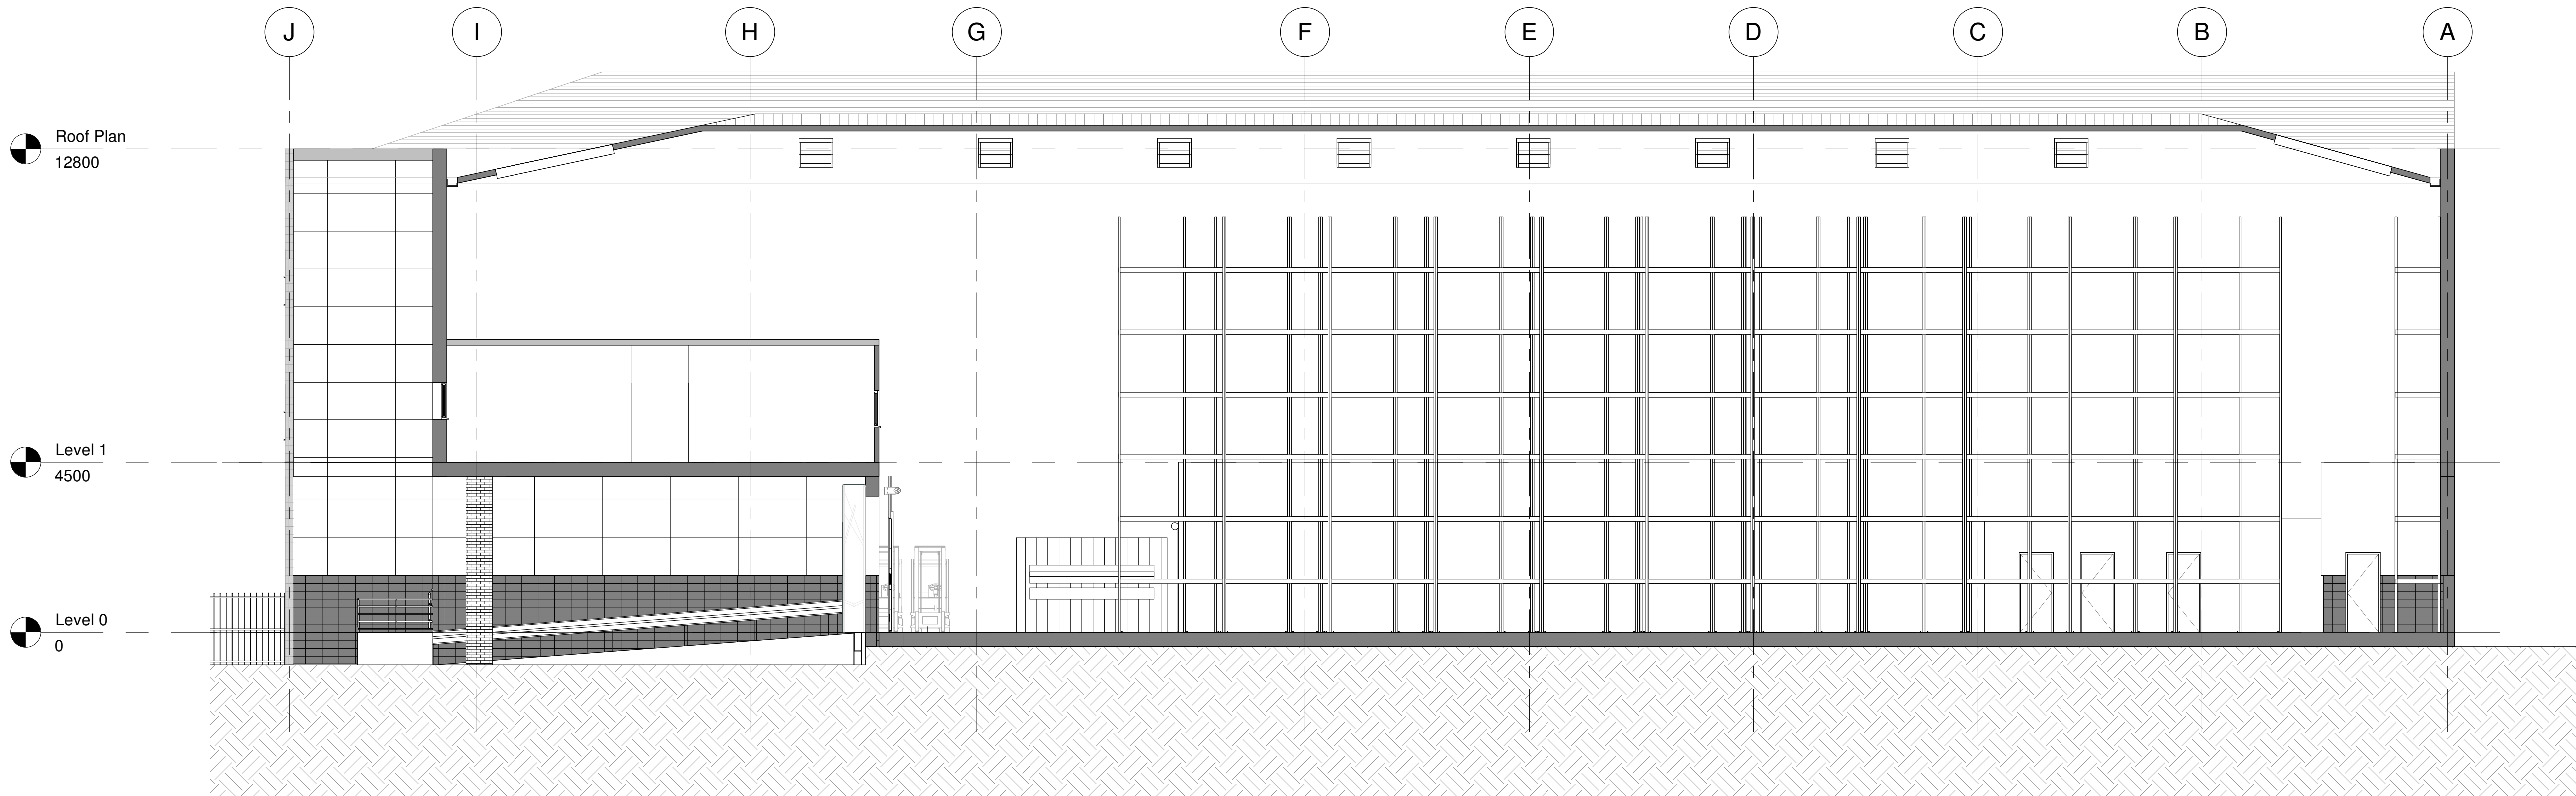

3 Section B
1 : 100

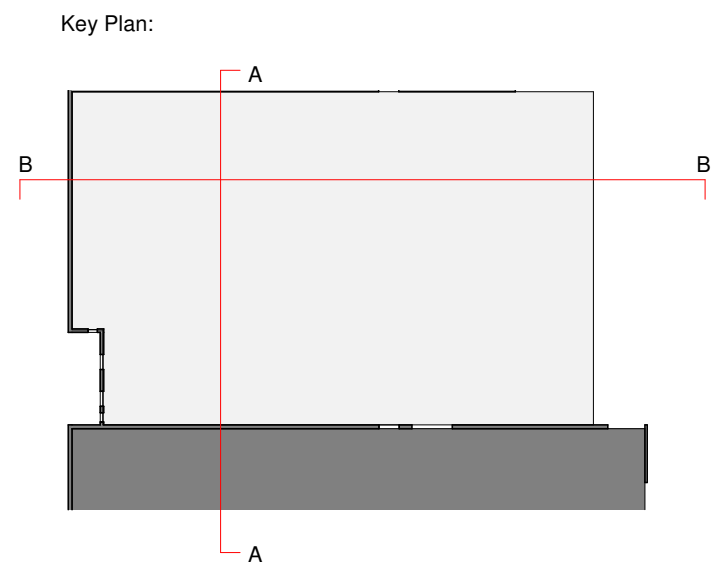

Notes

The Contractor is to check all dimensions and conditions on site before commencing. Do not scale from this drawing.

This drawing remains the copyright of FAIRHURSTS DESIGN GROUP.

Scale Bars TO BE USED ONLY AS GUIDANCE

1:100	mm	0	1000	2000	3000	4000	5000
1:200	mm	0	1000	2000	3000	4000	5000
1:500	M	0	5	10	15	20	25
1:1250	M	0	10	20	30	40	50

Rev	Description	By	Date
Project Status			
Drawing Status			
This information, whether drawn or as a data file, is copyright and issued strictly for use on the project for which it is provided			
Client / Project			
HMG Paints			
HMG			
Drawing			
GA Sections			
Date	DD/MM/16	As indicated	@ A1
Drawn By	MCA	Scale	AS
Checked		Checked	IRC
Manchester: 55 King Street +44 (0)161 851 7300 Southampton: Minor Park Minstead Southampton SO43 7FY +44 (0)23 8081 7900 Cambridge: CB1 Business Centre 20 Station Road Cambridge CB1 2JD +44 (0)1223 863 868 www.fairhursts.com			
FDG fairhursts design group			
FDG Ref	E21-015-12100		Rev