


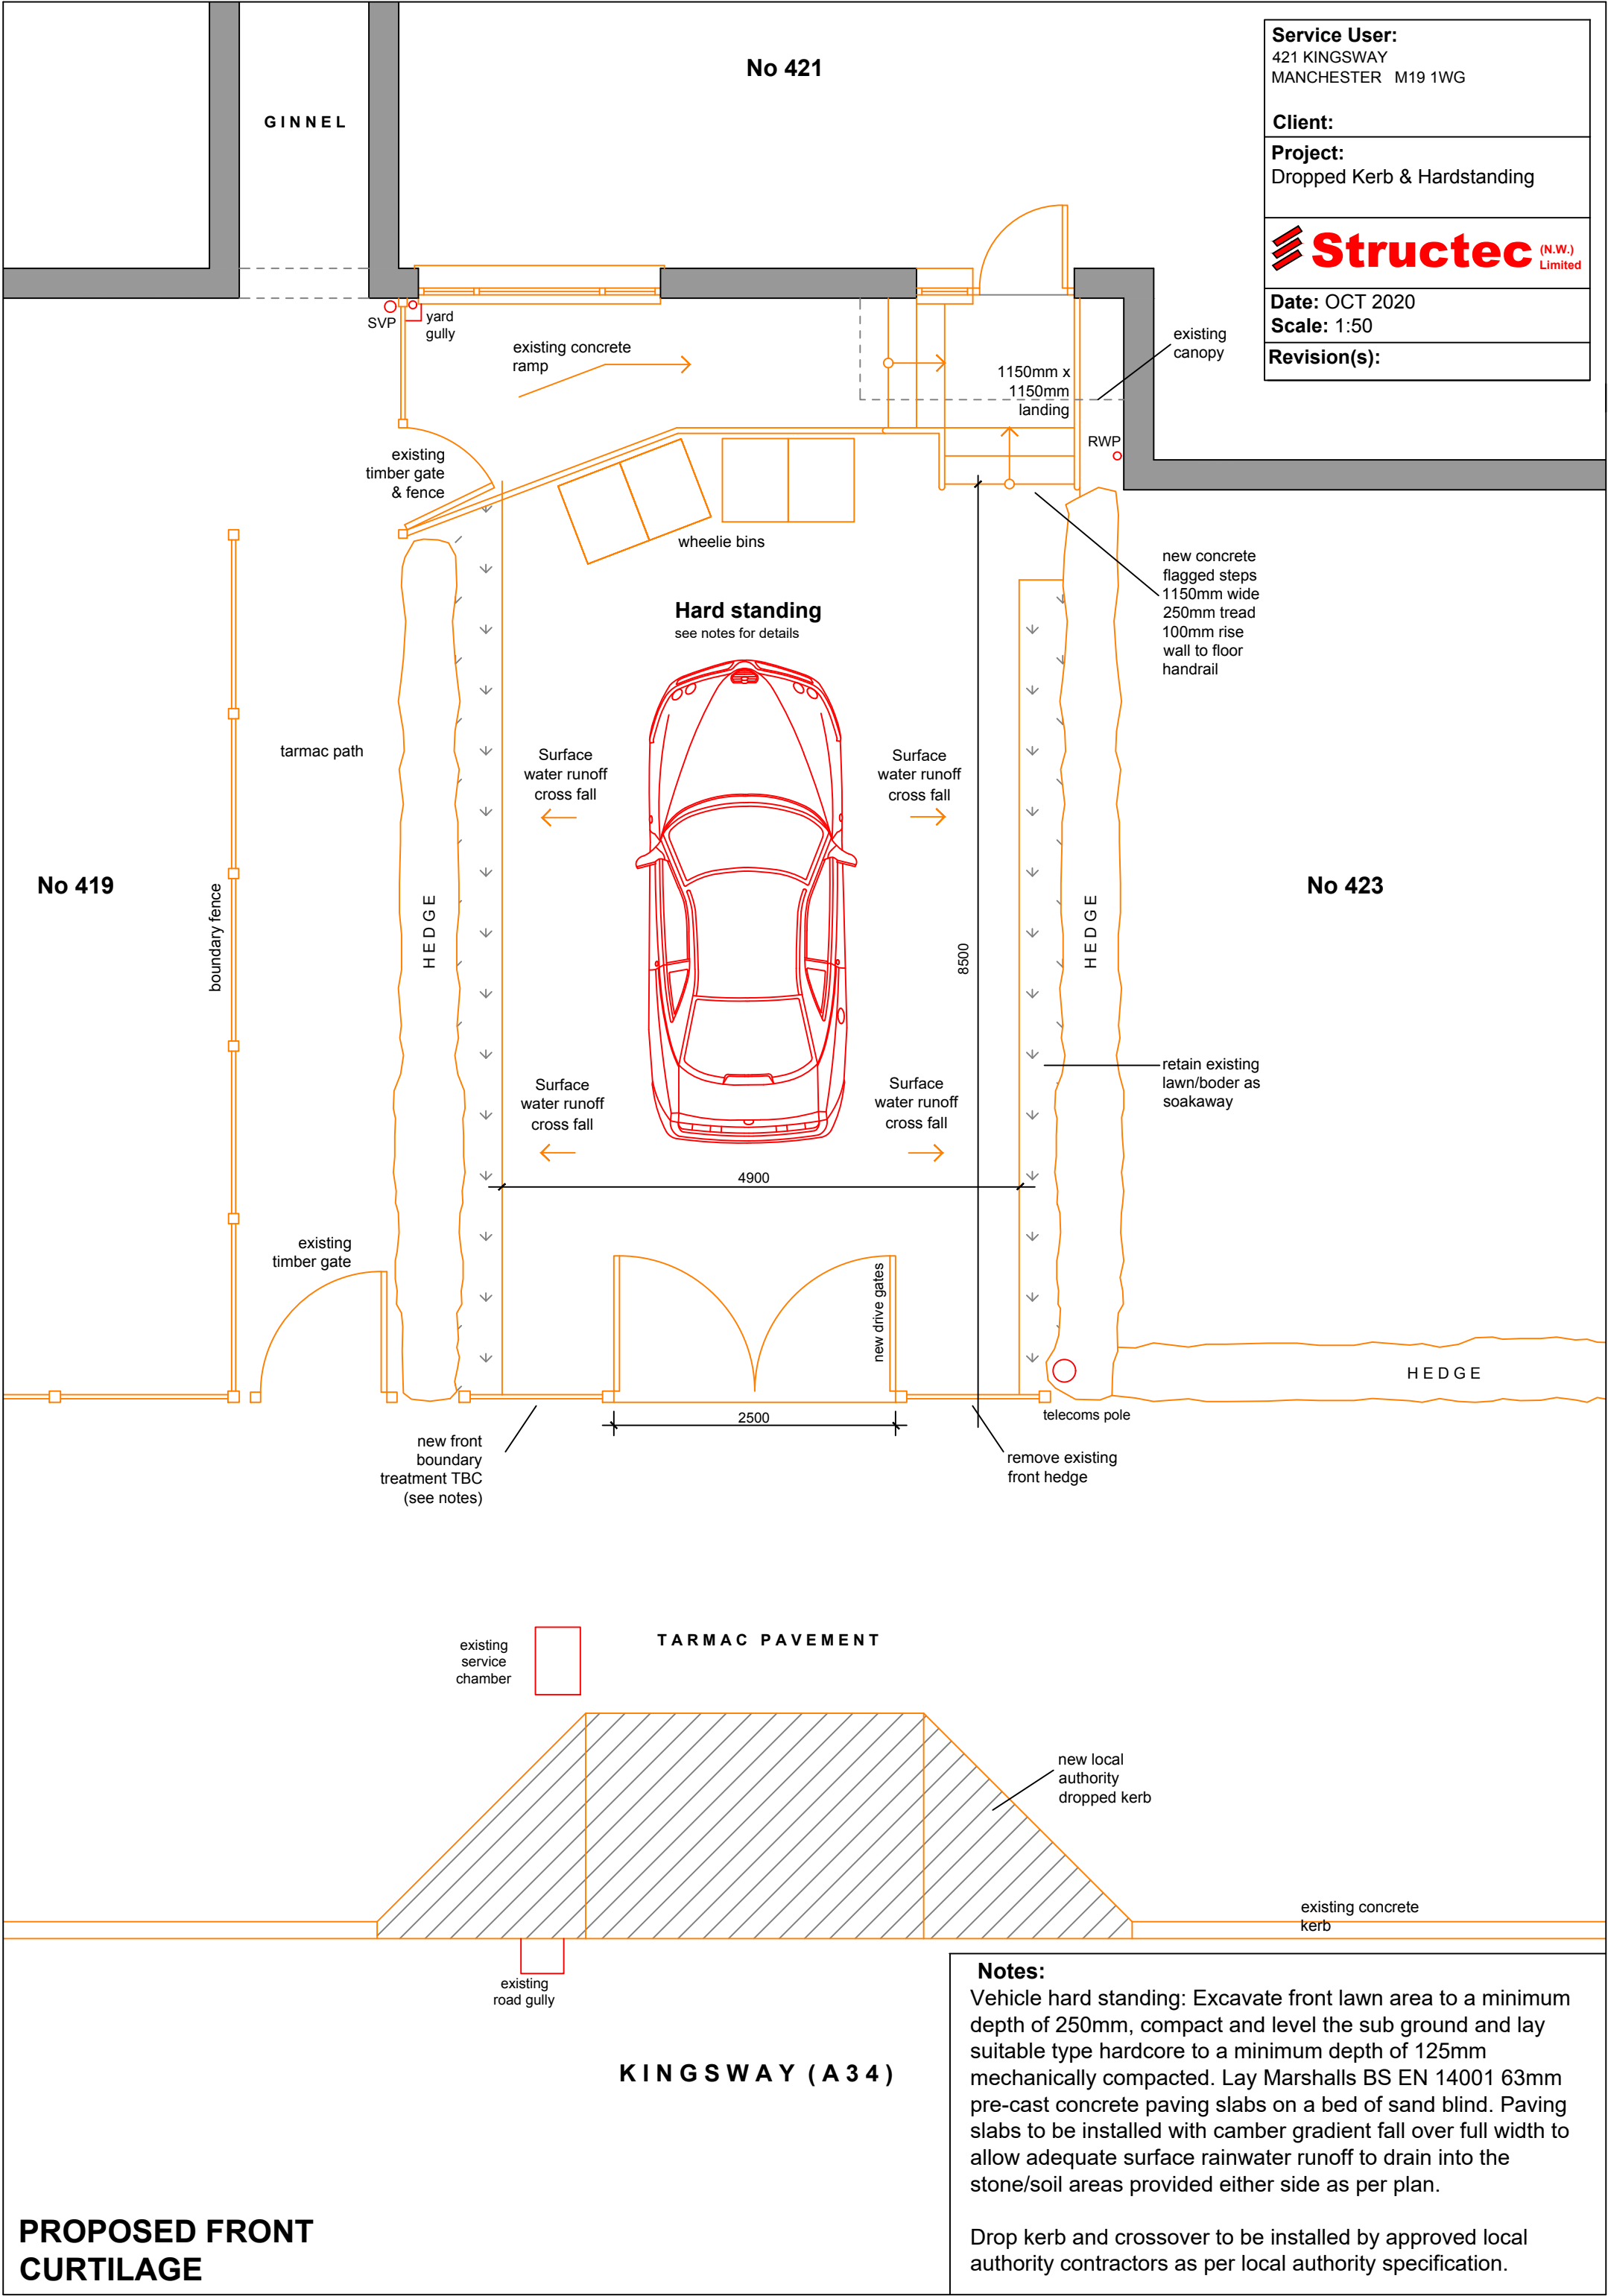

PROPOSED FRONT CURTILAGE

Notes:

Vehicle hard standing: Excavate front lawn area to a minimum depth of 250mm, compact and level the sub ground and lay suitable type hardcore to a minimum depth of 125mm mechanically compacted. Lay Marshalls BS EN 14001 63mm pre-cast concrete paving slabs on a bed of sand blind. Paving slabs to be installed with camber gradient fall over full width to allow adequate surface rainwater runoff to drain into the stone/soil areas provided either side as per plan.

Drop kerb and crossover to be installed by approved local authority contractors as per local authority specification.