


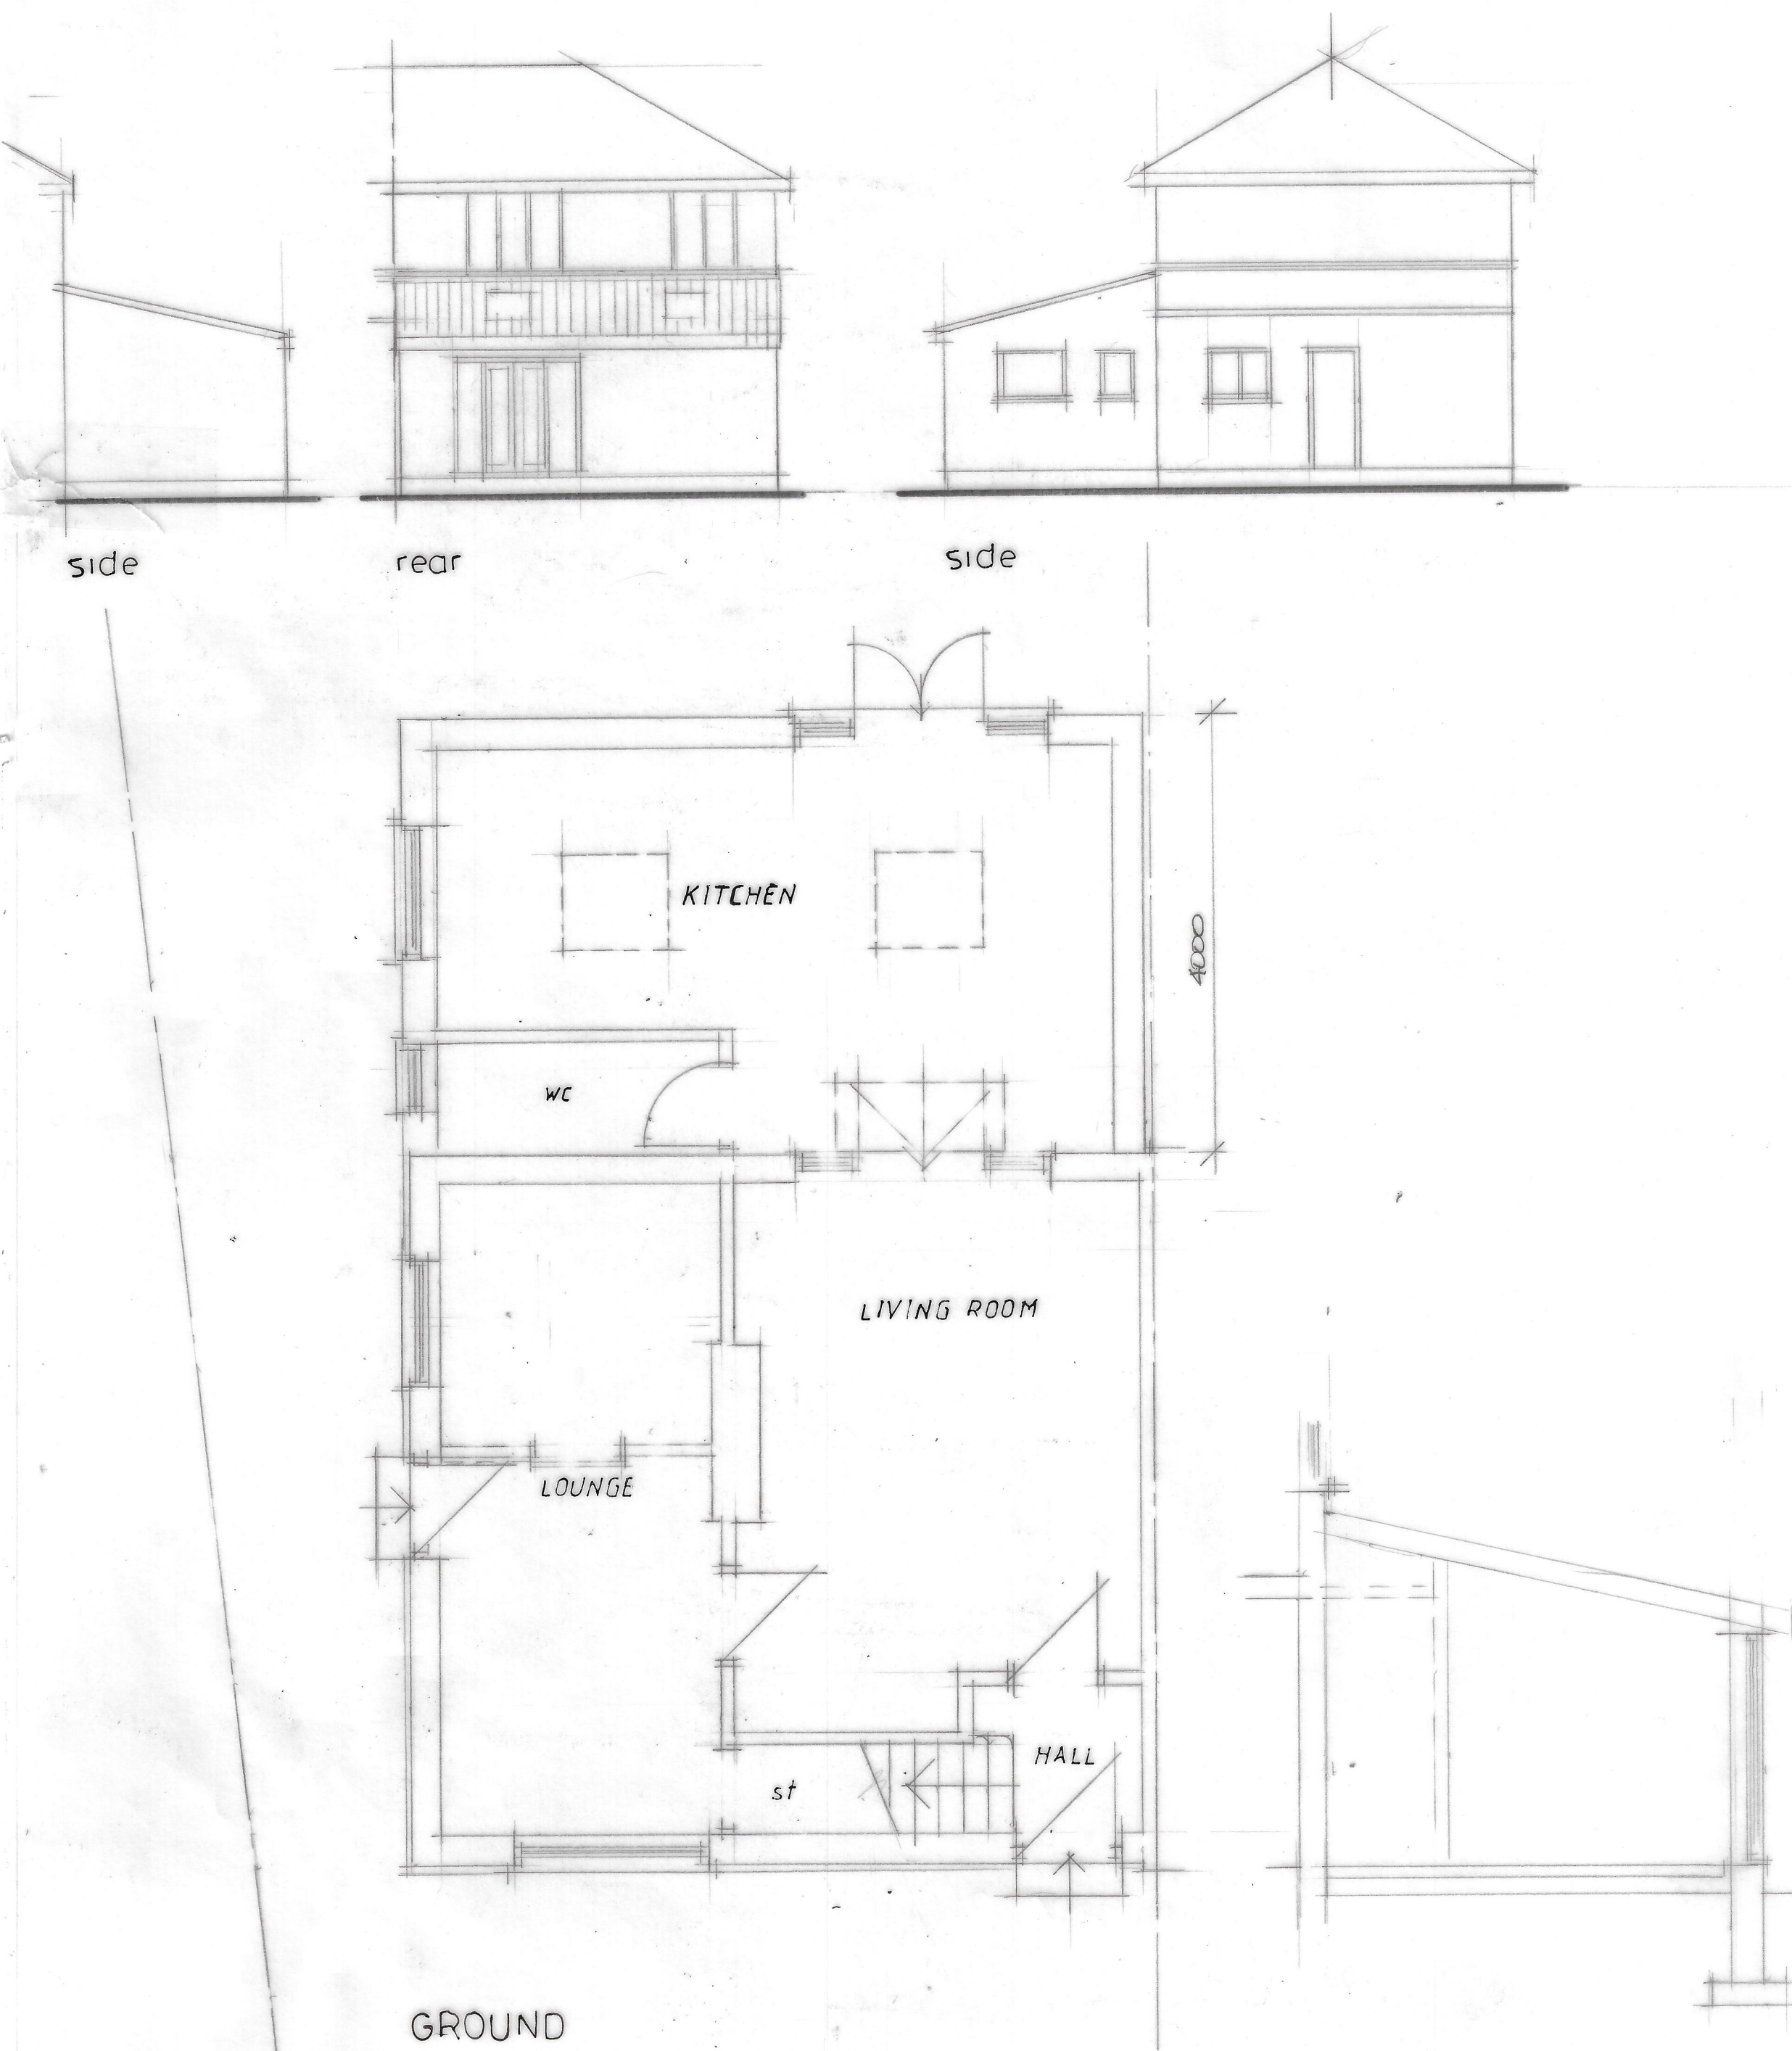

CLIENT
MR M HUSAN
68 HASSLE AVENUE
MANCHESTER M20 1DX

JOB TITLE
PROPOSED GROUND FLOOR
REAR EXTENSION

DRG. TITLE
SCHEME DRAWING

**HOLBOROW +
ORMESHER**
Limited

**architectural &
interior design**

Station House
Adams Hill
Knutsford
Cheshire WA16 6DN
telephone : 01565 652275
fax : 01565 750501

ISSUE	ORIGINAL	1	2	3	4	5	6	7
REVISION								
DATE								
DRAWN								
CHECKED								
APPROVED								
SCALE	1:50 & 1:100 at A2							

DRAWING
NUMBER 2217/21/01