


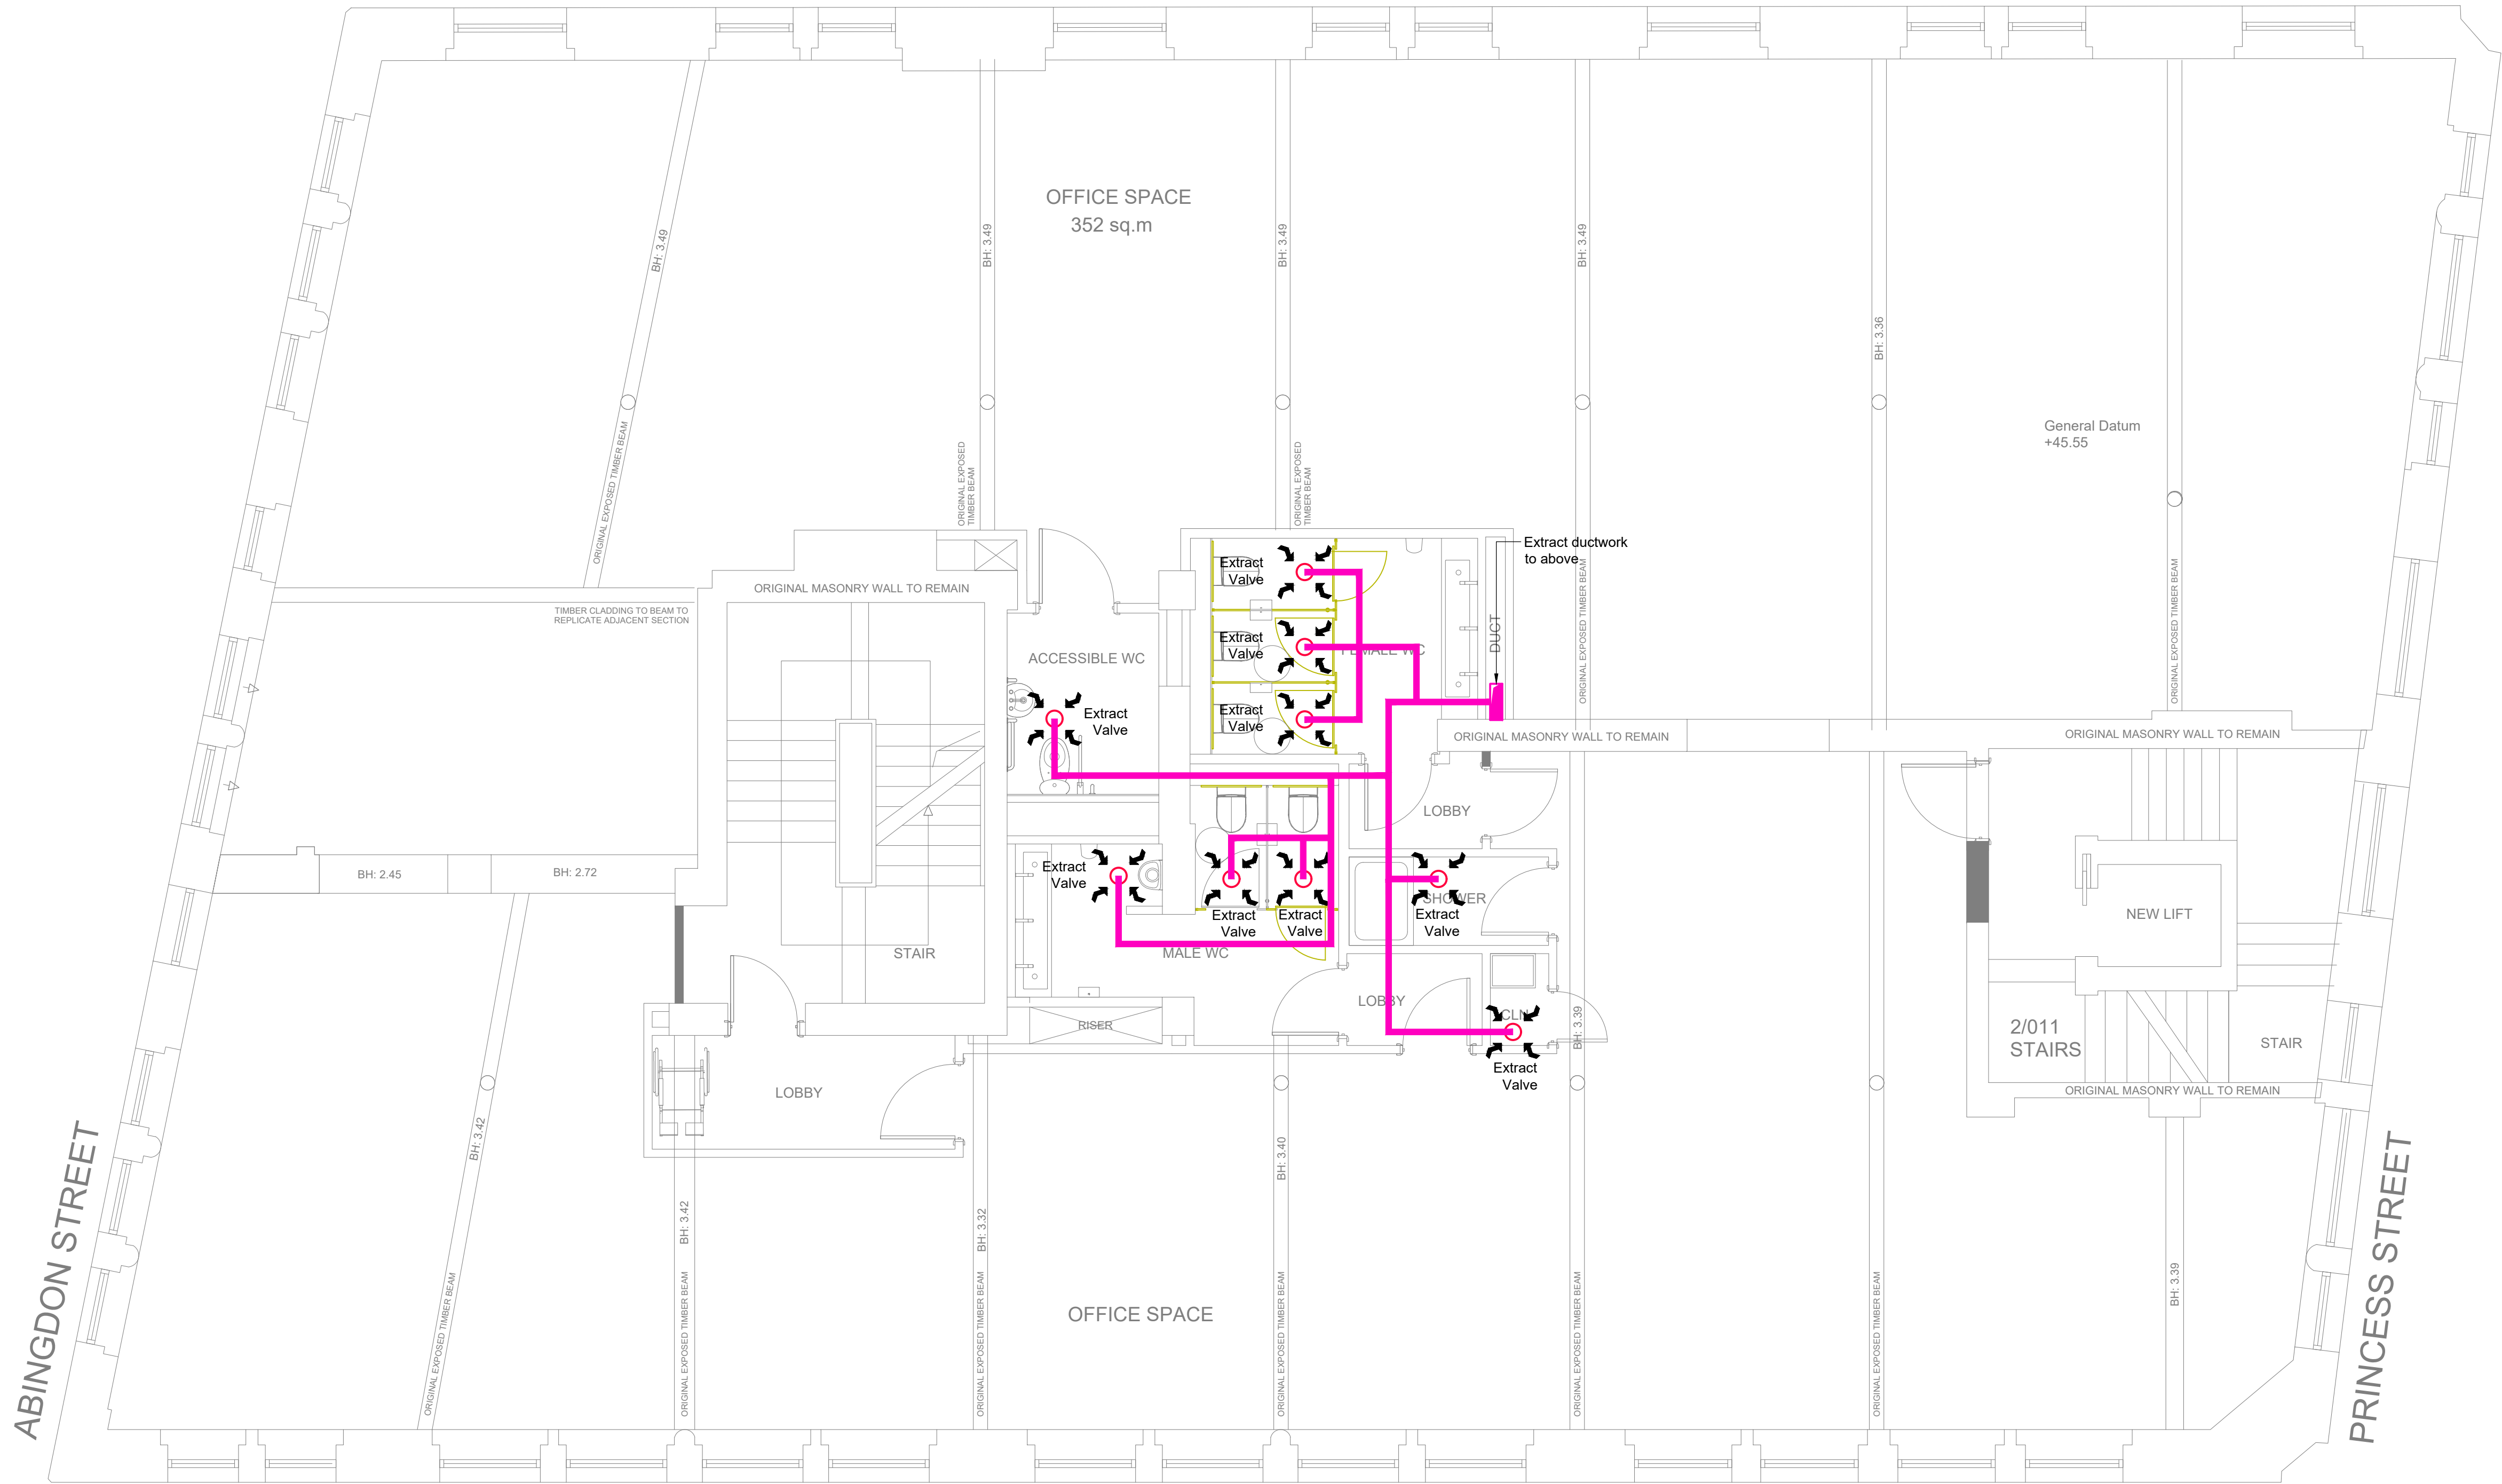

|     |          |                   |    |       |      |
|-----|----------|-------------------|----|-------|------|
| P1  | 21.09.21 | Preliminary Issue | SM | PW    | SRH  |
| Rev | Date     | Description       | By | Check | App. |

COPYRIGHT: THE COPYRIGHT OF THIS DRAWING IS VESTED IN CLANCY CONSULTING.  
IT SHALL NOT BE USED WITHOUT PERMISSION BY ANYONE FOR ANY PURPOSE.  
DO NOT SCALE THIS DRAWING ELECTRONICALLY OR MANUALLY.  
WORK TO FIGURED DIMENSIONS ONLY.  
ALL DIMENSIONS ARE IN MILLIMETRES UNLESS STATED OTHERWISE.  
DO NOT TURN ON LAYERS THAT HAVE BEEN TURNED OFF.  
DO NOT TURN OFF LAYERS THAT HAVE BEEN TURNED ON.  
DRAWING MUST BE PRINTED IN BLACK AND WHITE ONLY.

Client  
**Lapwine Ltd**

Project  
**105 Princess Street  
Manchester**

Office  
**Altrincham**

Discipline  
**Mechanical**

Title  
**Indicative First Floor Ventilation  
Layout**

Scale @ A1  
1:50

Status  
**Preliminary**



www.clancy.co.uk

|               |            |               |           |
|---------------|------------|---------------|-----------|
| Project No.   | Originator | Building/Zone | Level     |
| <b>7_7478</b> | <b>CCL</b> | <b>XX</b>     | <b>01</b> |
| Type          | Discipline | Drawing No.   | Revision  |
| <b>DR</b>     | <b>M</b>   | <b>200202</b> | <b>P1</b> |