


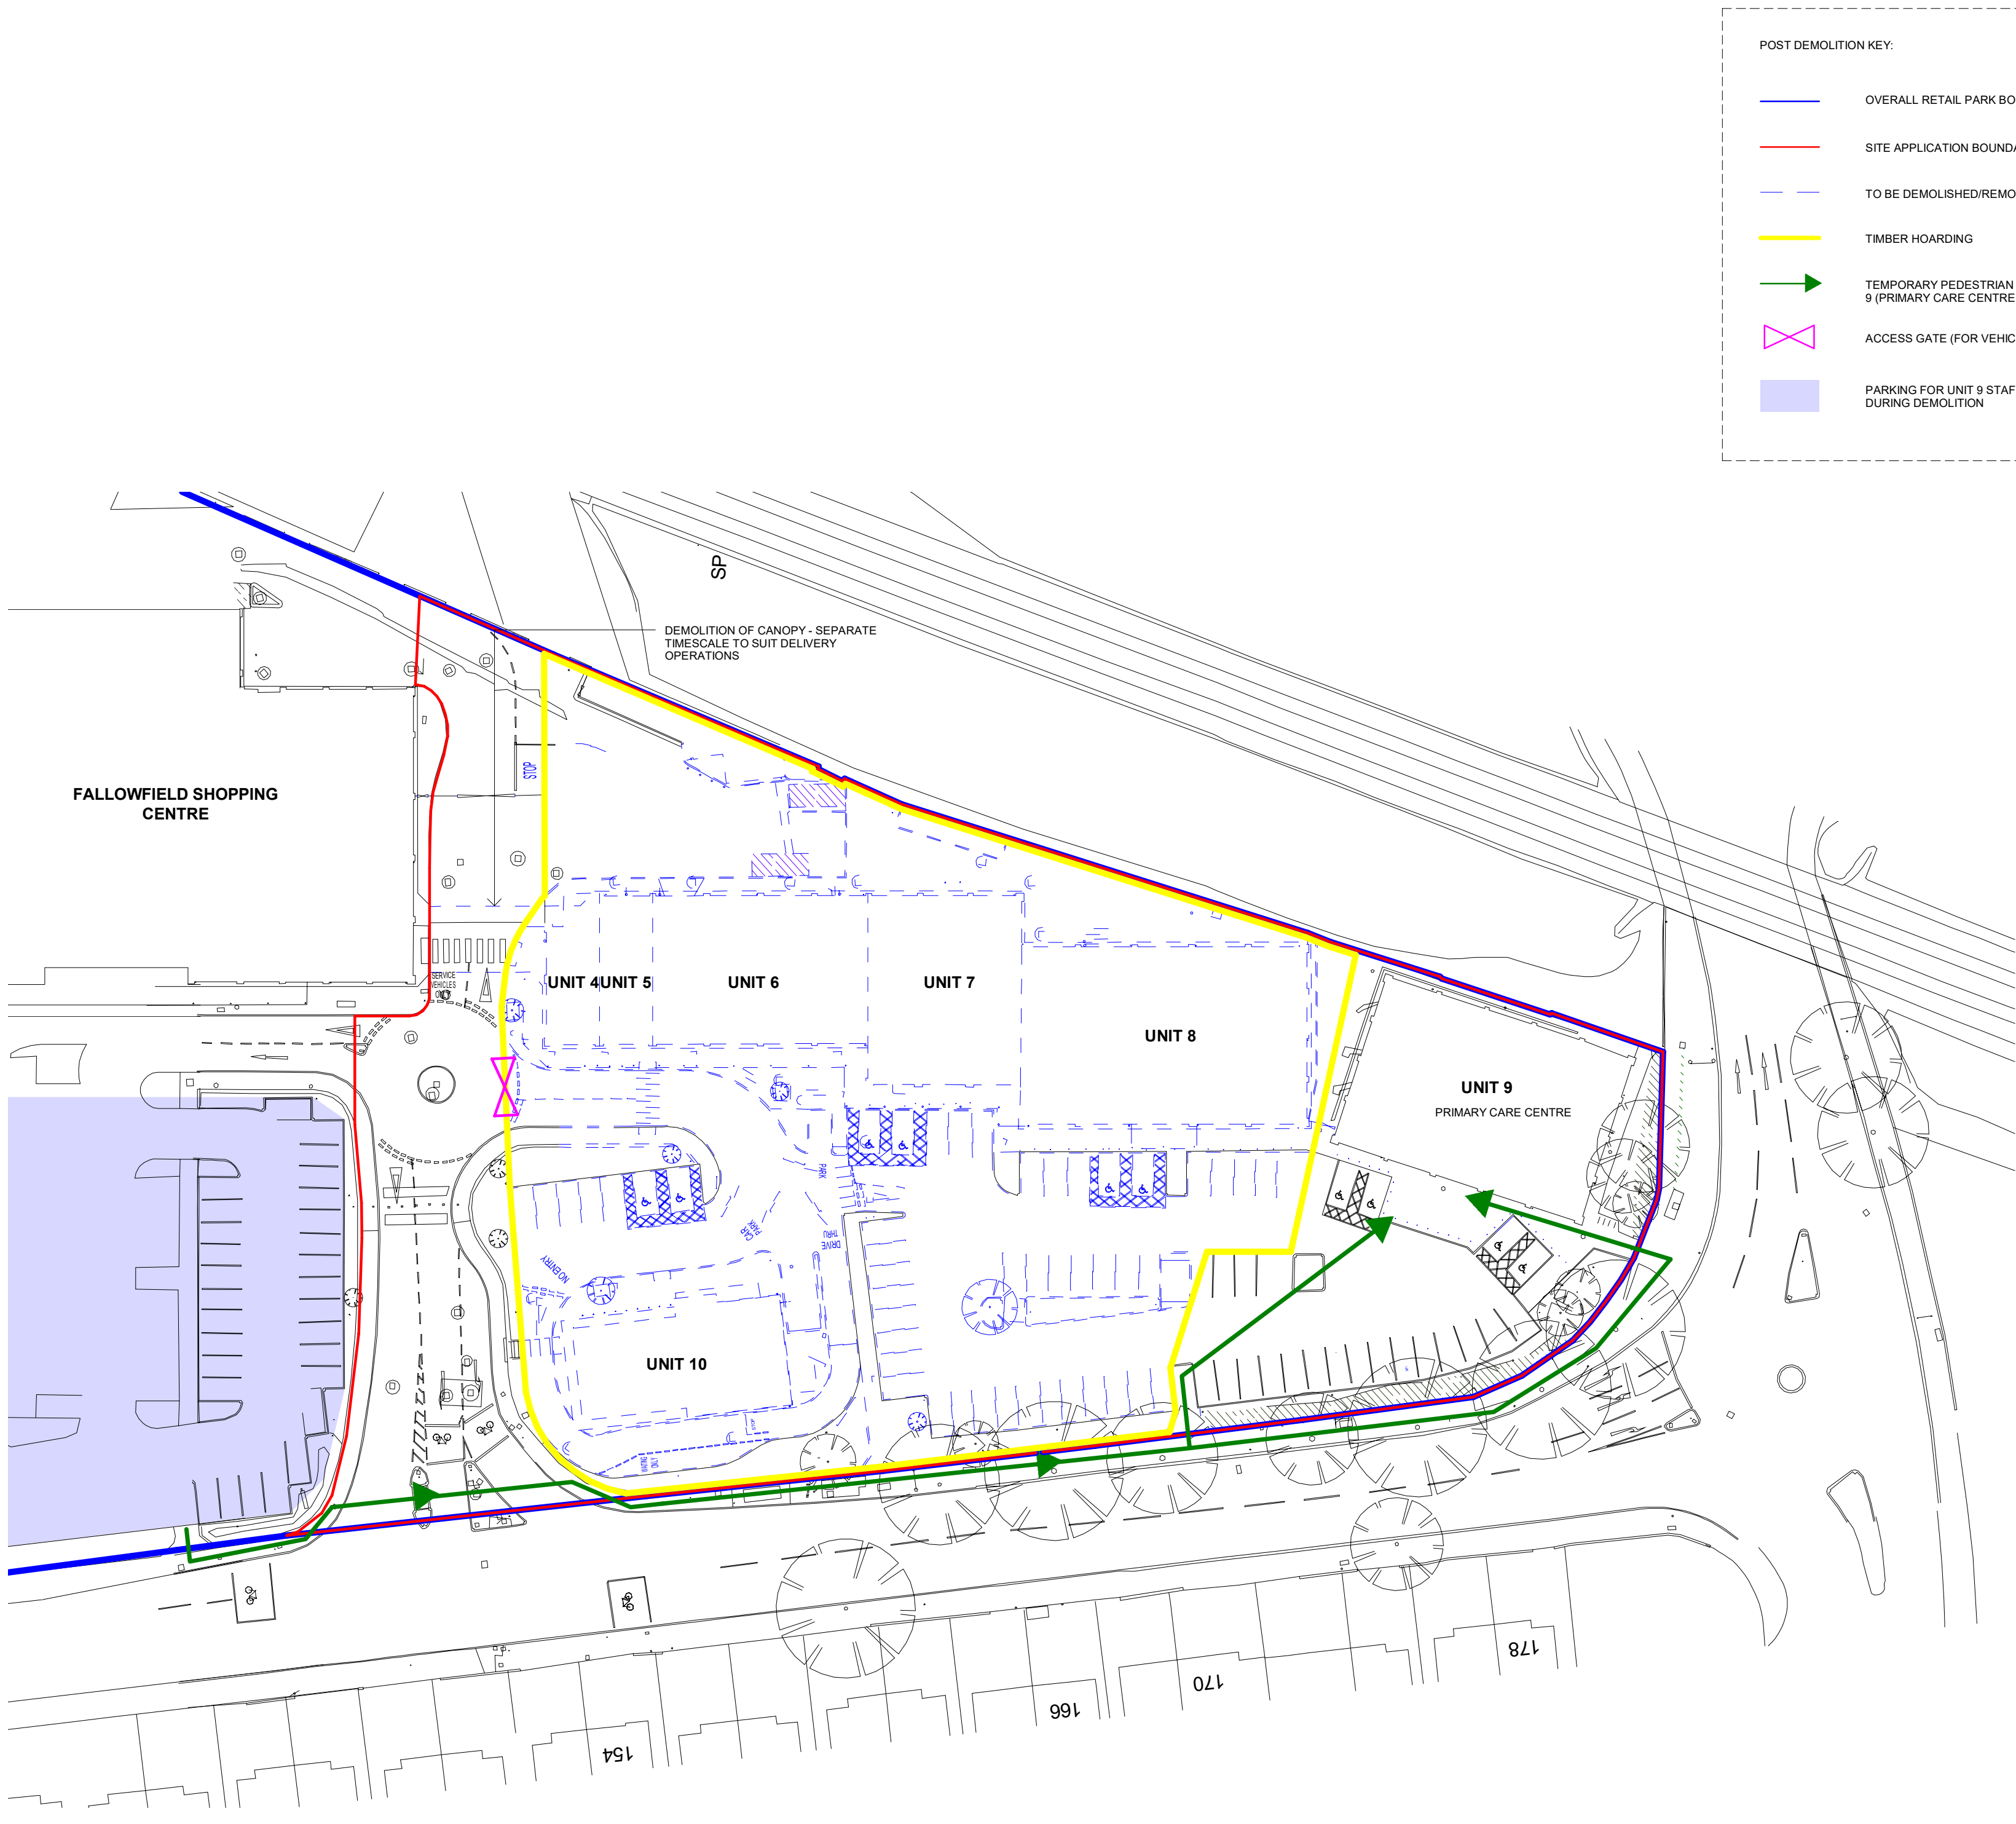

P1 FIRST ISSUE 05.10.21 DM JM
Rev Description Date Dm Ckd

Status

PLANNING

SMR

SMALLEY MARSEY RISPIN

ARCHITECTS

Floor 2 The Exchange Station Parade Harrogate HG1 1TS
01423 707 757 admin@smrarchitects.co.uk

Project

Fallowfield Retail Park

Client



Drawing Title

DEMOLITION BOUNDARY PLAN

Proj Ref	Origin	Zone	Level	Type	Role	Num	Status	Rev
- - 7397 -	SMR -	00 -	ZZ -	DR -	A -	2012 -	S4 -	P1
SMR Job Ref		Sheet		Scale		Drawn		
7397-00-2012		A2		1 : 500		MN		