


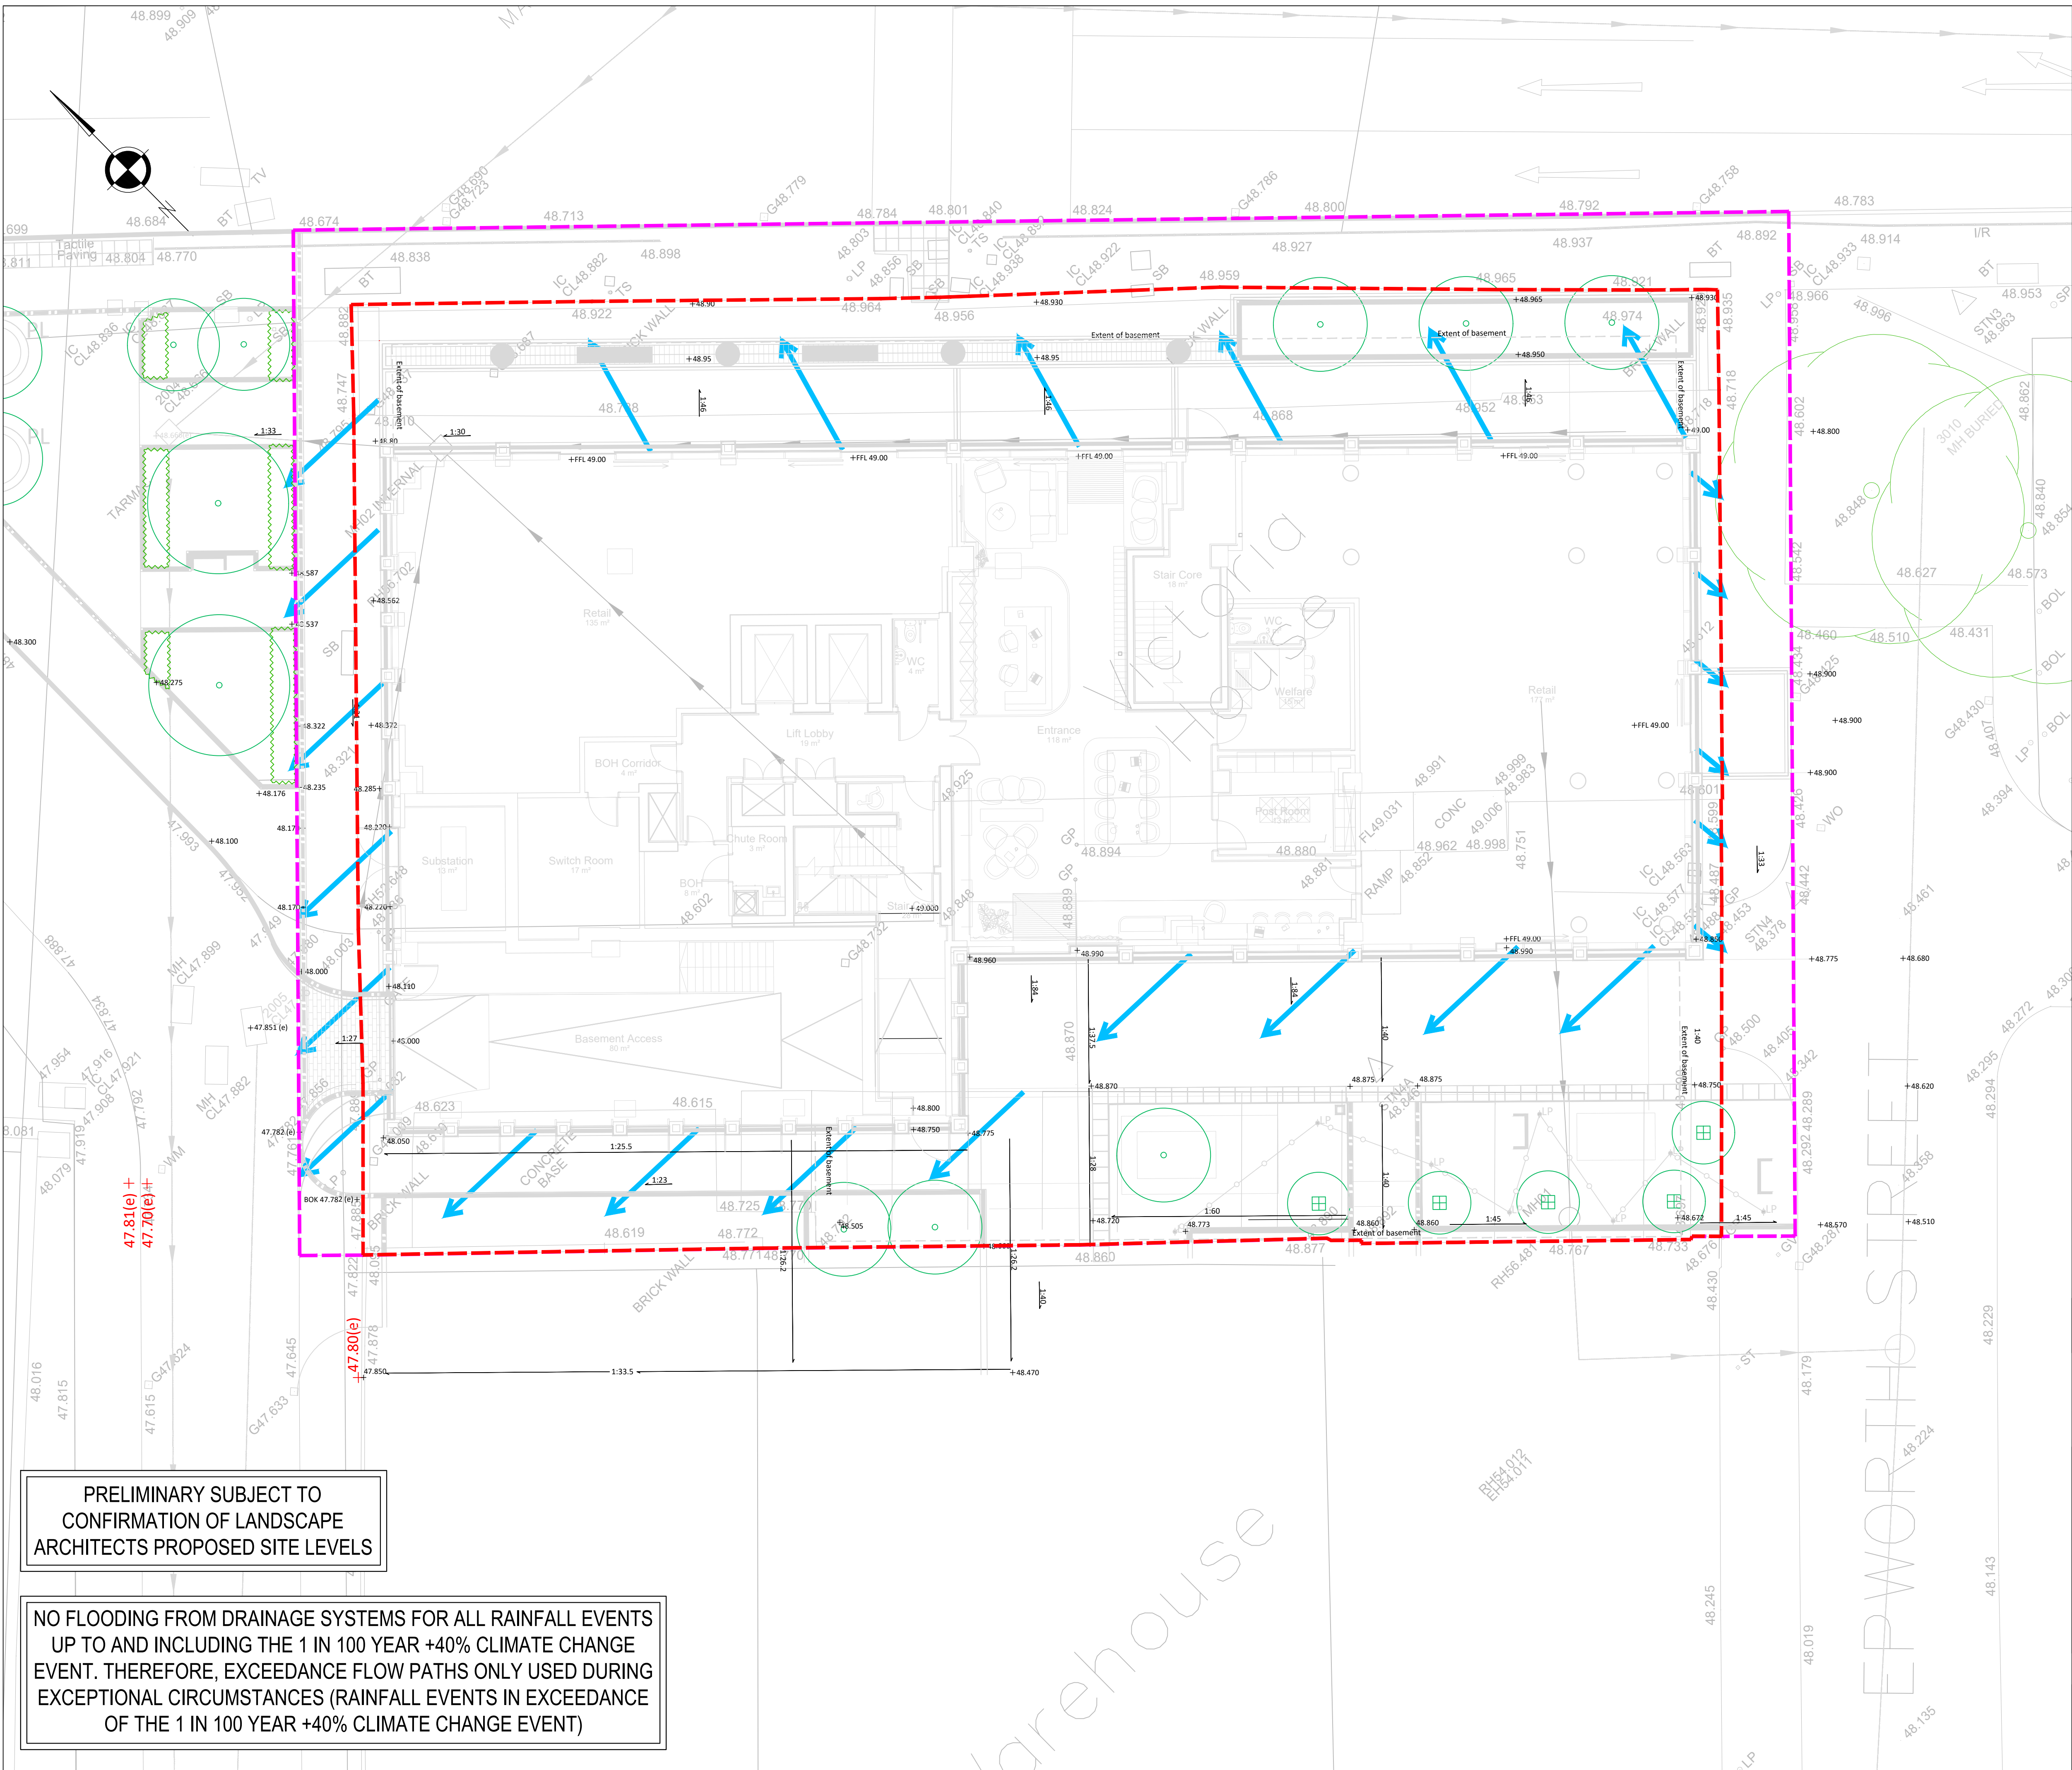

PRELIMINARY SUBJECT TO
CONFIRMATION OF LANDSCAPE
ARCHITECTS PROPOSED SITE LEVELS

NO FLOODING FROM DRAINAGE SYSTEMS FOR ALL RAINFALL EVENTS
UP TO AND INCLUDING THE 1 IN 100 YEAR +40% CLIMATE CHANGE
EVENT. THEREFORE, EXCEEDANCE FLOW PATHS ONLY USED DURING
EXCEPTIONAL CIRCUMSTANCES (RAINFALL EVENTS IN EXCEEDANCE
OF THE 1 IN 100 YEAR +40% CLIMATE CHANGE EVENT)

P01	09.10.2021	RIBA STAGE 4 (TECHNICAL DESIGN)					JRS	DJS	DJS
REV	DATE	DESCRIPTION					BY	CHK	APP

DRAWING STATUS:

PRELIMINARY

CLIENT:

CLIENT

ARCHITECT:

SIMPSON HAUGH

PROJECT:

VICTORIA HOUSE
MANCHESTER

TITLE:

BELOW GROUND DRAINAGE
EXCEEDANCE FLOW PATHS

STATUS:	PROJECT No:	PROJECT	ORIGINATOR	VOUSYS/LEVEL	TYPE	ROLE	DRAWING No.	REV:
S2	220-229	VHM - AJP - 00 - 00 - DR - C - 0006	P01					

SCALE @ A1:	DESIGNED:	DRAWN:	CHECKED:	APPROVED:	DATE:
1:100	JRS	JRS	DJS	DJS	OCT 2021

0151 227 1462 info@ajp ltd.co.uk 01 Dale Street, Liverpool, L2 2ET