


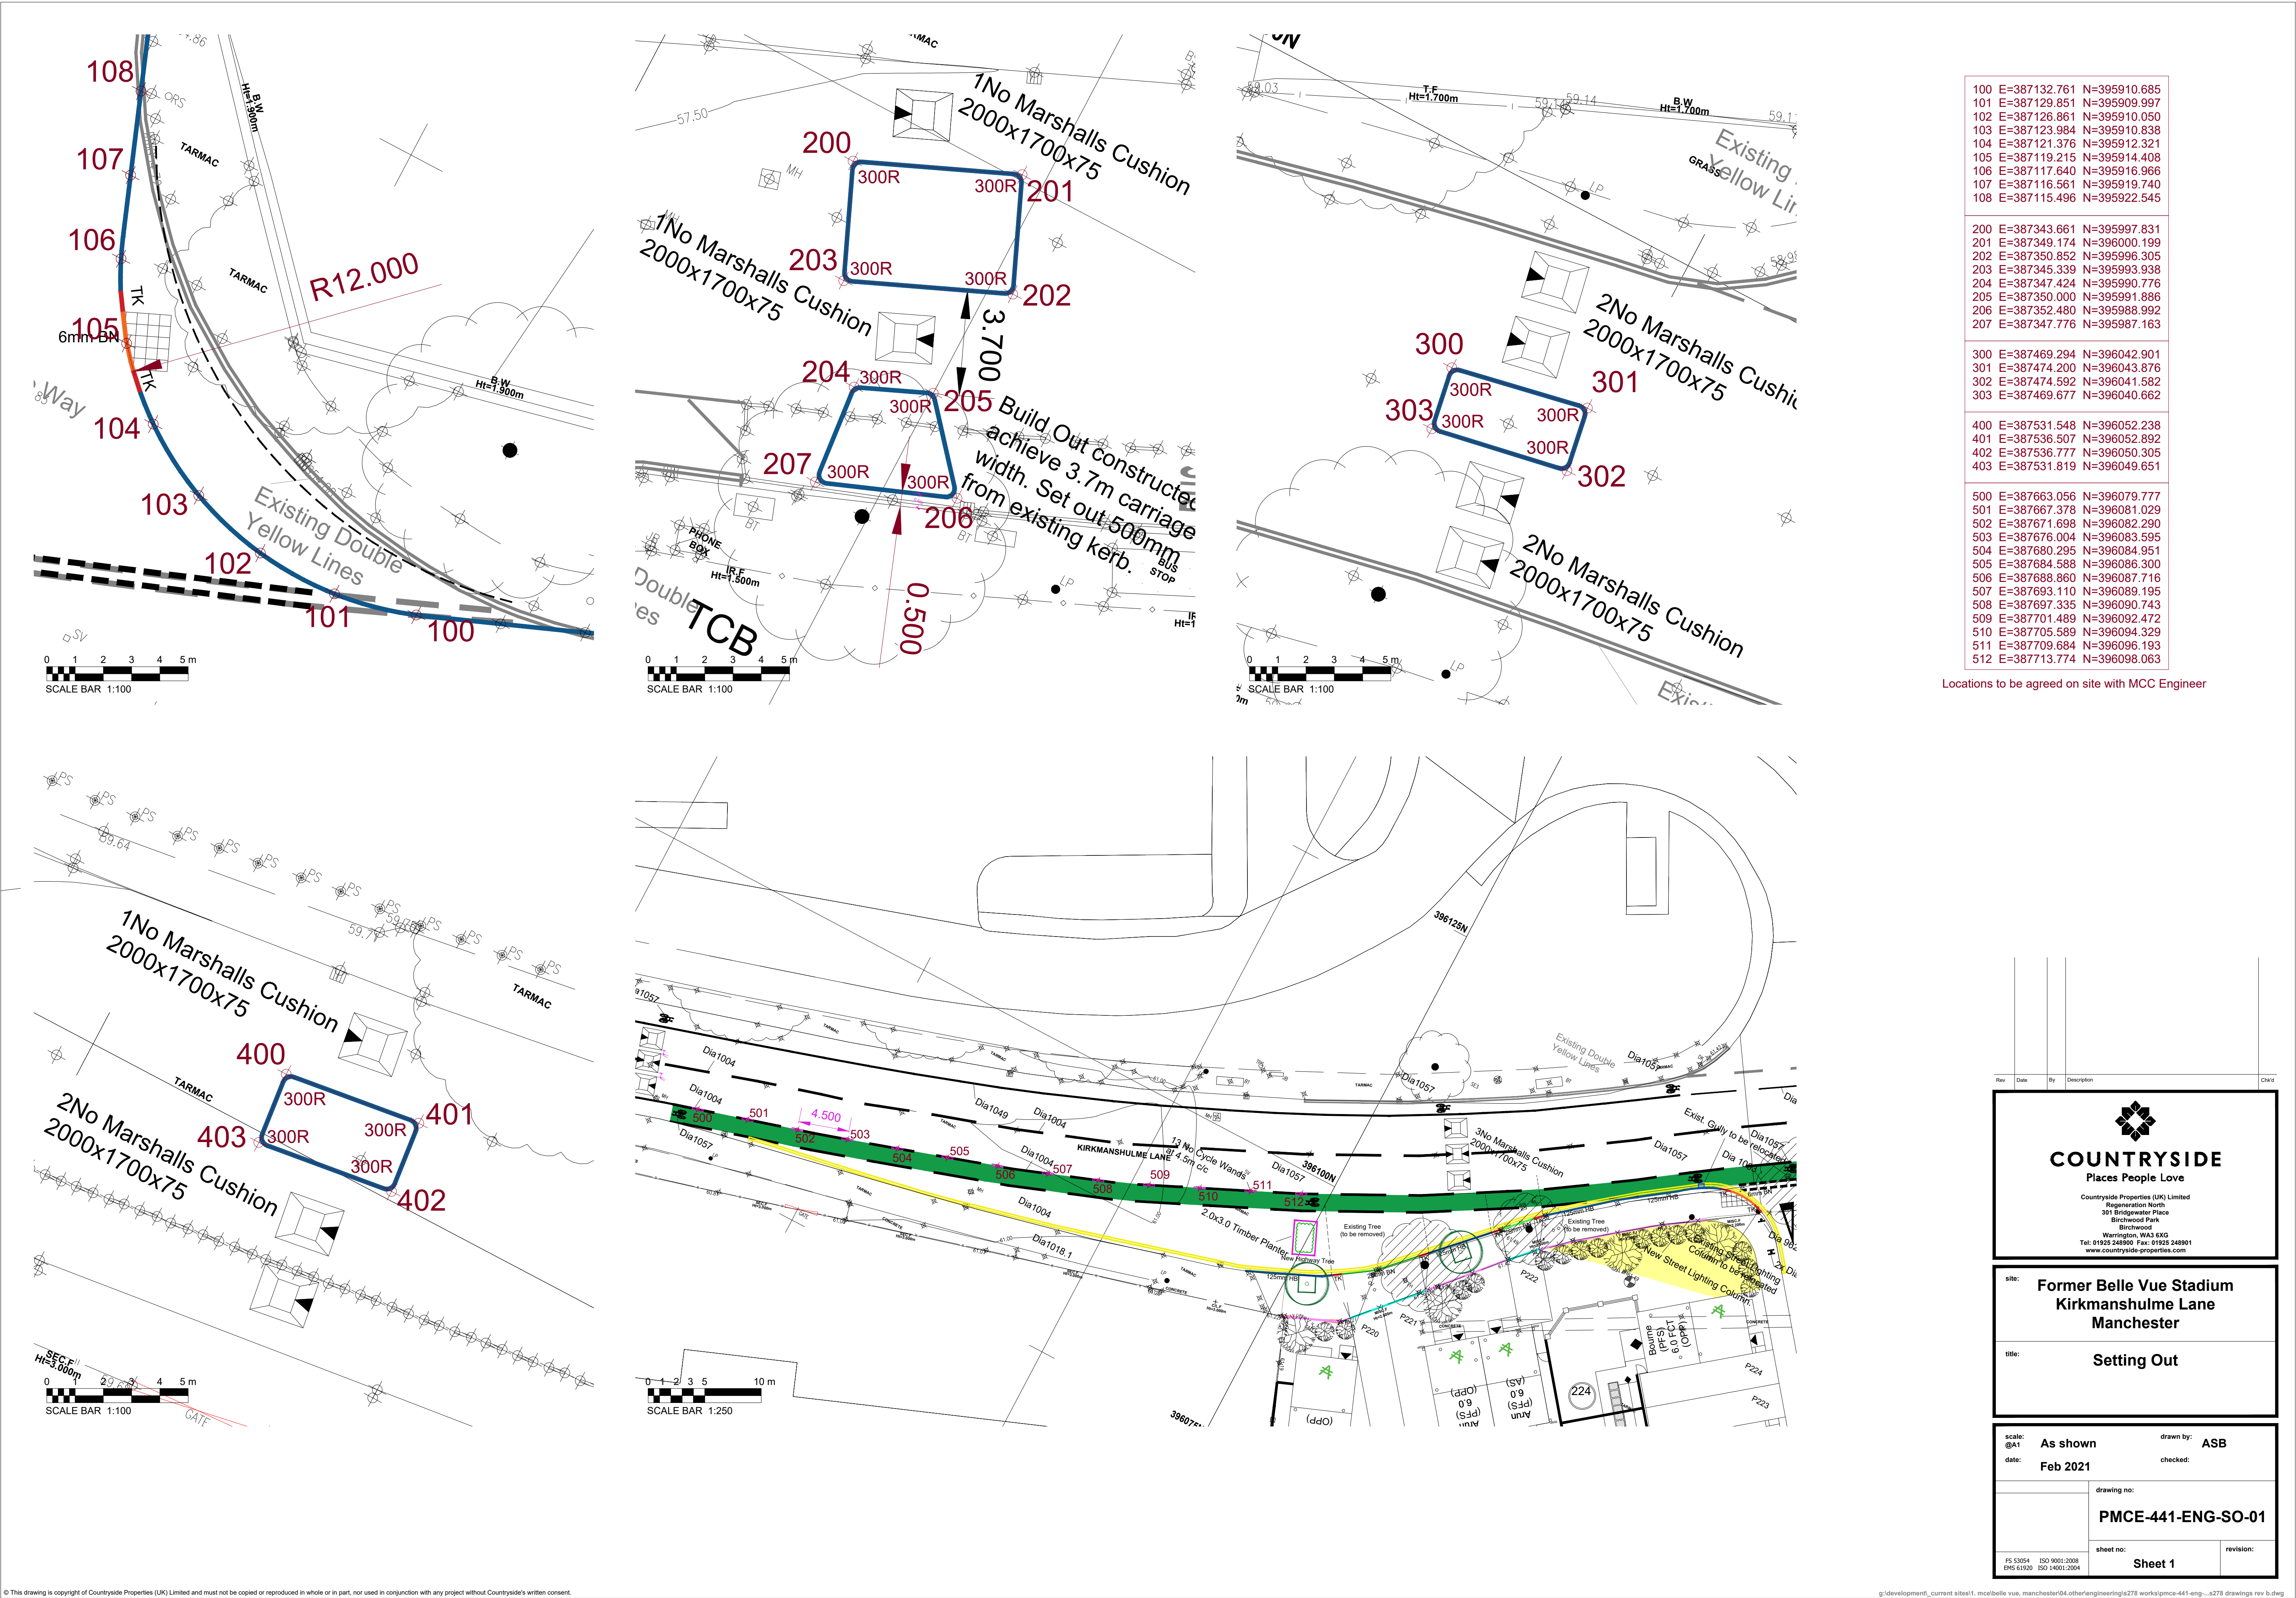

100	E=387132.761	N=395910.685
101	E=387129.851	N=395909.997
102	E=387126.861	N=395910.050
103	E=387123.984	N=395910.838
104	E=387121.376	N=395912.321
105	E=387119.215	N=395914.408
106	E=387117.640	N=395916.966
107	E=387116.561	N=395919.740
108	E=387115.496	N=395922.545

200	E=387343.661	N=395997.831
201	E=387349.174	N=396000.199
202	E=387350.852	N=395996.305
203	E=387345.339	N=395993.938
204	E=387347.424	N=395990.776
205	E=387350.000	N=395991.886
206	E=387352.480	N=395988.992
207	E=387347.776	N=395987.163

300	E=387469.294	N=396042.901
301	E=387474.200	N=396043.876
302	E=387474.592	N=396041.582
303	E=387469.677	N=396040.662

400	E=387531.548	N=396052.238
401	E=387536.507	N=396052.892
402	E=387536.777	N=396050.305
403	E=387531.819	N=396049.651

500	E=387663.056	N=396079.777
501	E=387667.378	N=396081.029
502	E=387671.698	N=396082.290
503	E=387676.004	N=396083.595
504	E=387680.295	N=396084.951
505	E=387684.588	N=396086.300
506	E=387688.860	N=396087.716
507	E=387693.110	N=396089.195
508	E=387697.335	N=396090.743
509	E=387701.489	N=396092.472
510	E=387705.589	N=396094.329
511	E=387709.684	N=396096.193
512	E=387713.774	N=396098.063

Locations to be agreed on site with MCC Engineer

COUNTRYSIDE

Places People Love

Countryside Properties (UK) Limited
Regeneration North
301 Bridgewater Place
Birchwood Park
Warrington, WA3 6XG
Tel: 01925 248500 Fax: 01925 248901
www.countryside-properties.com

site:

Former Belle Vue Stadium
Kirkmanshulme Lane
Manchester

title:

Setting Out

scale:
@A1

As shown

date:
Feb 2021

drawn by:
ASB

checked:

drawing no:

PMCE-441-ENG-SO-01

sheet no:

Sheet 1

revision:

© This drawing is copyright of Countryside Properties (UK) Limited and must not be copied or reproduced in whole or in part, nor used in conjunction with any project without Countryside's written consent.

g:\development\current sites\1_mcc\bell vue, manchester\04.other engineering\278 works\pmce-441-eng--s278 drawings rev b.dwg