




SIGN 1 & 2 - Great Ducie Street - Elevation 1:100

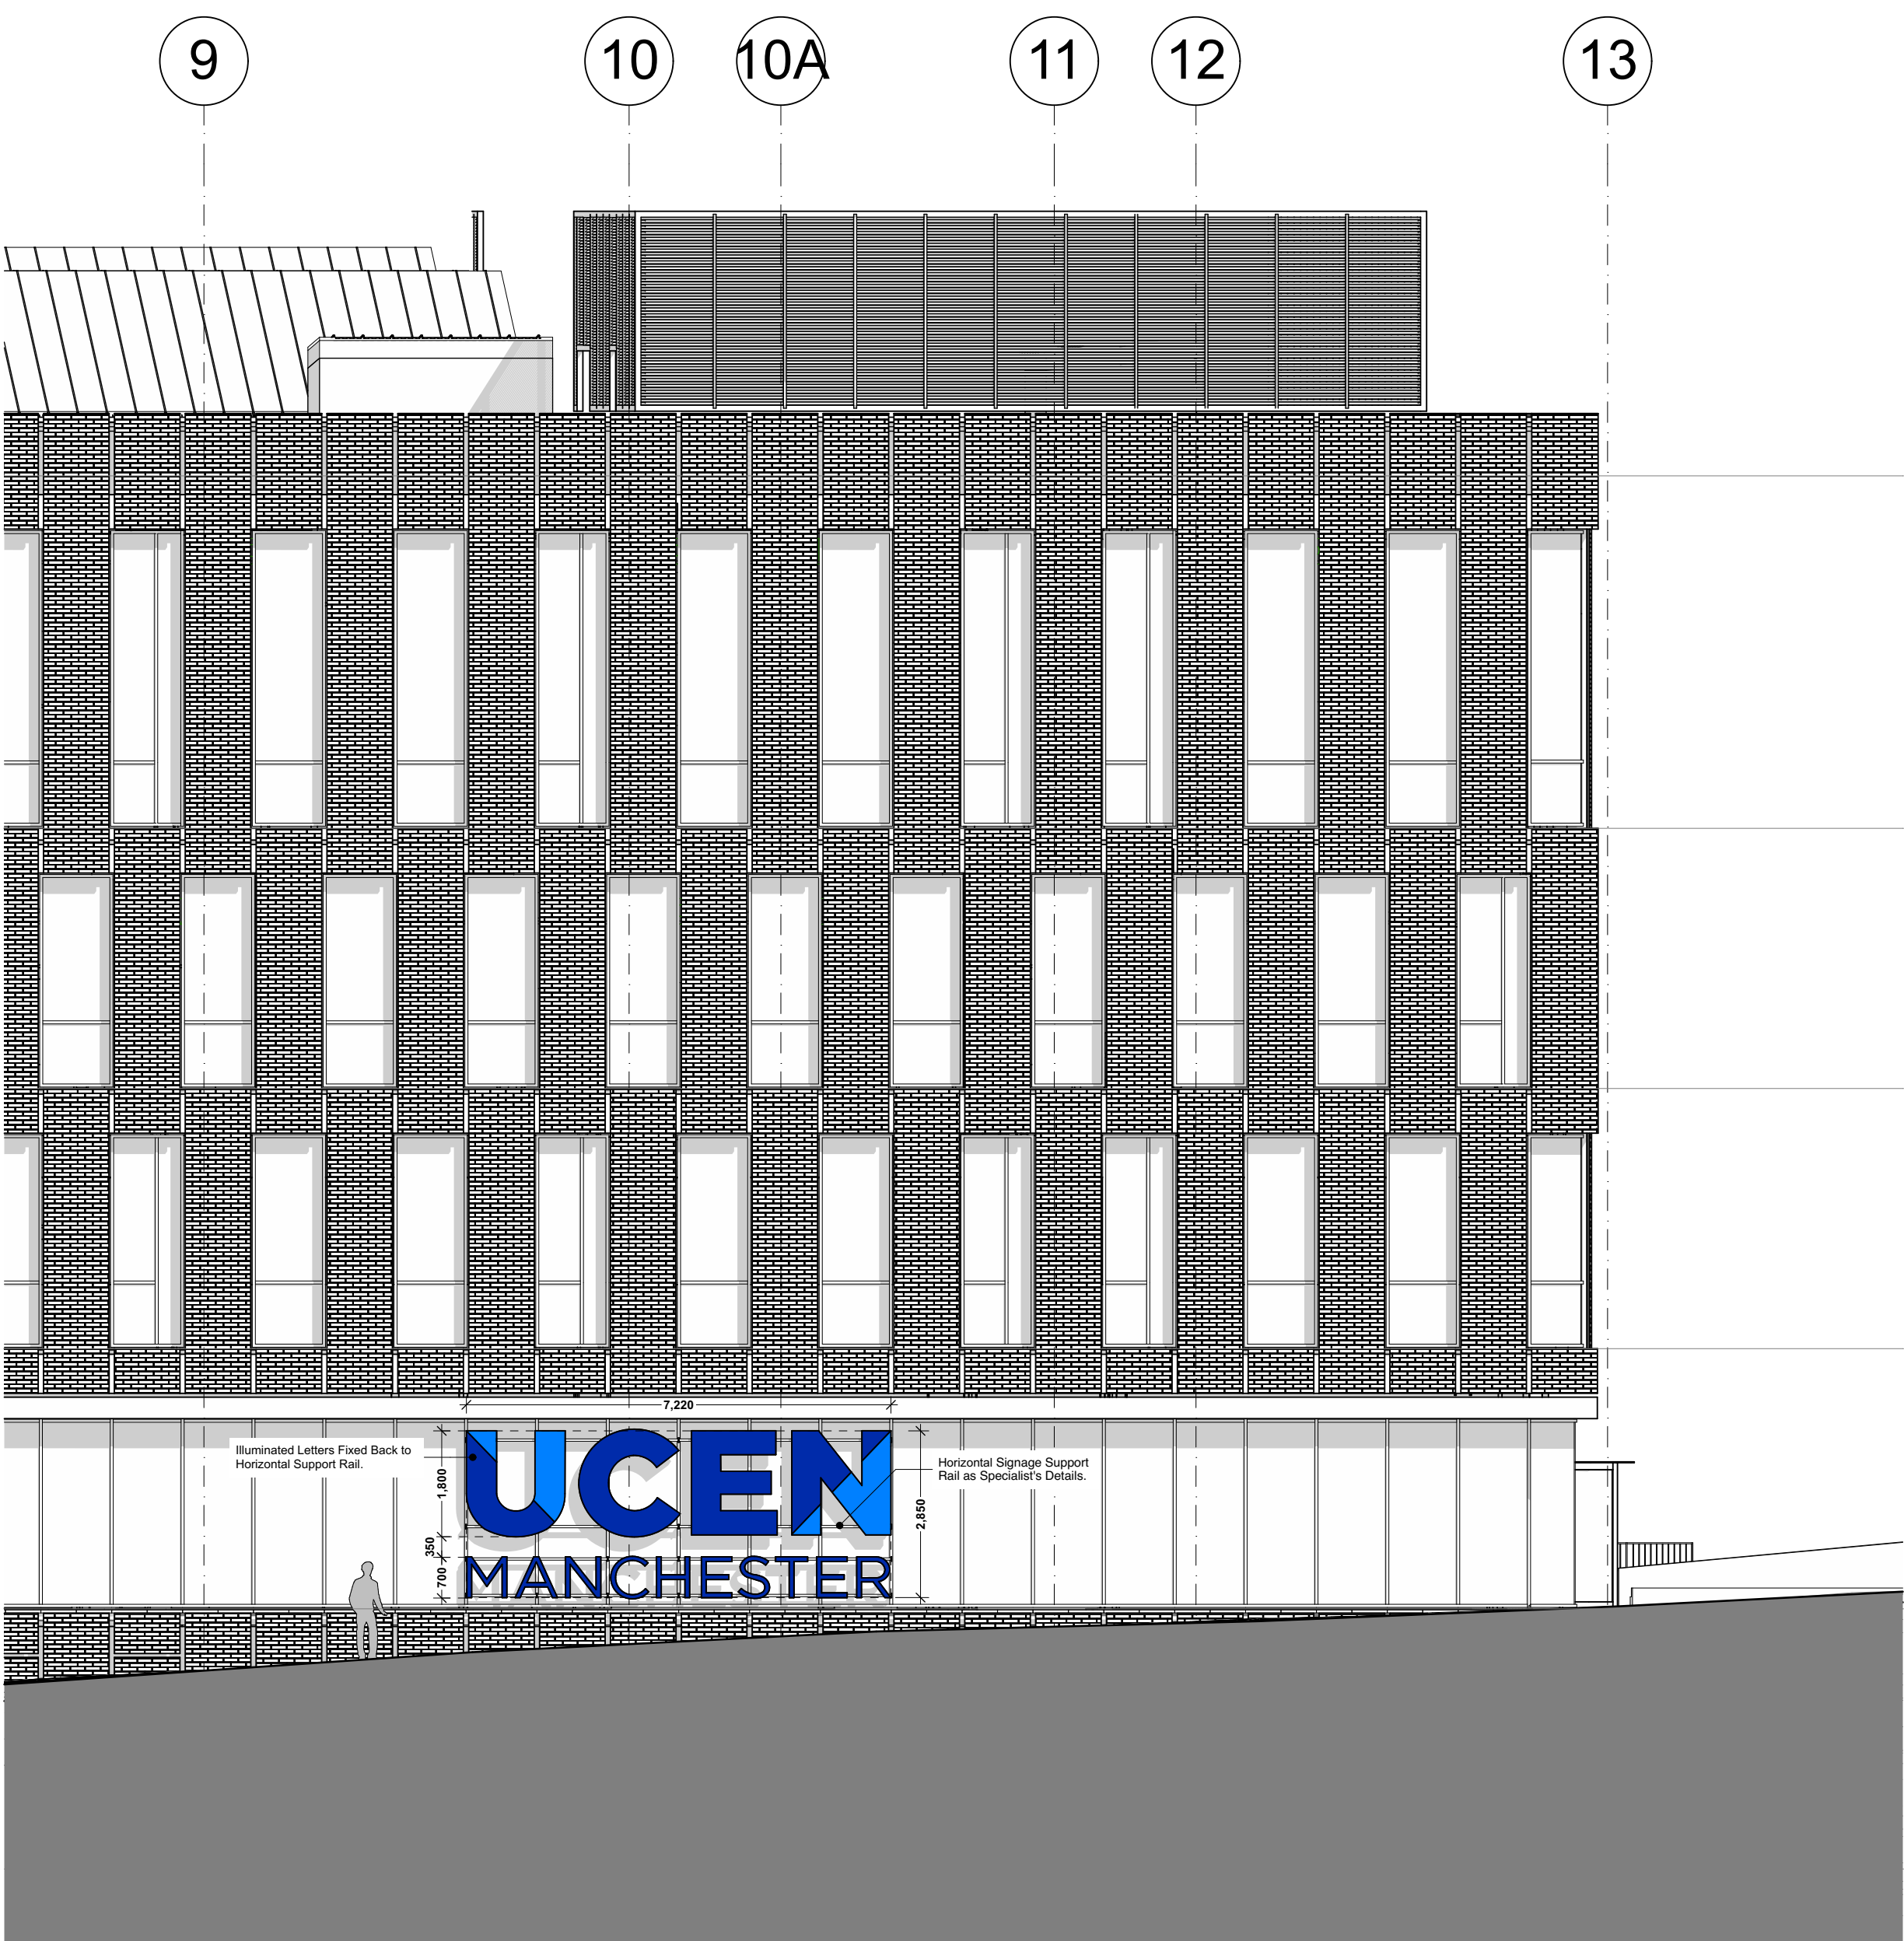

SIGN 3 - New Bridge Street - Elevation 1:100



SIGN 1 (The Manchester College) - Great Ducie Street - Perspective View



SIGN 2 (Restaurant Signage) - Great Ducie Street - Perspective View




SIGN 3 (UCEN Manchester Signage) - New Bridge Street - Perspective View

This document is © Bond Bryan Architects Ltd & © SimpsonHaugh and Partners . If in doubt ASK. Drawing measurements shall not be obtained by scaling. Verify all dimensions prior to construction. Immediately report any discrepancies on this document to the Originator. This document shall be read in conjunction with associated models, specifications and related consultant's documents.

North

Notes

External Signage Location Plan

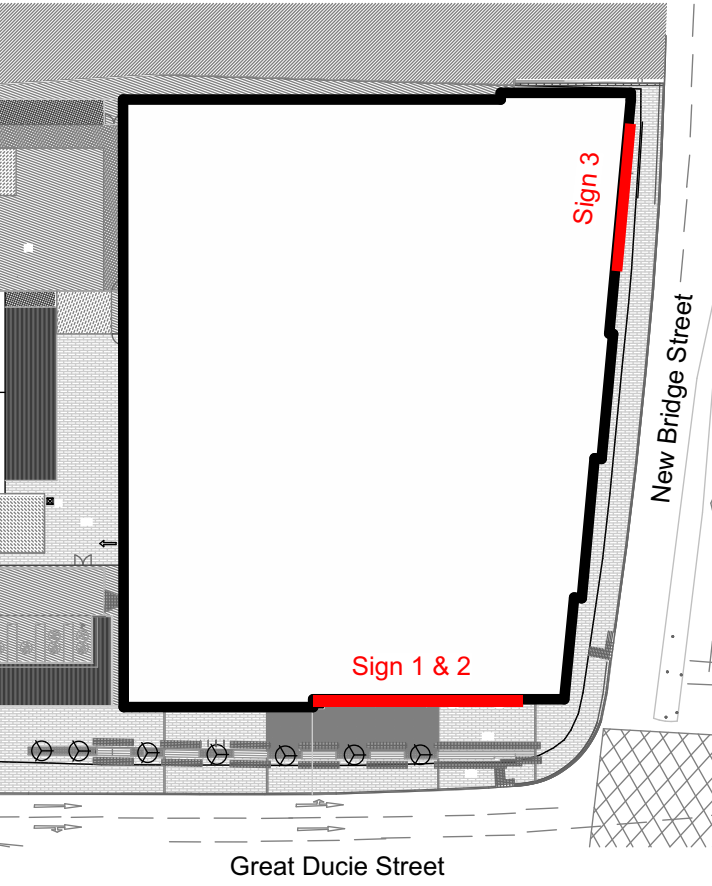

P01 Drawing notes updated. SB GQ 25.08.21
P01 Planning issue. SB GQ 12.08.21

rev	description	drawn	checked	date
-----	-------------	-------	---------	------

BOND BRYAN

The Church Studio Springvale Road Sheffield S10 1LP
t 0114 266 2040
e TMC-City@bondbryan.co.uk
w www.bondbryan.co.uk

simpsonhaugh

Riverside 4 Commercial Street Manchester M15 4RQ
t 0161 835 2345
e mail@simpsonhaugh.com
w www.simpsonhaugh.com

City Centre Project
City Centre Site

The Manchester College



EXTERNAL SIGNAGE PROPOSALS

project	originator	volume	level	type	role	number
CC	BBA	ZZ	ZZ	DR	A	7501

Originator project ref 18-042	Purpose of Issue: PLANNING
scale(s) 1:100	status : S2 SUITABLE FOR INFORMATION
original paper size A1	revision : P02 PRELIMINARY