




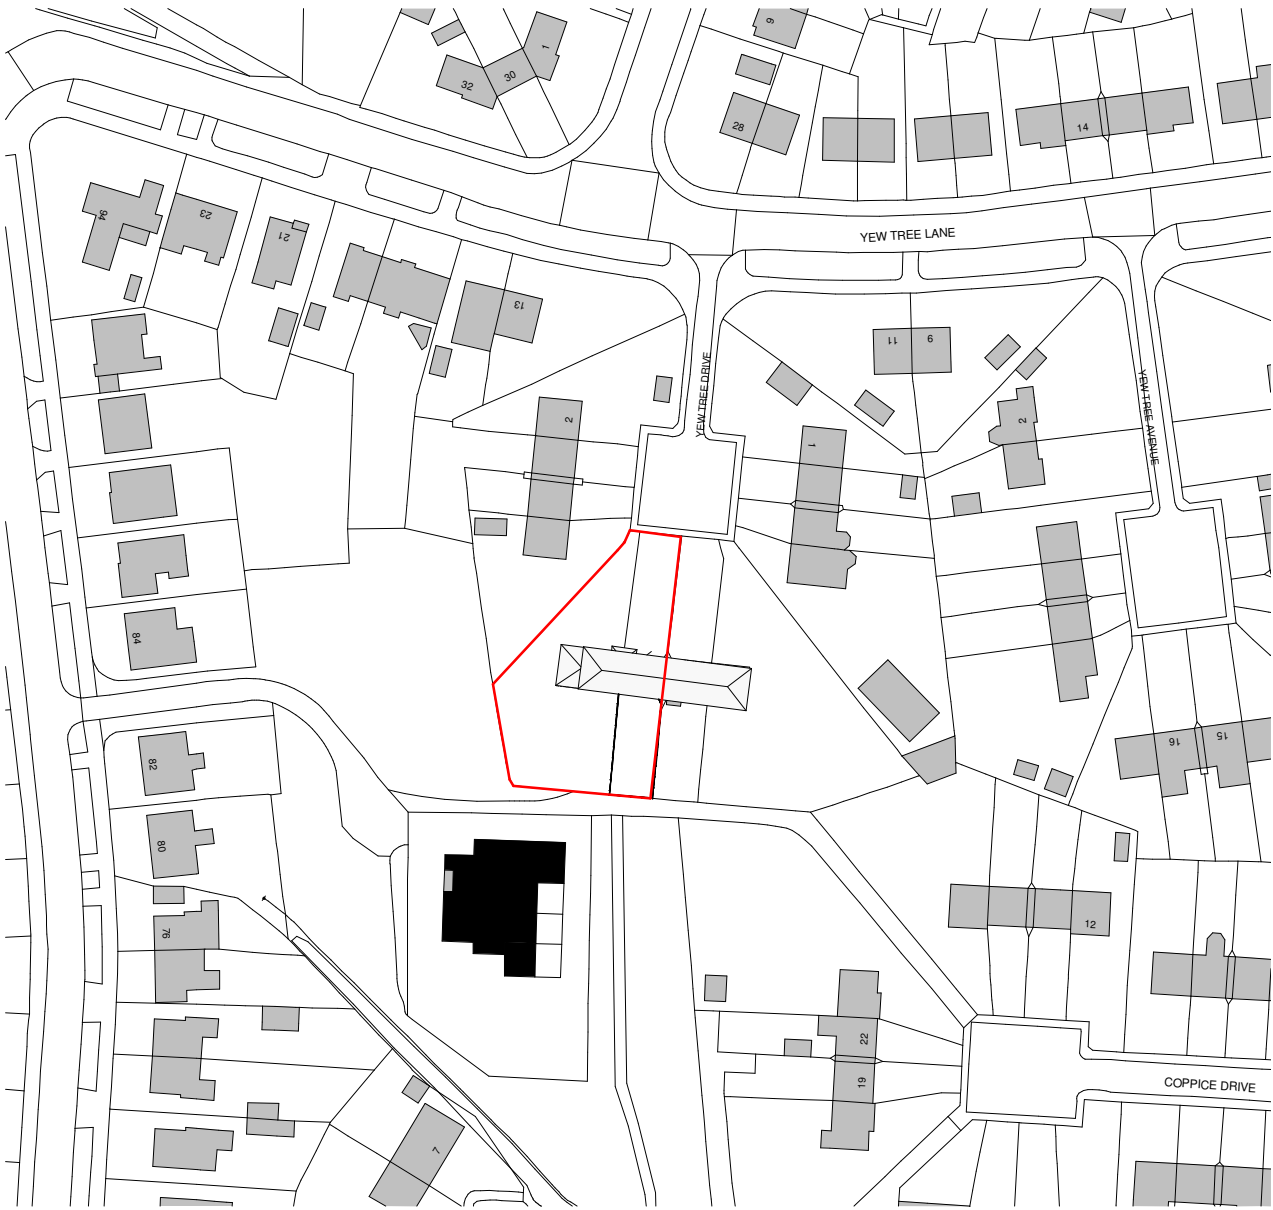


Site Existing no.12
1 : 1250

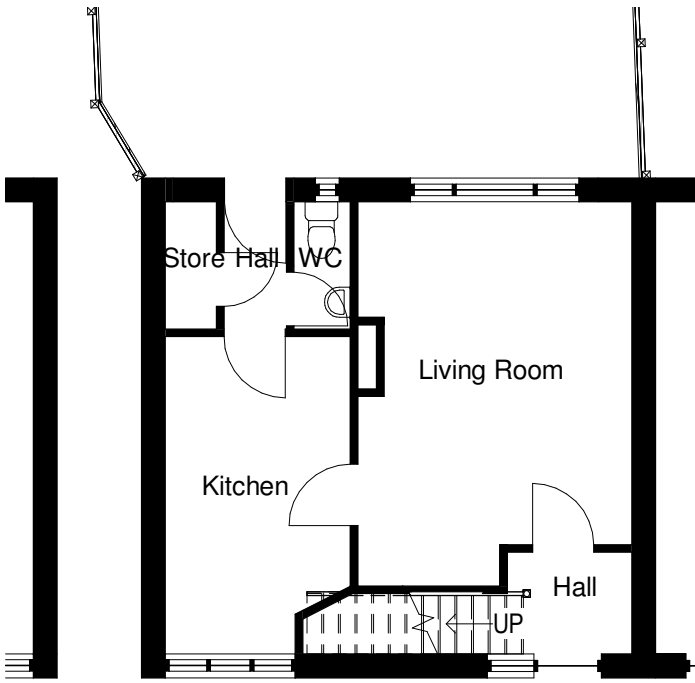

Level 0 Existing no.12
1 : 100

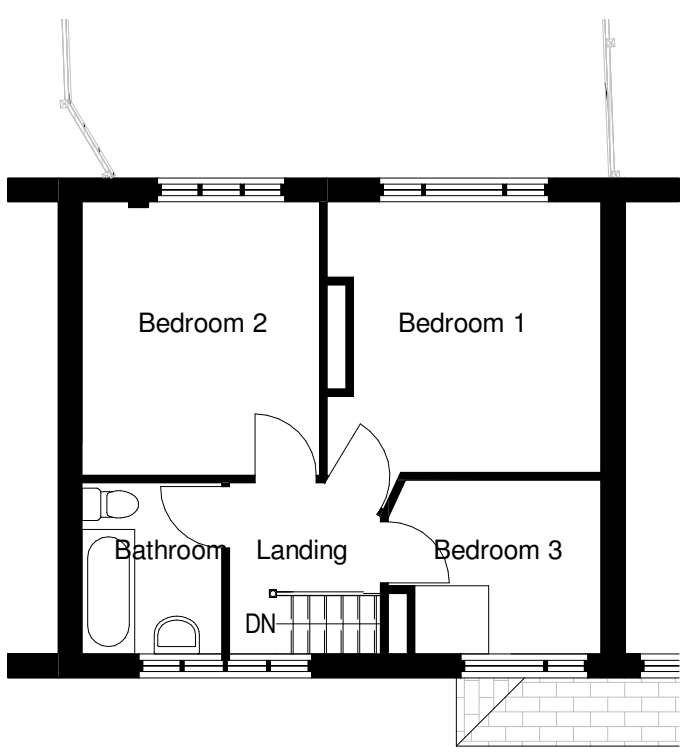


Level 1 Existing no. 12
1 : 100

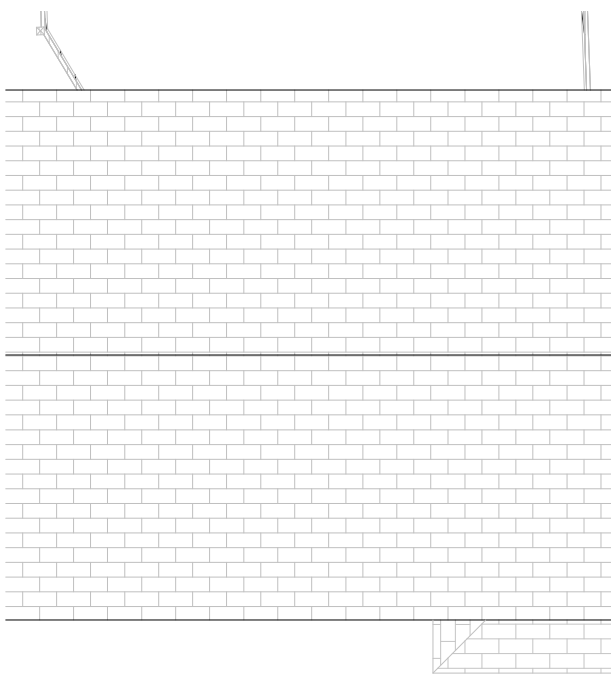


Level 2 Existing no.12
1 : 100


- 1 Red brick
- 2 Roof tiles
- 3 White UPVC windows and doors
- 4 Timber cladding
- 5 PPC Aluminium frame windows and doors

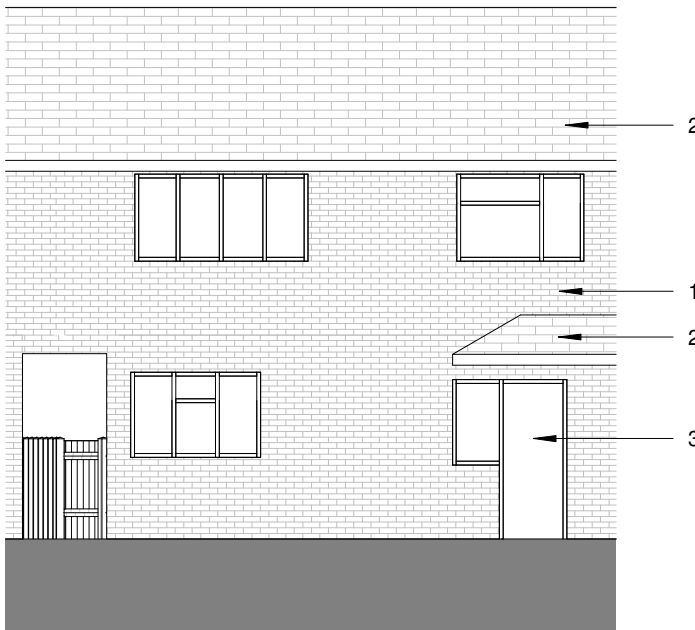


Existing Elevation North no. 12
1 : 100

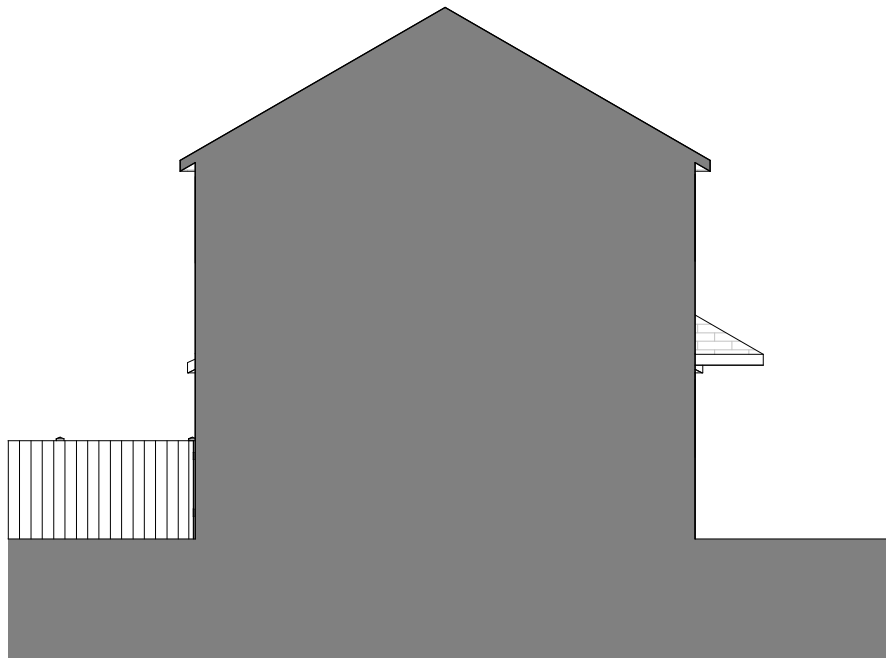

Existing Elevation East no. 12
1 : 100

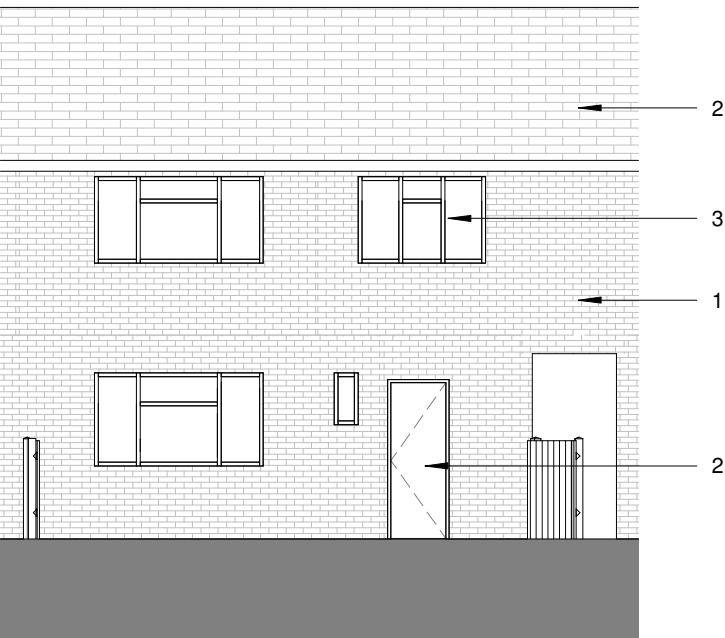

Existing Elevation South no. 12
1 : 100

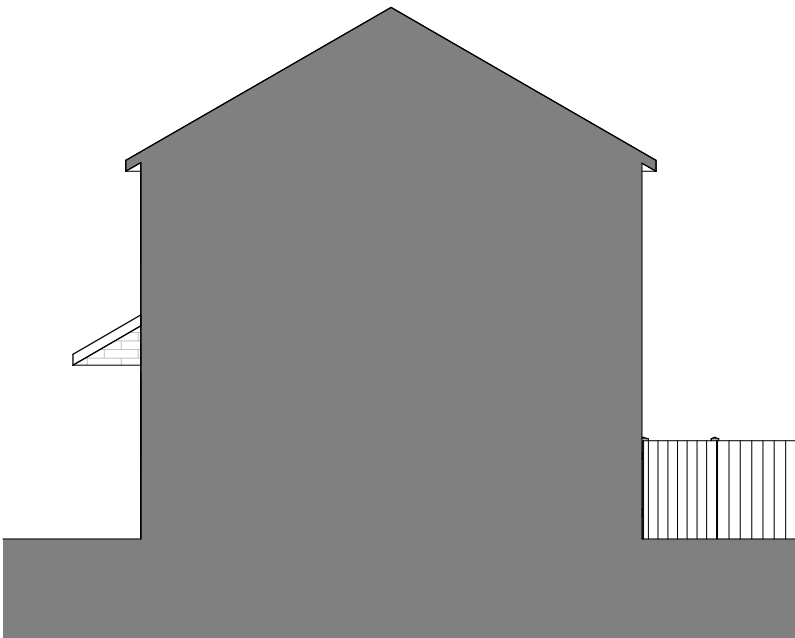

Existing Elevation West no. 12
1 : 100

Notes

The Contractor is to check all dimensions and conditions on site before commencing. Do not scale from this drawing.

This drawing remains the copyright of BUILDING EVOLUTION ARCHITECTS LTD.

Scale Bars

TO BE USED ONLY AS GUIDANCE

1:100	mm	0	1000	2000	3000	4000	5000
1:200	mm	0	500	1000	1500	2000	2500
1:500	M	0	5	10	15	20	25
1:1250	M	0	10	20	30	40	50

KEYPLAN

Rev

Description

By

Date

R1

Site boundary red line amended

RPN

28.09.21

Project Status

Drawing Status

Planning

This information, whether drawn or as a data file, is copyright and issued strictly for use on the project for which it is provided

Client / Project

Yew Tree Drive

Drawing

Existing Drawings_no. 12

Date

09.09.21

Scale

As indicated

@ A1

Drawn By

Checked

RPN

be.architects

Manchester:
12-14 Shawes Road
Altrincham
Greater
WAT14 1QU
+44 (0)7772 059 759
www.bearchitects.co.uk

Ref

2134-BE-XX-11-110

Rev

R1