
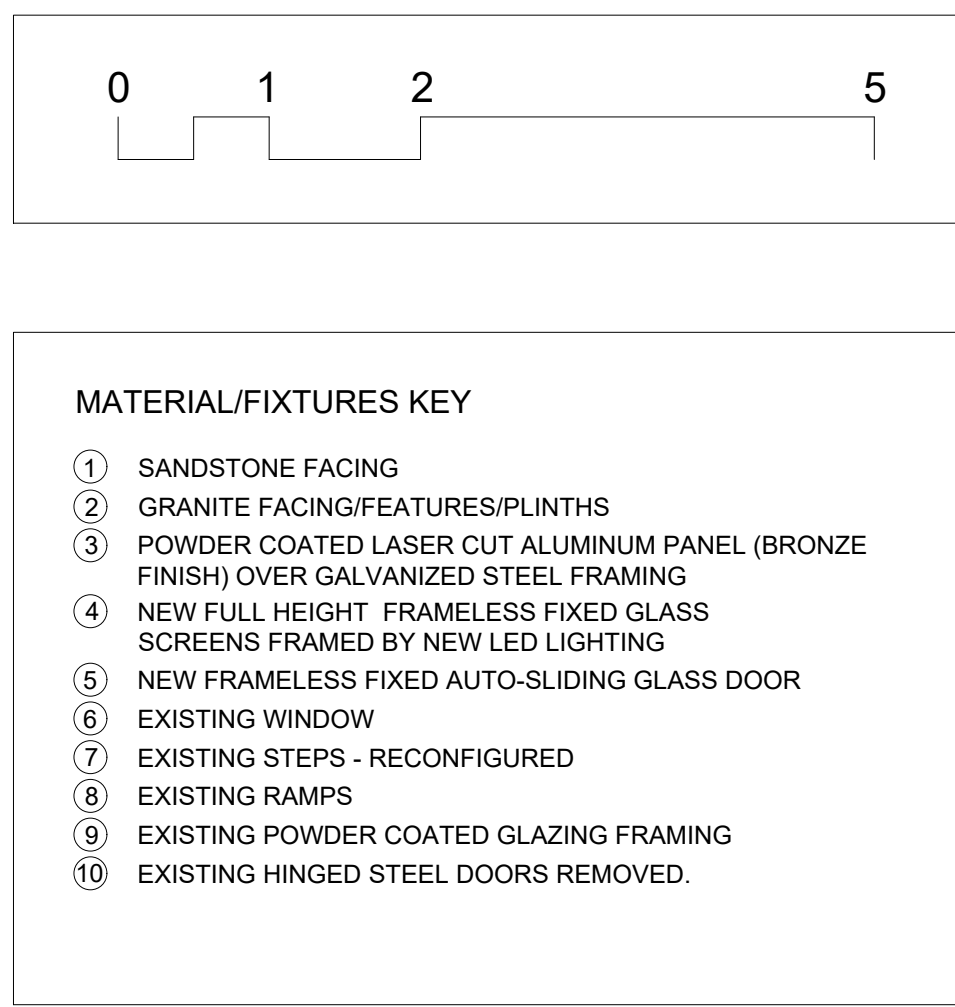
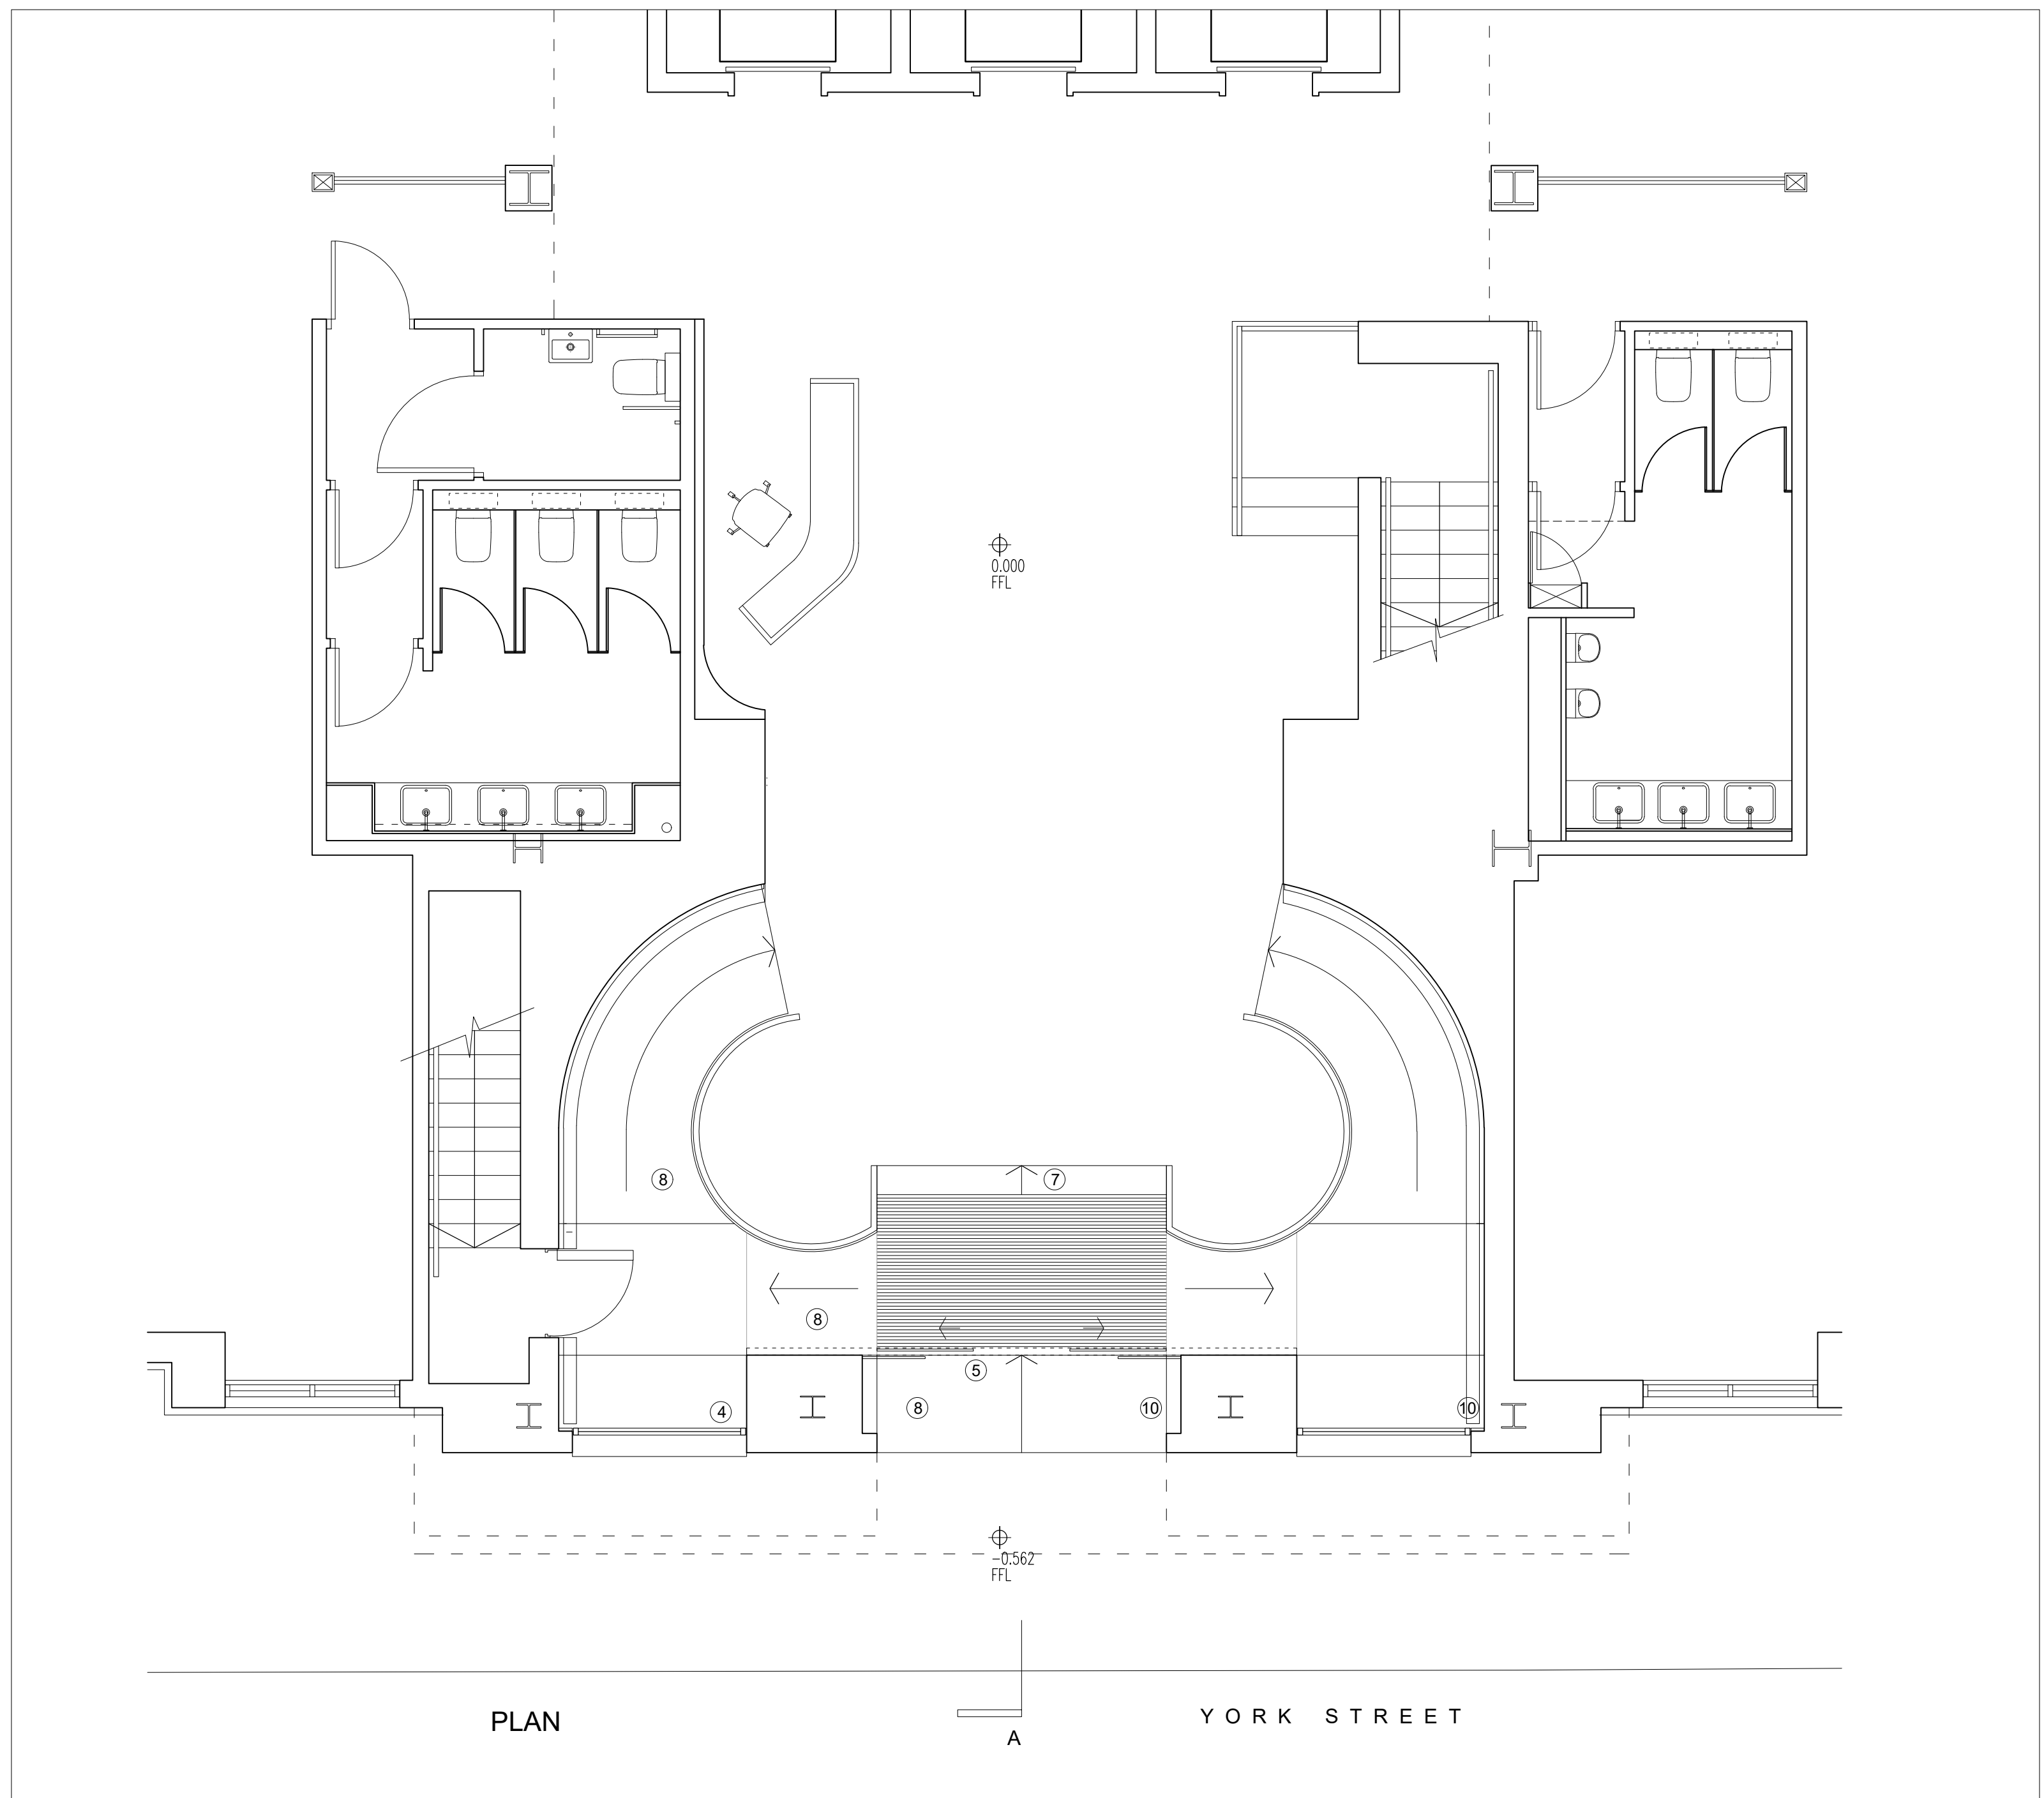
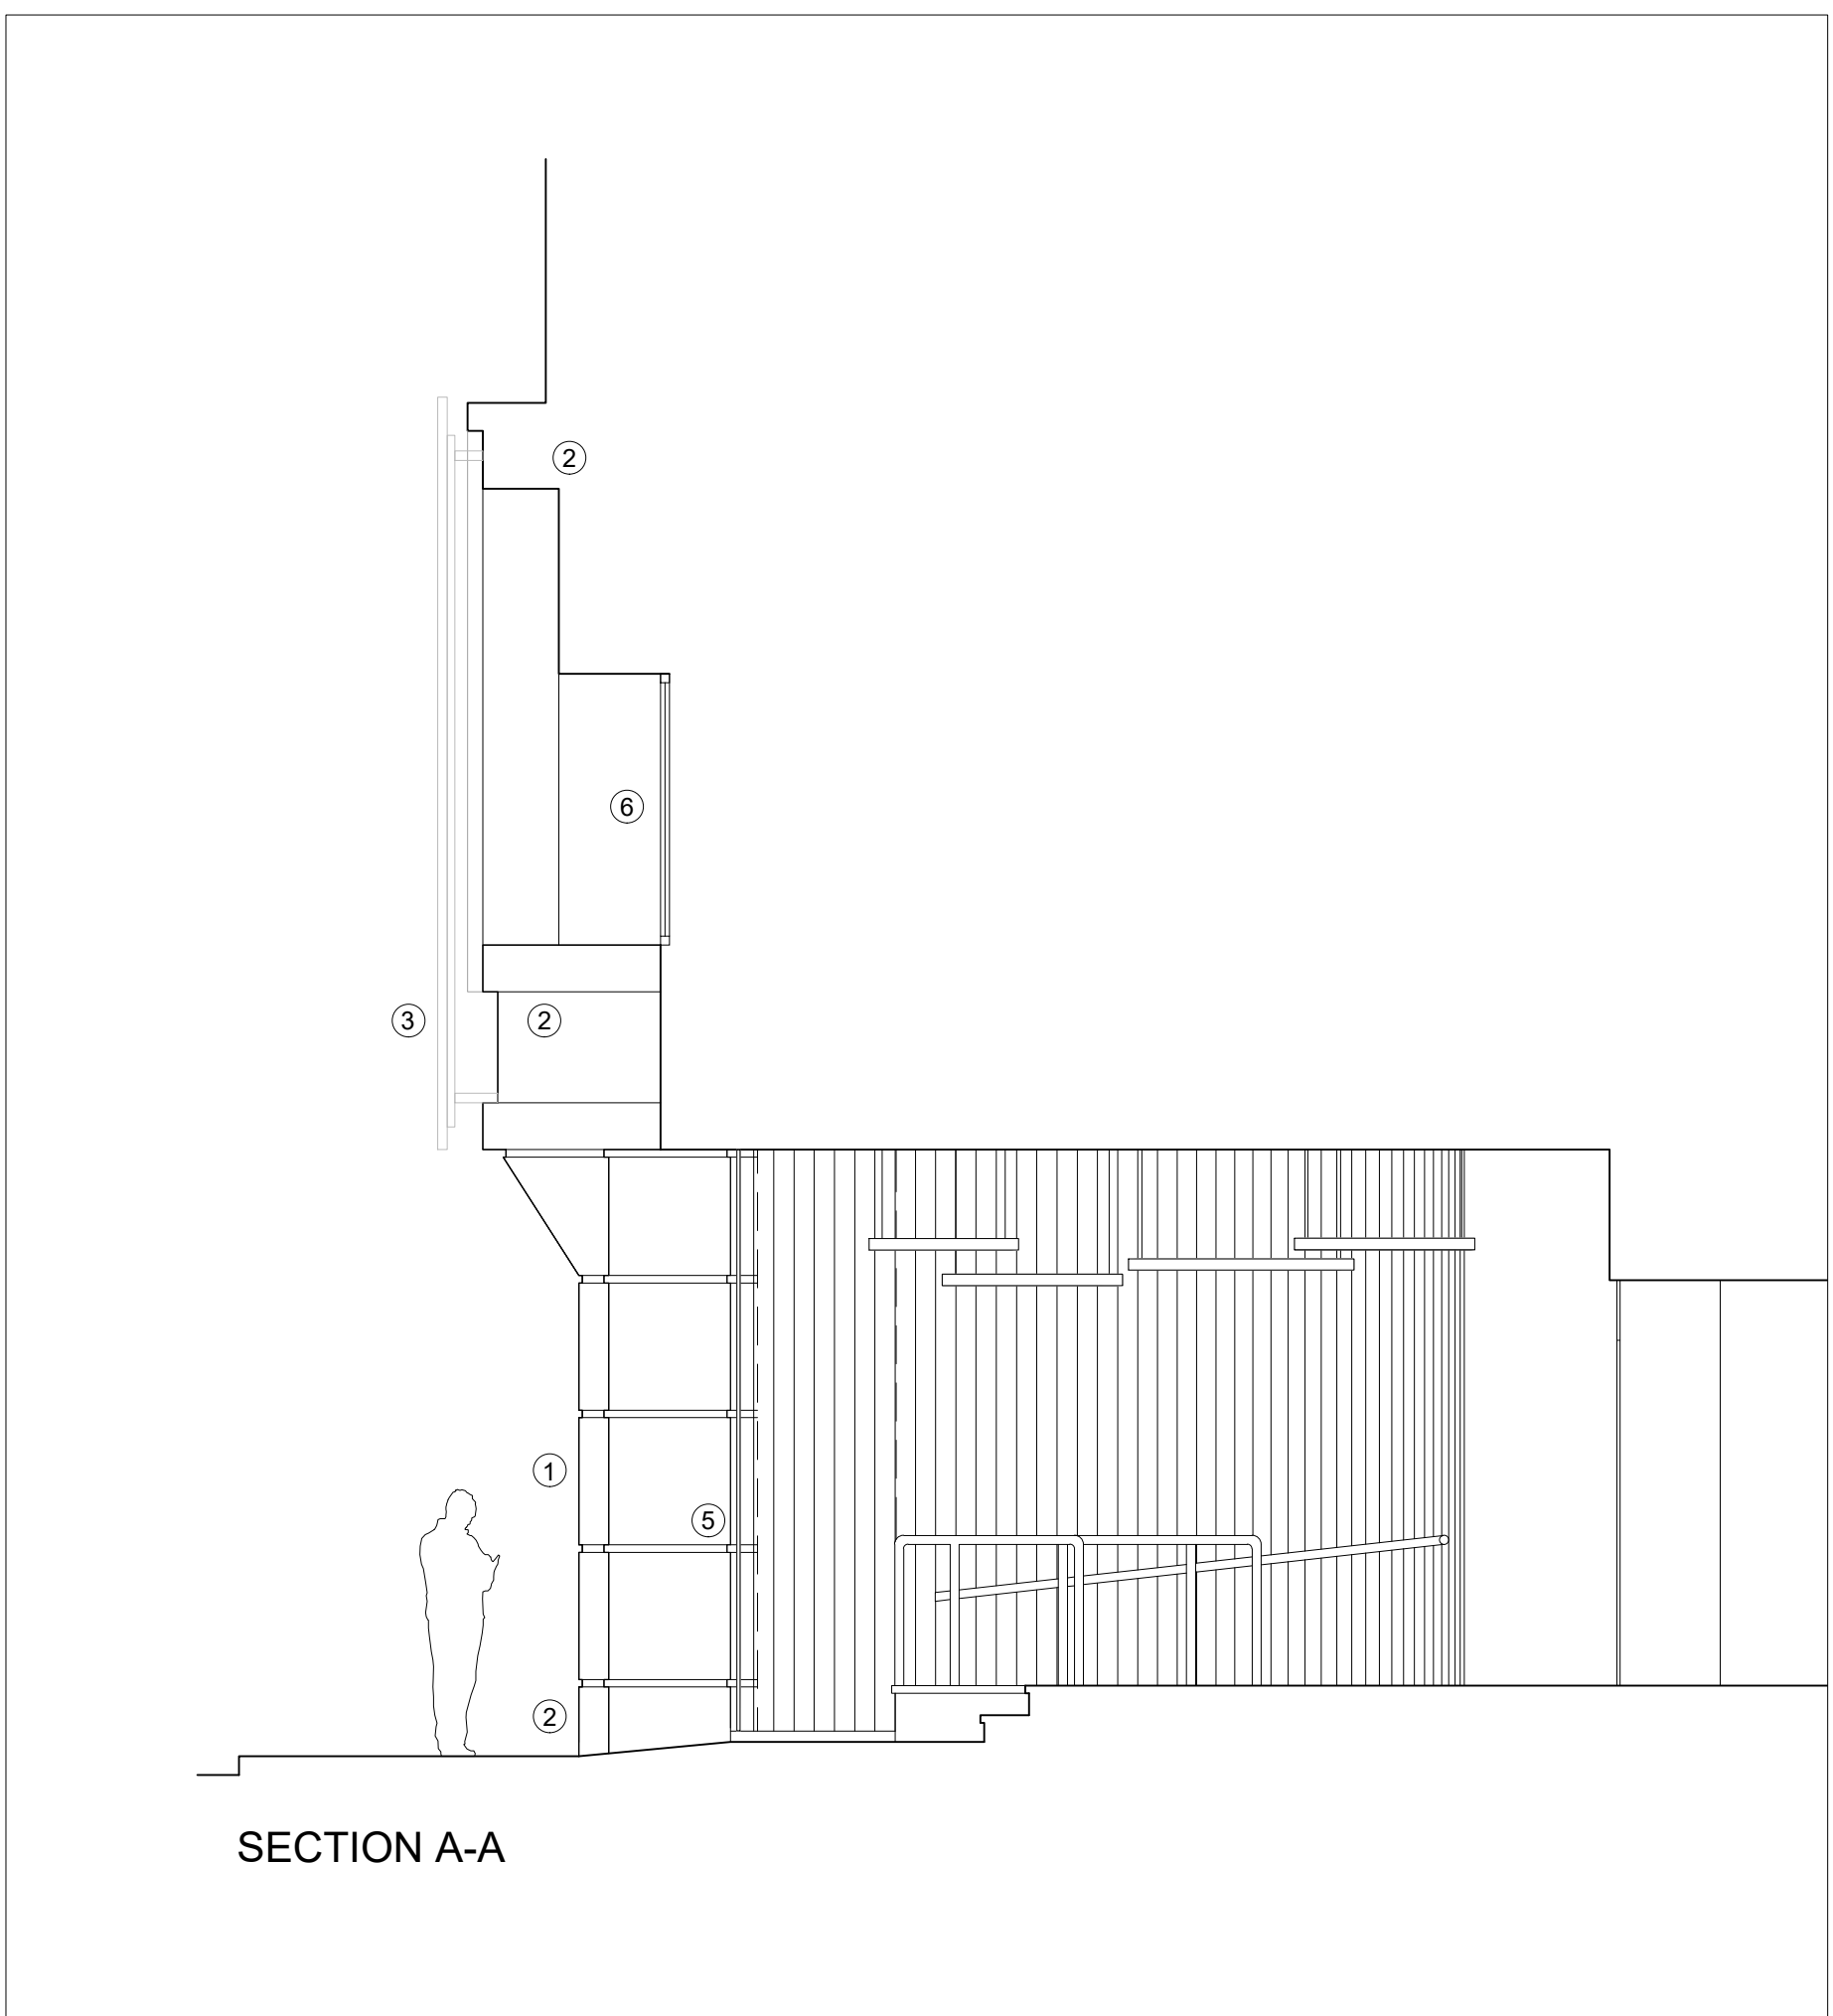


- notes
1. DO NOT SCALE FROM THIS DRAWING - USE FIGURED DIMENSIONS ONLY
 2. READ IN CONJUNCTION WITH ALL OTHER CONSULTANTS/SPECIALISTS DRAWINGS. REPORT ANY DISCREPANCIES BEFORE AFFECTED WORK COMMENCES
 3. ALL SETTING OUT DIMENSIONS TO BE CHECKED ON SITE BY CONTRACTOR BEFORE WORK COMMENCES
 4. THIS DRAWING REMAINS COPYRIGHT OF REID ARCHITECTS. COPY/DISTRIBUTE ONLY WITH CONSENT OF AUTHOR

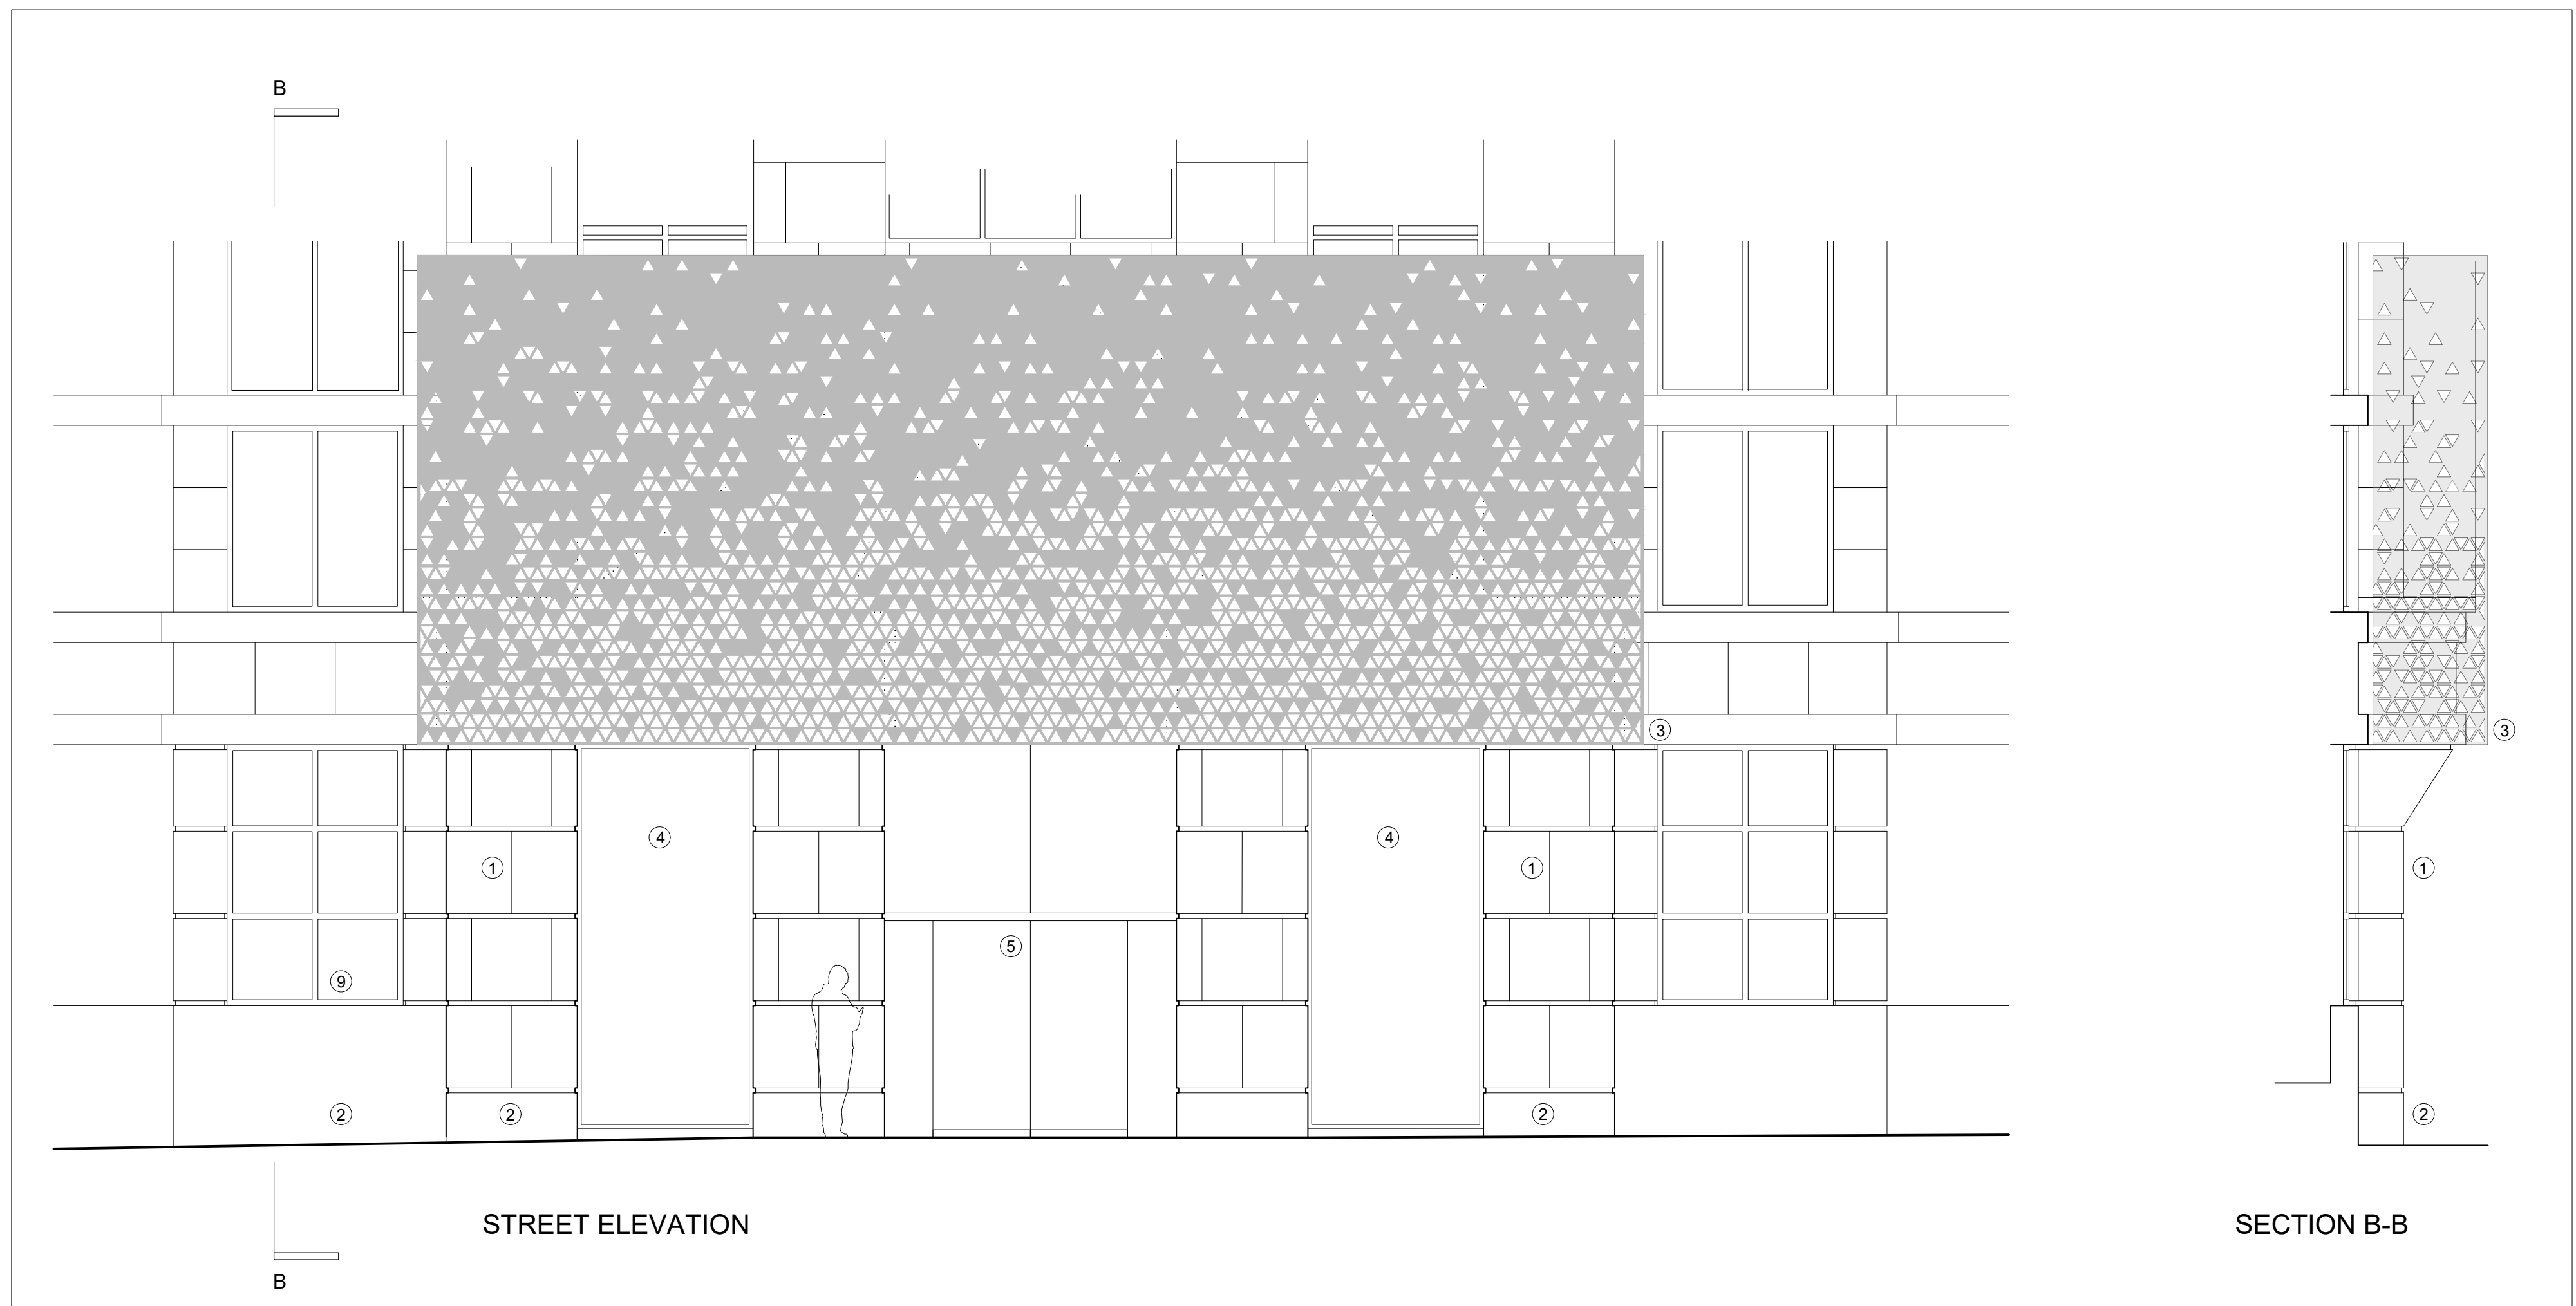

rev. description

client ROYAL AND SUN ALLIANCE

project 17 YORK STREET

PLAN/SEC/ELEV
PROPOSED YORK ST
ENTRANCE

drawing no. A.L.071

revision -

drawing status TENDER

scale 1:50 @ A0

date SEP 2021

checked -

Reid Architects