



Dantzic Street

Numerous finishes are used along the elevation above and between ground floor shopfronts. Heights of shopfronts vary but these are consistently enclosed by a profiled galvanised steel frame.

Shopfront galvanised frames change type and step to a higher level on the right hand side of the elevation.

- Sign positions available to ground floor units are shown in false colours to highlight positions:
- High level signage is given a red outline
 - Fascia signs shown in solid red
 - Projecting signs shown in pink
 - Corner sign zones shown in solid red

Landlord’s printed stretch fabric displays, (graphic indicative only)

Landlord’s window film extent shown in pale red. Installed to conceal existing back of house areas (graphic indicative only)

High level signage (12)

Individual 3D letters and logo elements in tenant's graphic style, fonts and colours;

Internal illumination;

Existing support frames removed and replaced with concealed elements where possible.

Landlord's signage as main consent

Corner sign zone (11)

Consistent frame type;


Width (curved) constrained to existing elevation features, height aligned with internal street entrance

Sign infill to suit ground floor unit's fonts, graphic style and colour;

Internal illumination.

Projecting blade sign (10)

Positions only as shown to avoid low clearance above pavement

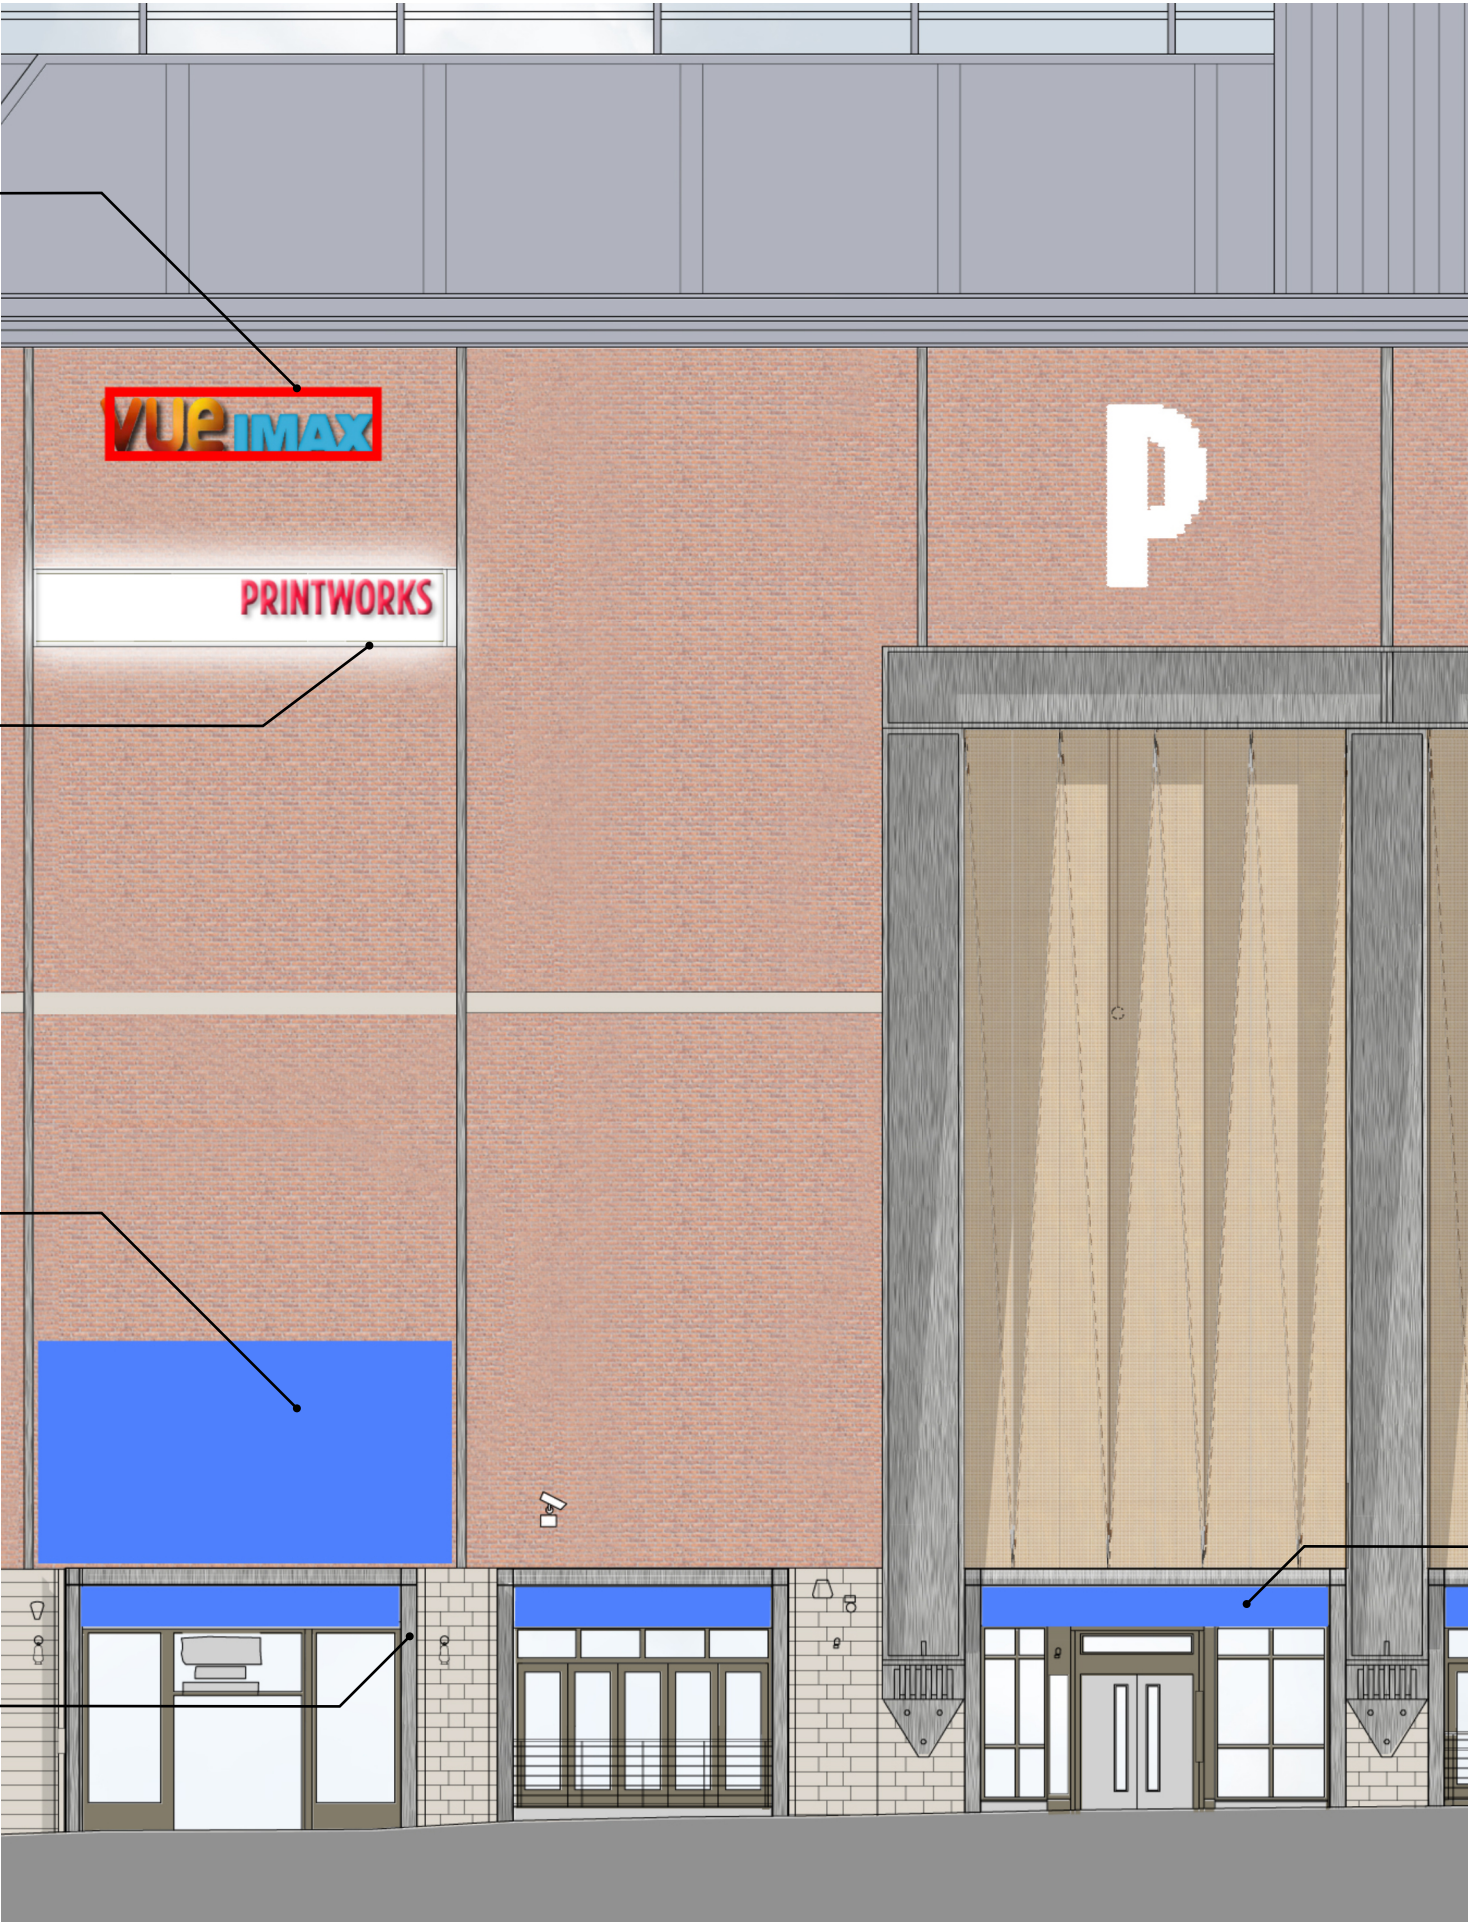

(9) Fascia signs

Size constrained by existing shopfront frames to top three edges and shopfront to the base;

Sign to suit ground floor tenant's fonts graphic style, and colours;

Internally illuminated