


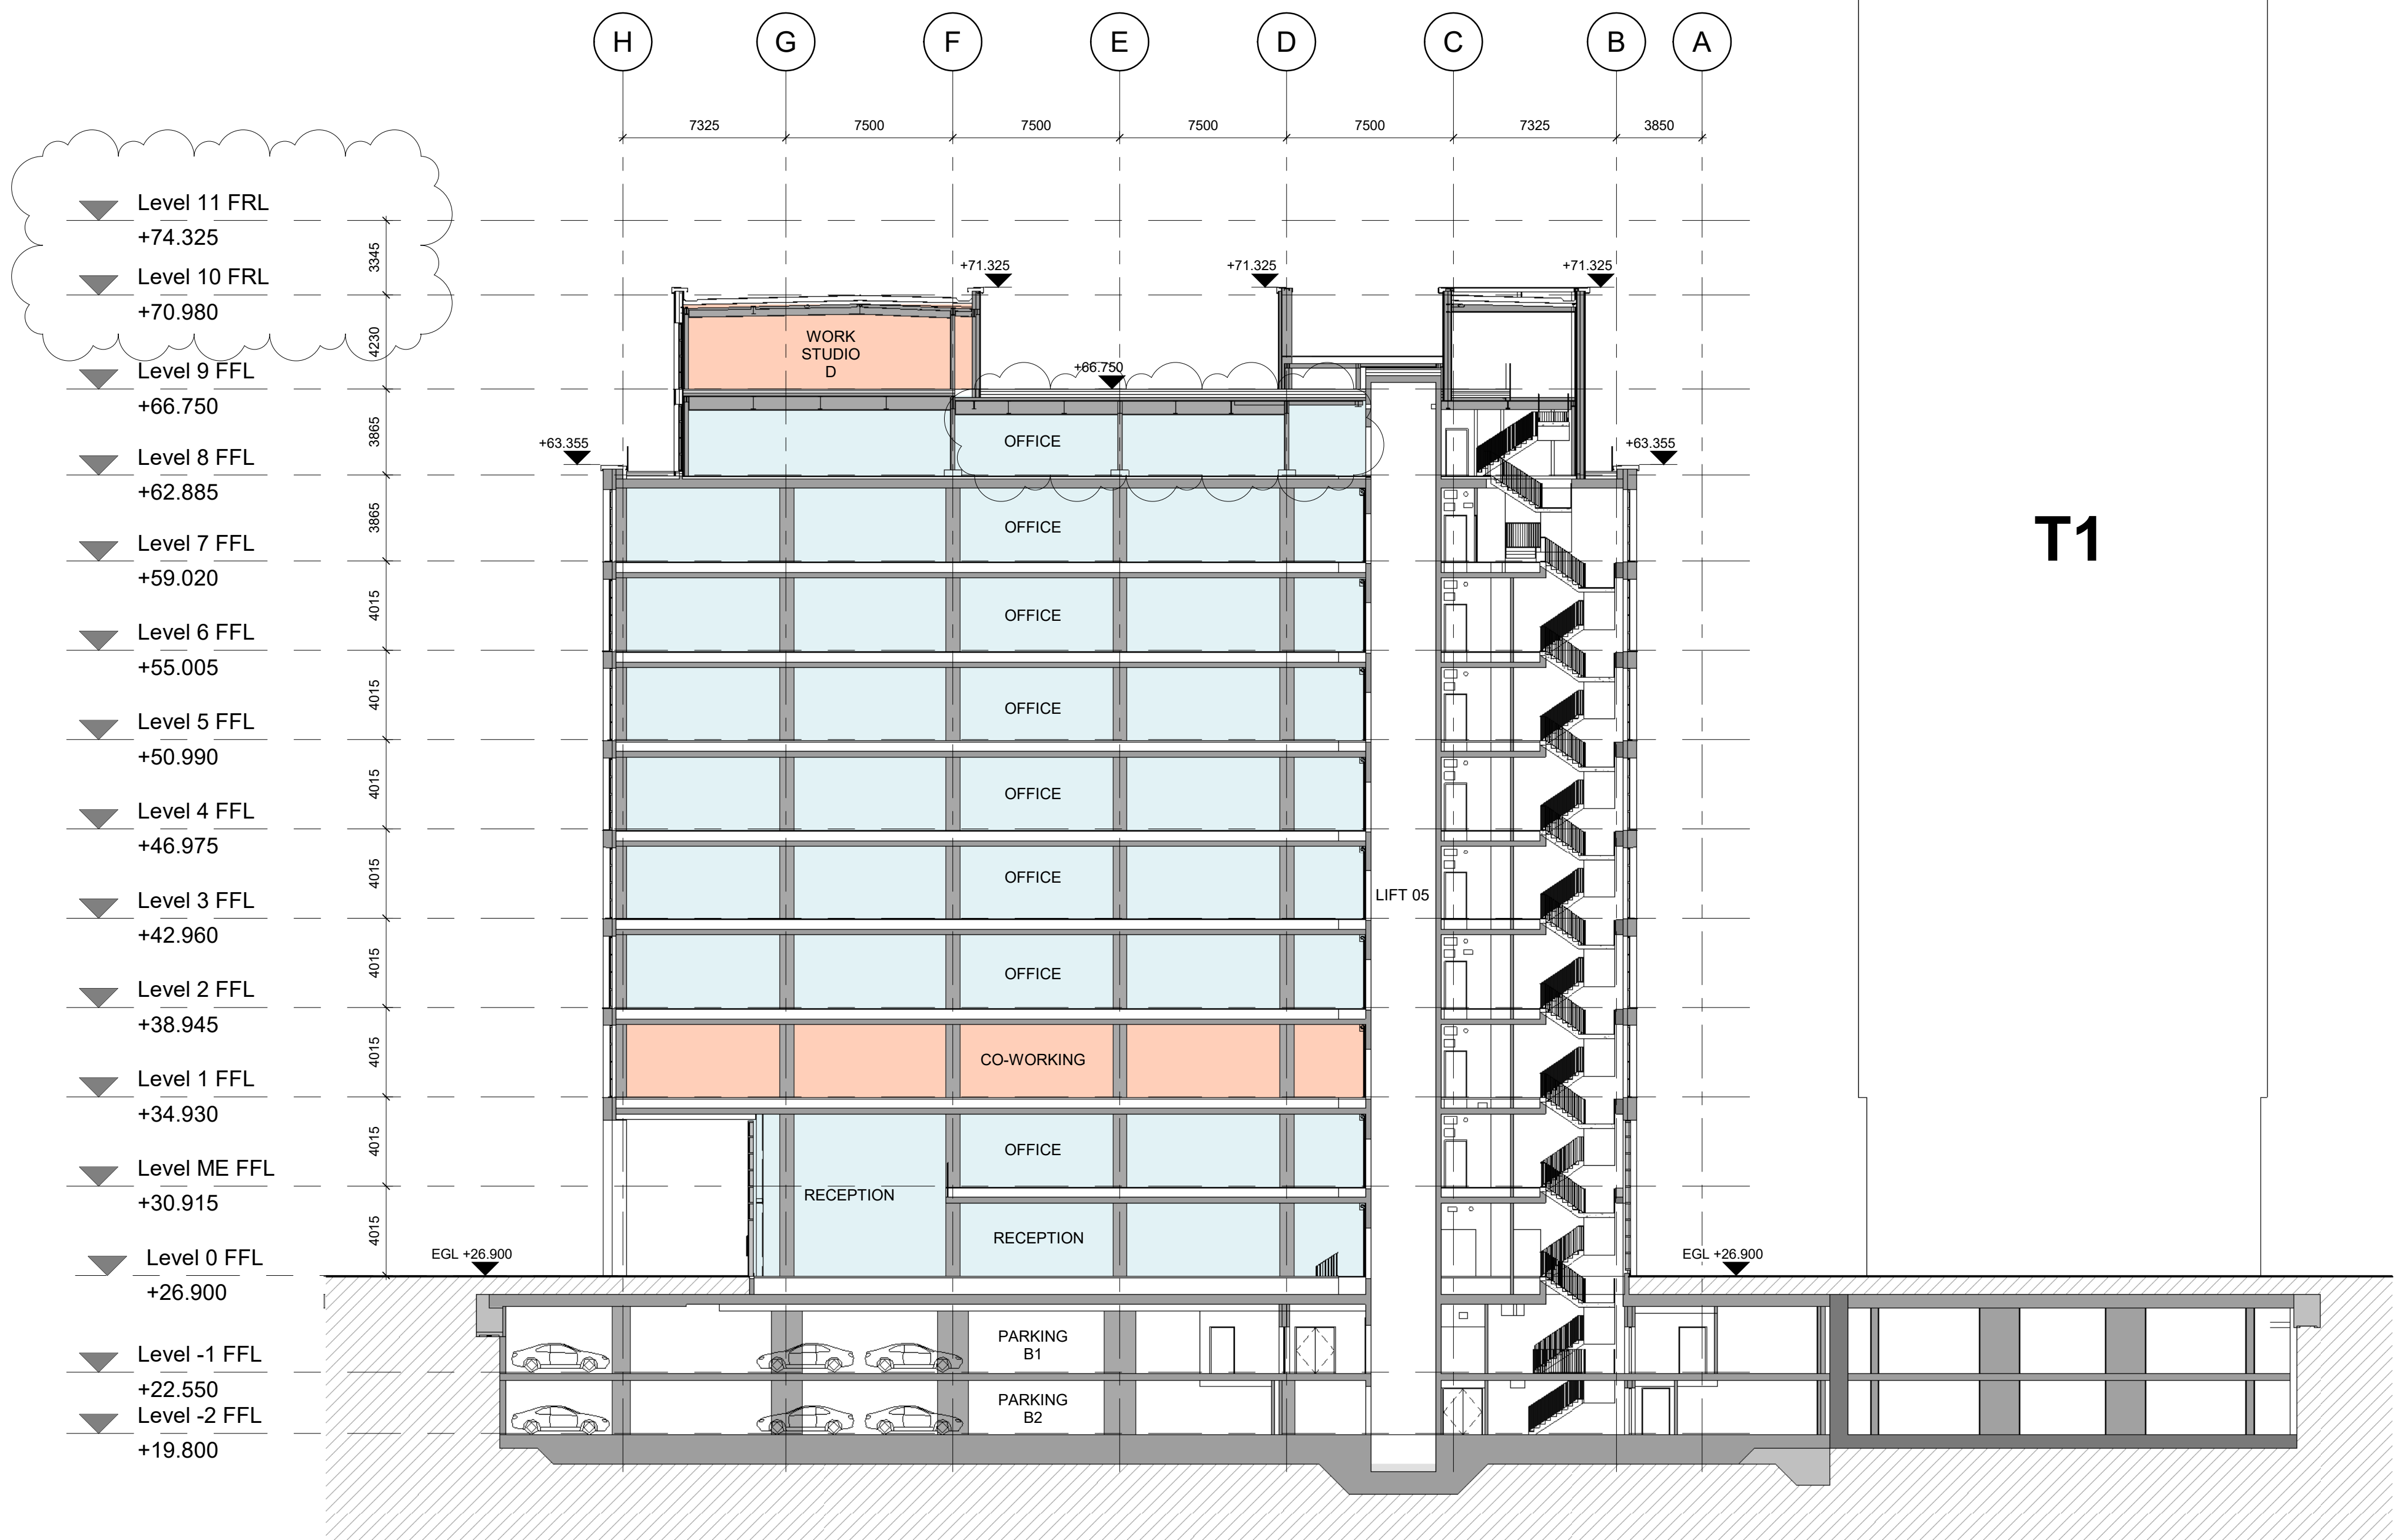

1 Section B-B
1 : 200