


© Copyright: All rights reserved. This drawing must not be reproduced without permission.
Do not scale from this drawing. All dimensions are in millimetres unless otherwise stated.
Any discrepancies should be reported to the Architect.



PAS 24

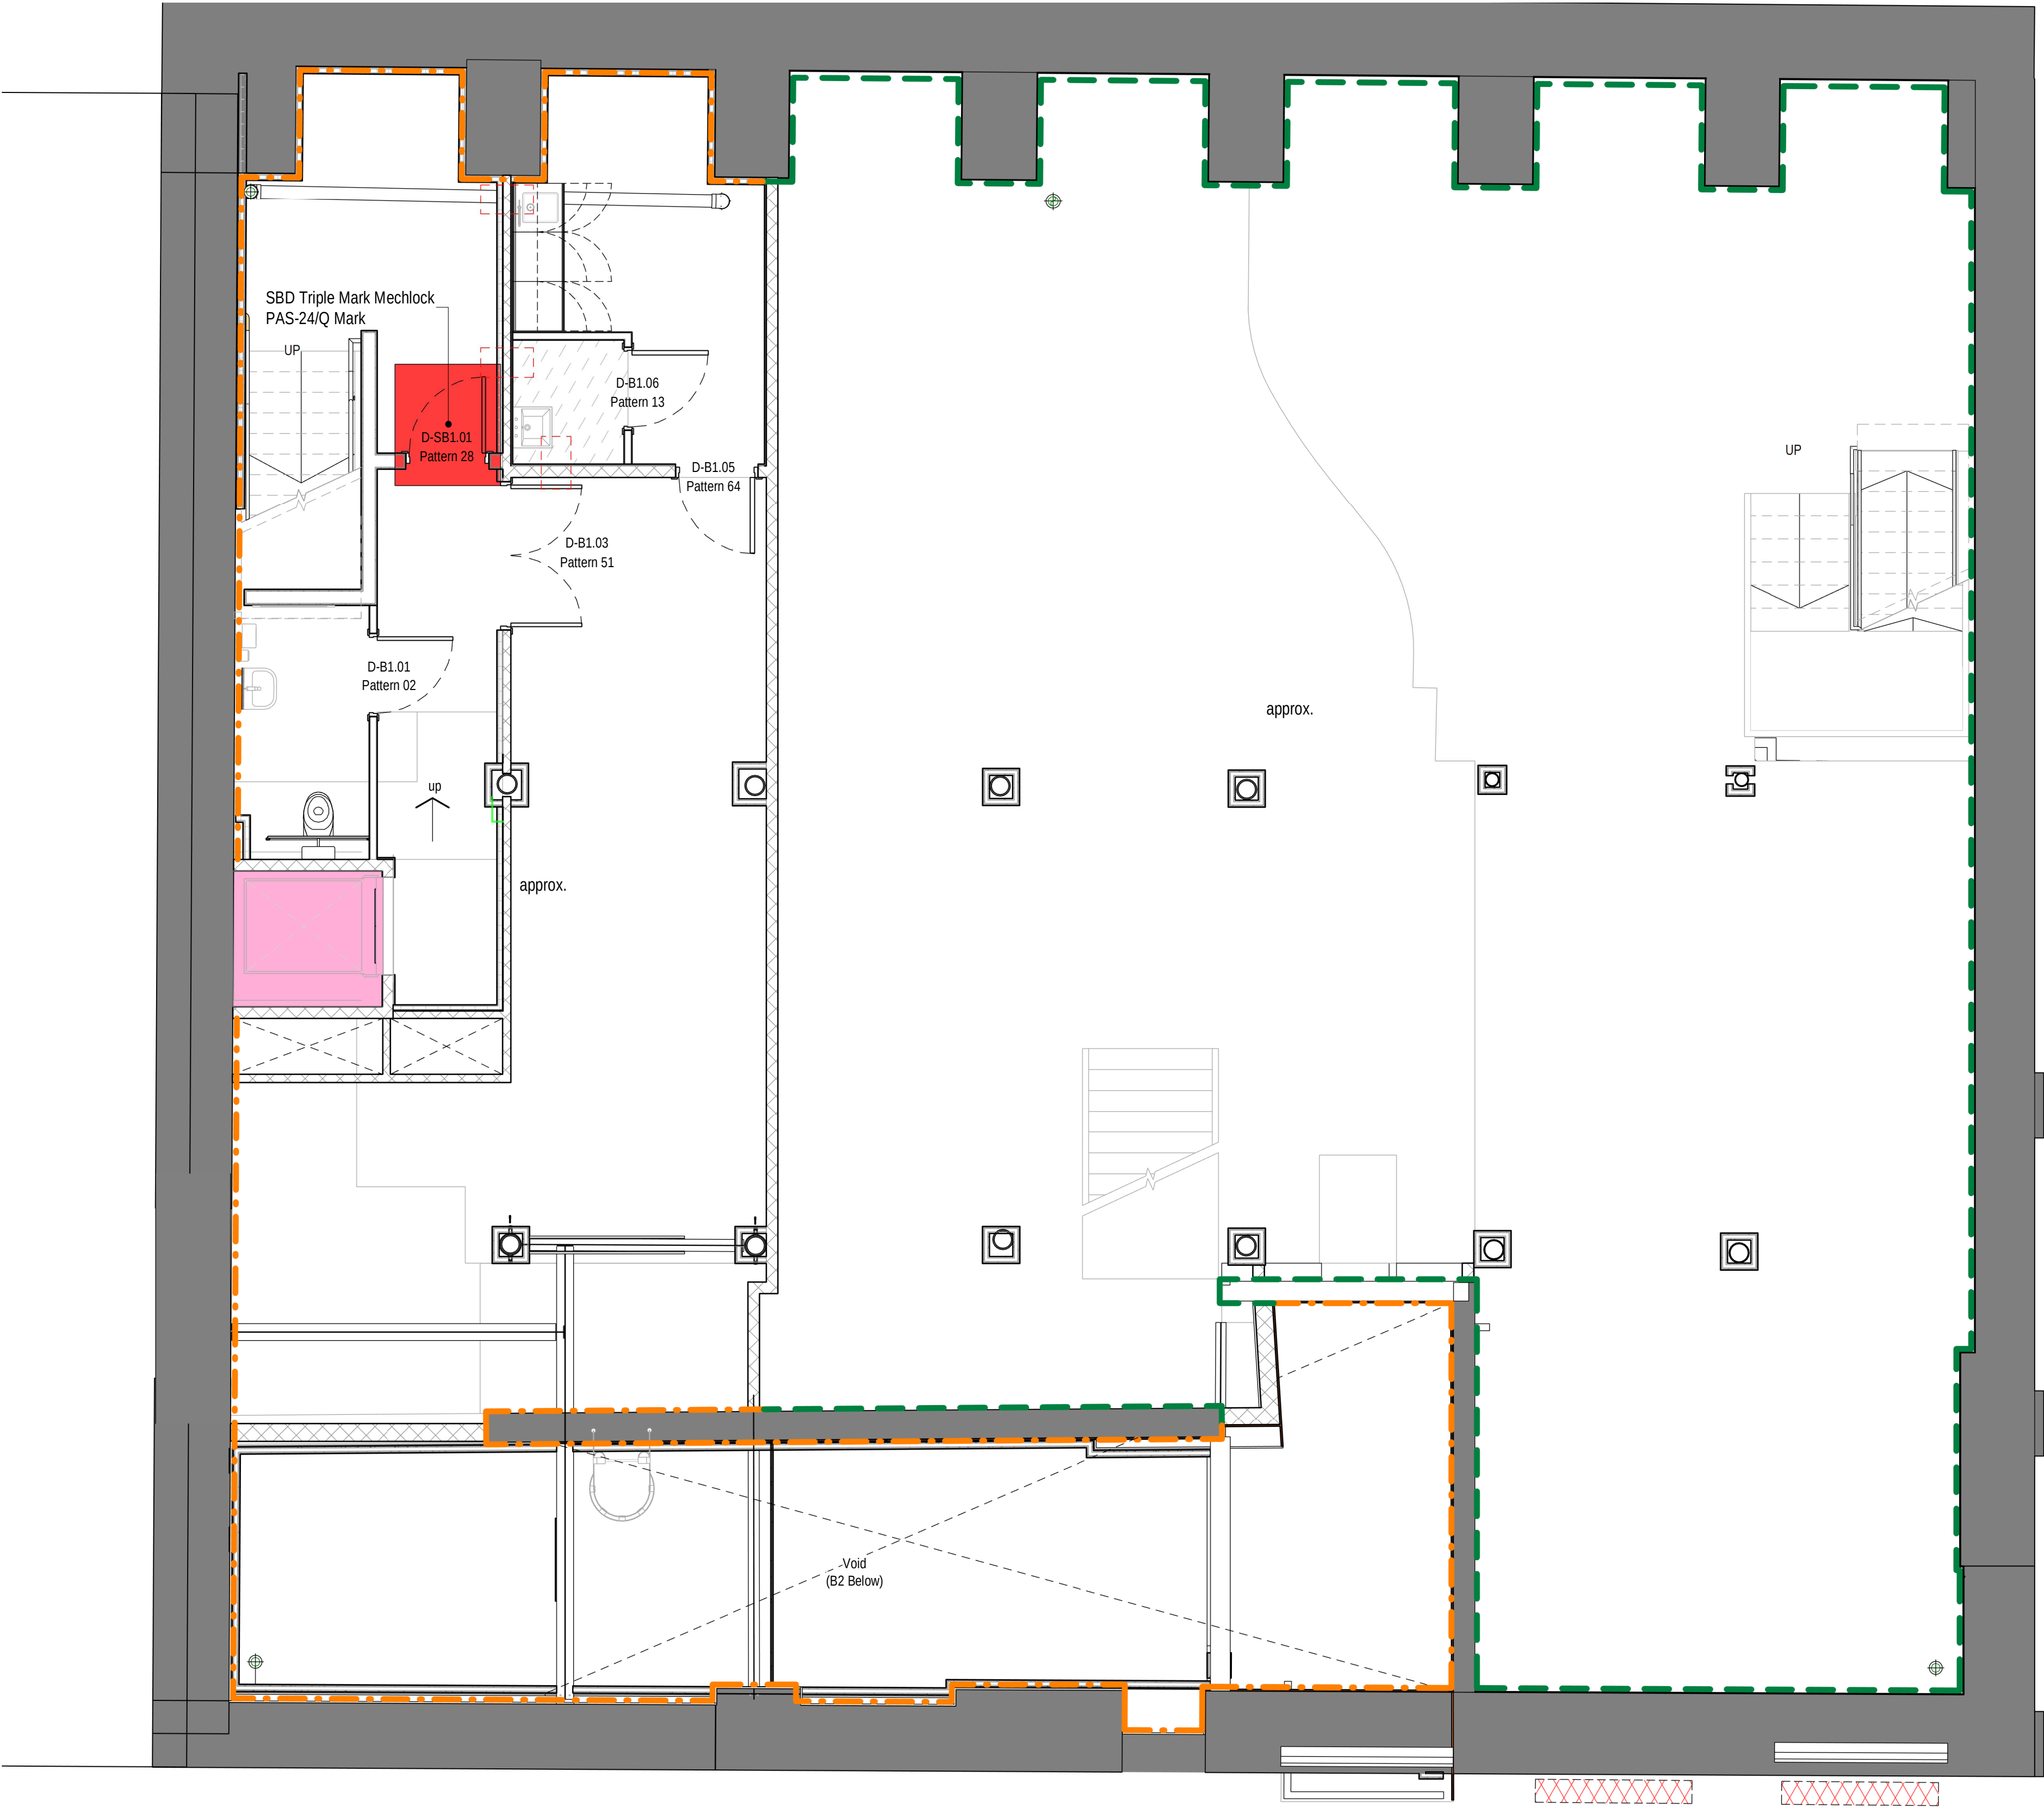

Doors as Existing

Level B1 (Basement) SBD Plan
1 : 50 @ A1

P01	Final Construction Issue.	01.09.21	SS	TF
PRELIMINARY				
Revision	Description	Date	Drawn	Checked

Halliday Meecham Architects Limited

111 Piccadilly Manchester M1 2HY
+44 (0)161 661 5566

4 Devonshire Street London W1W 5DT
+44 (0)203 440 5175

hma@hallidaymeecham.com
www.hallidaymeecham.com



Client:	Cringle Corporation					
Project:	Chorlton Street					
Phase/Location:	40 Chorlton St, Manchester, M1 3HY					
Drawing:	Level B1 (Basement)					
80.1 Secure By Design Location Drawing						
Scale @ A1	Scale @ A3	Date:	Drawn:	Checked:	Job No.	Drawing No.
1:50	1:100	13-12-17	JL	APD	5062	80103
Drawing Ref.	5062-HMA-CH-B1-DR-A-80103					Revision
						P01