



Boundary Details
1 : 200

DO NOT SCALE FROM THIS DRAWING
ALL DIMENSIONS MUST BE CHECKED ON SITE BY CONTRACTOR
PRIOR TO CONSTRUCTION

Fencing to enclose Private Garden onto Public land
2100mm high close boarded timber fence with concrete post and gravel board to sit behind existing hedge to a total height of 2100mm

Fencing to enclose Private Garden
1500mm high close boarded timber fence with 300mm trellis with concrete post and gravel board to all private rear gardens to a total height of 1800mm

Pedestrian Gate to Private Garden
900 x 1800mm high close-boarded timber gate

Fencing to front of dwellings
450mm high brick wall with coping stone and metal railing infill. Total height of 1100mm
1050mm high brick piers with coping stones. Total height of 1100mm

Boundary Gate and Side Fence to Car Park (to 1no. gate only off Fellpark Road)
1000 x 1800mm self closing high metal gate with fob access and 1700mm high metal railing to one site. Total height of 1800mm

Boundary Gate to Car Park/resident private garden
1000 x 1800mm high self closing metal gate with fob access

Fencing to parking space of plot 11
1000mm high metal railing infill with 1050mm high brick piers with coping stones. Total height of 1100mm


Fencing to enclose Flat Garden
1400mm high metal railing infill to sit behind existing hedge to a total height of 1500mm

Maintenance garden
2000 x 1800mm high self closing metal gate with fob access

Fencing to front of dwellings - Fellpark Road Only RPA
1000mm high metal railing infill with 1050mm high brick piers with coping stones. Total height of 1100mm

Existing fence and hedge to boundary to remain

Boundary Key
1 : 50

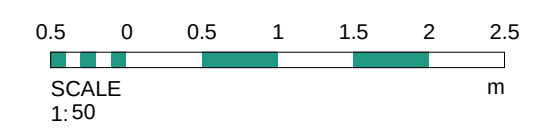

4	01.10.21	ED	Drawing revised to omit brick piers due to proximity to trees.
3	20.08.21	ED	Drawing revised following comments from contractor regarding boundary treatments to Fellpark Road in relation to RPA
2	30.06.20	ED	Drawing revised to amend plot 1 driveway as per comments from Casey
1	25.03.20	ED	Drawing revised inline with comments and mark up by KR of Casey
Rev	Date	Int	Description

CLIENT:
WCHG

PROJECT:
Alfred Morris Court

DESCRIPTION:
Boundary Details

PURPOSE OF ISSUE:
Building Regulations

DRAWN BY:	CHECKED BY:	DATE:	SCALE @ A1:
ED	MA	13.03.20	As indicated

JOB NO:	STATUS CODE:	DRAWING NO:	REV:
3321	S2	206	4

FILE IDENTIFIER:
AM-BTP-00-DR-A-3321_206.4

Elizabeth House 486 Didsbury Road Heaton Mersey Stockport SK4 3BS
0161 443 1221 info@bernardtaylor.co.uk www.btparchitects.co.uk