


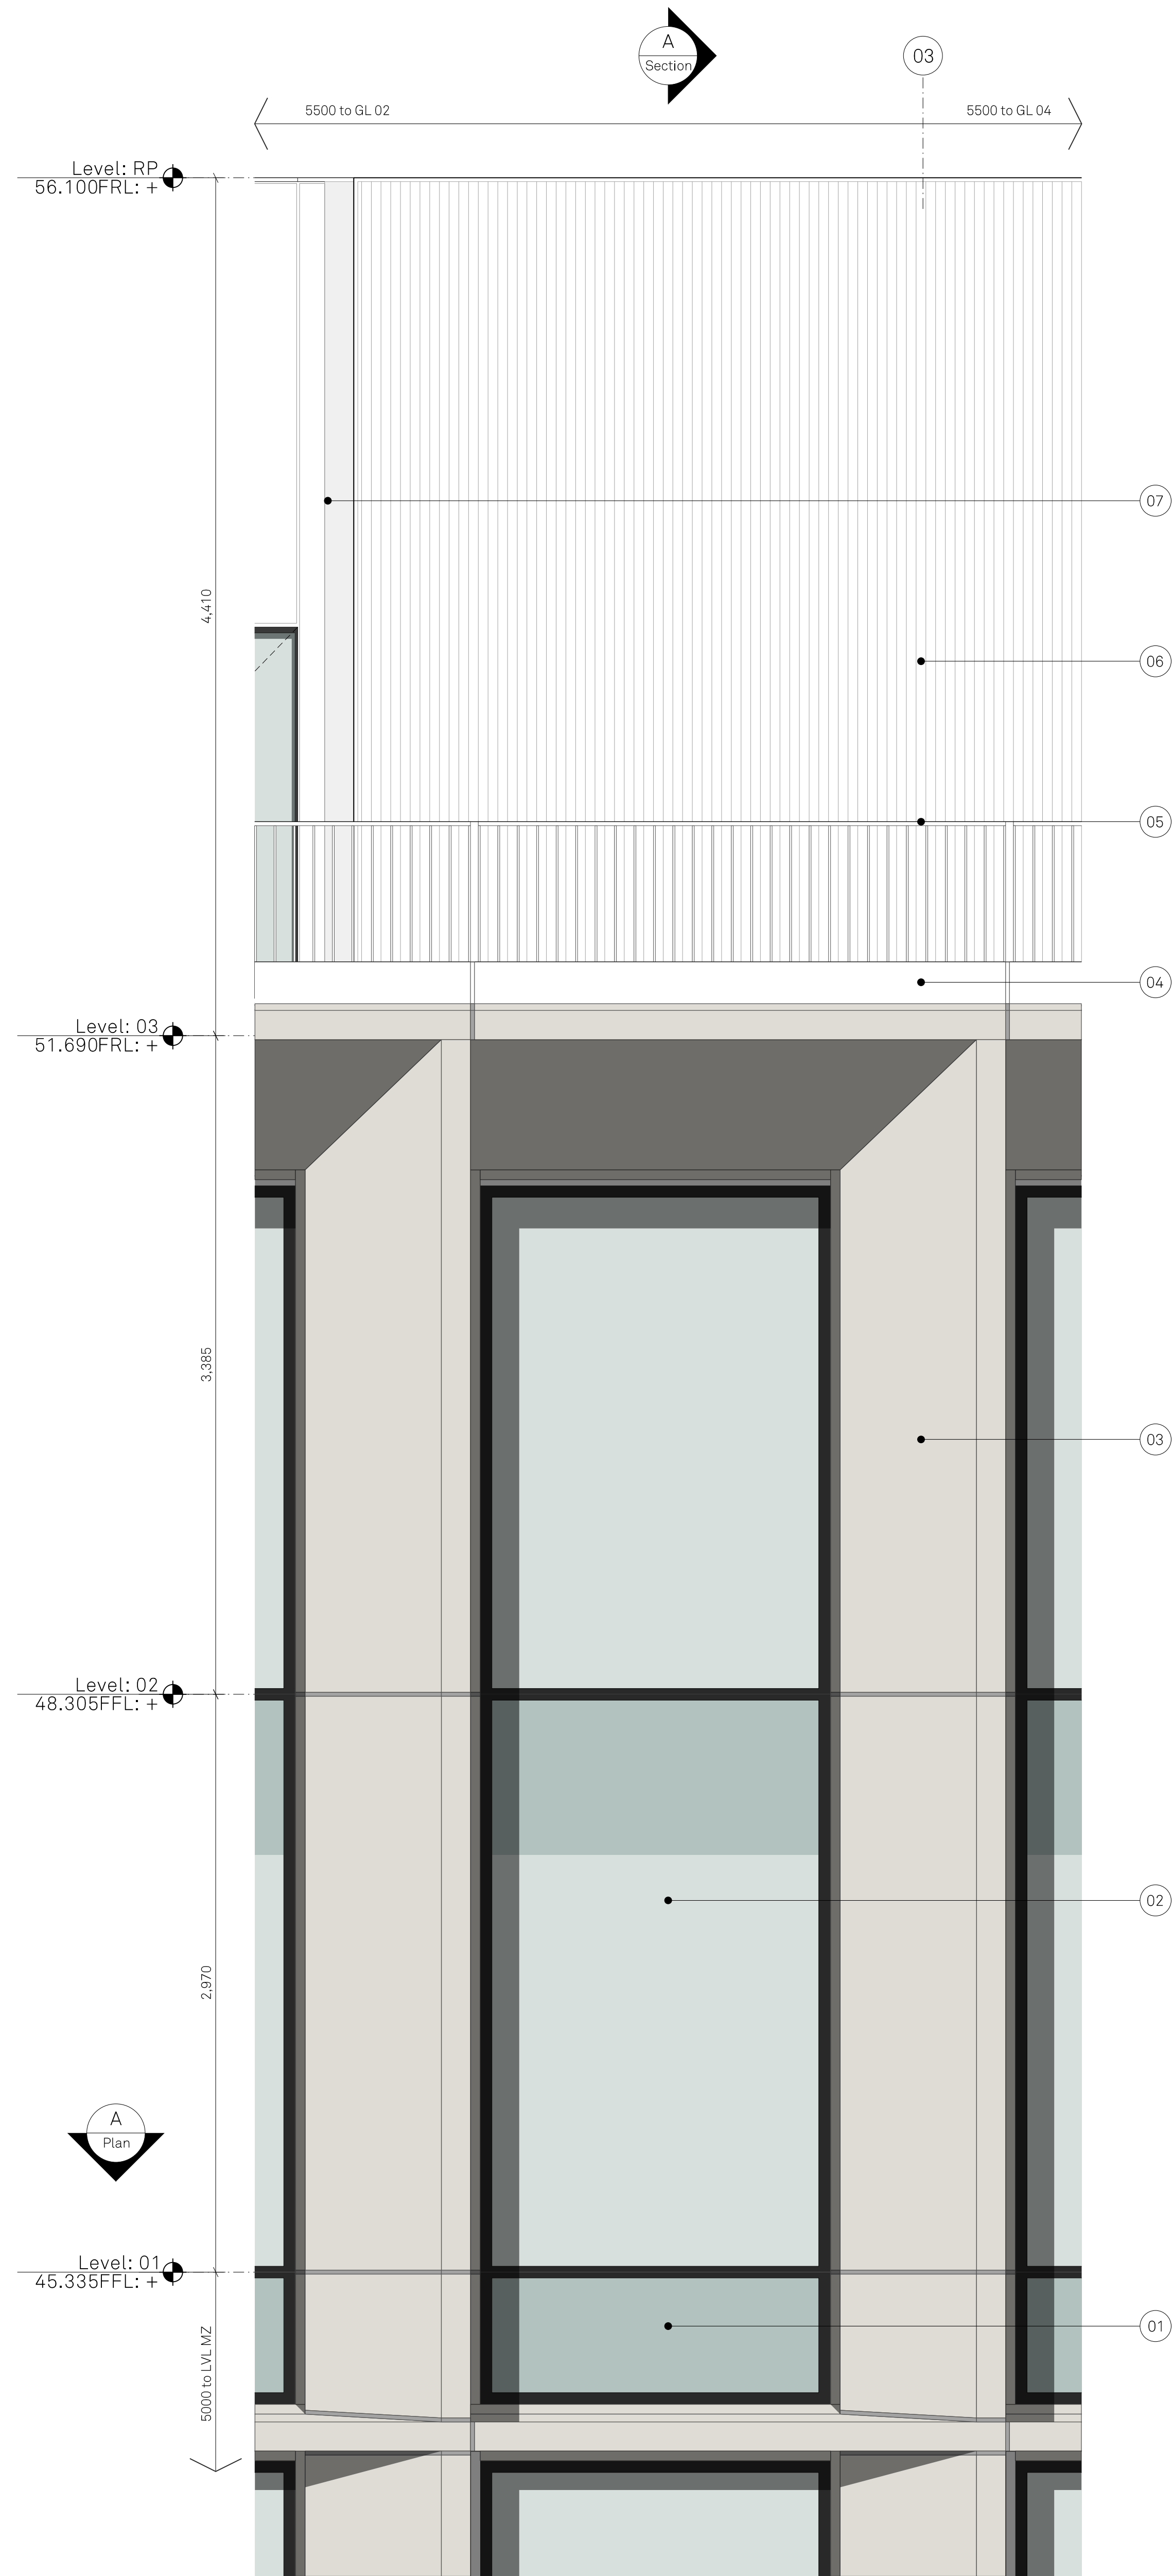

PARTIAL ELEVATION
Typical Office Bay

