


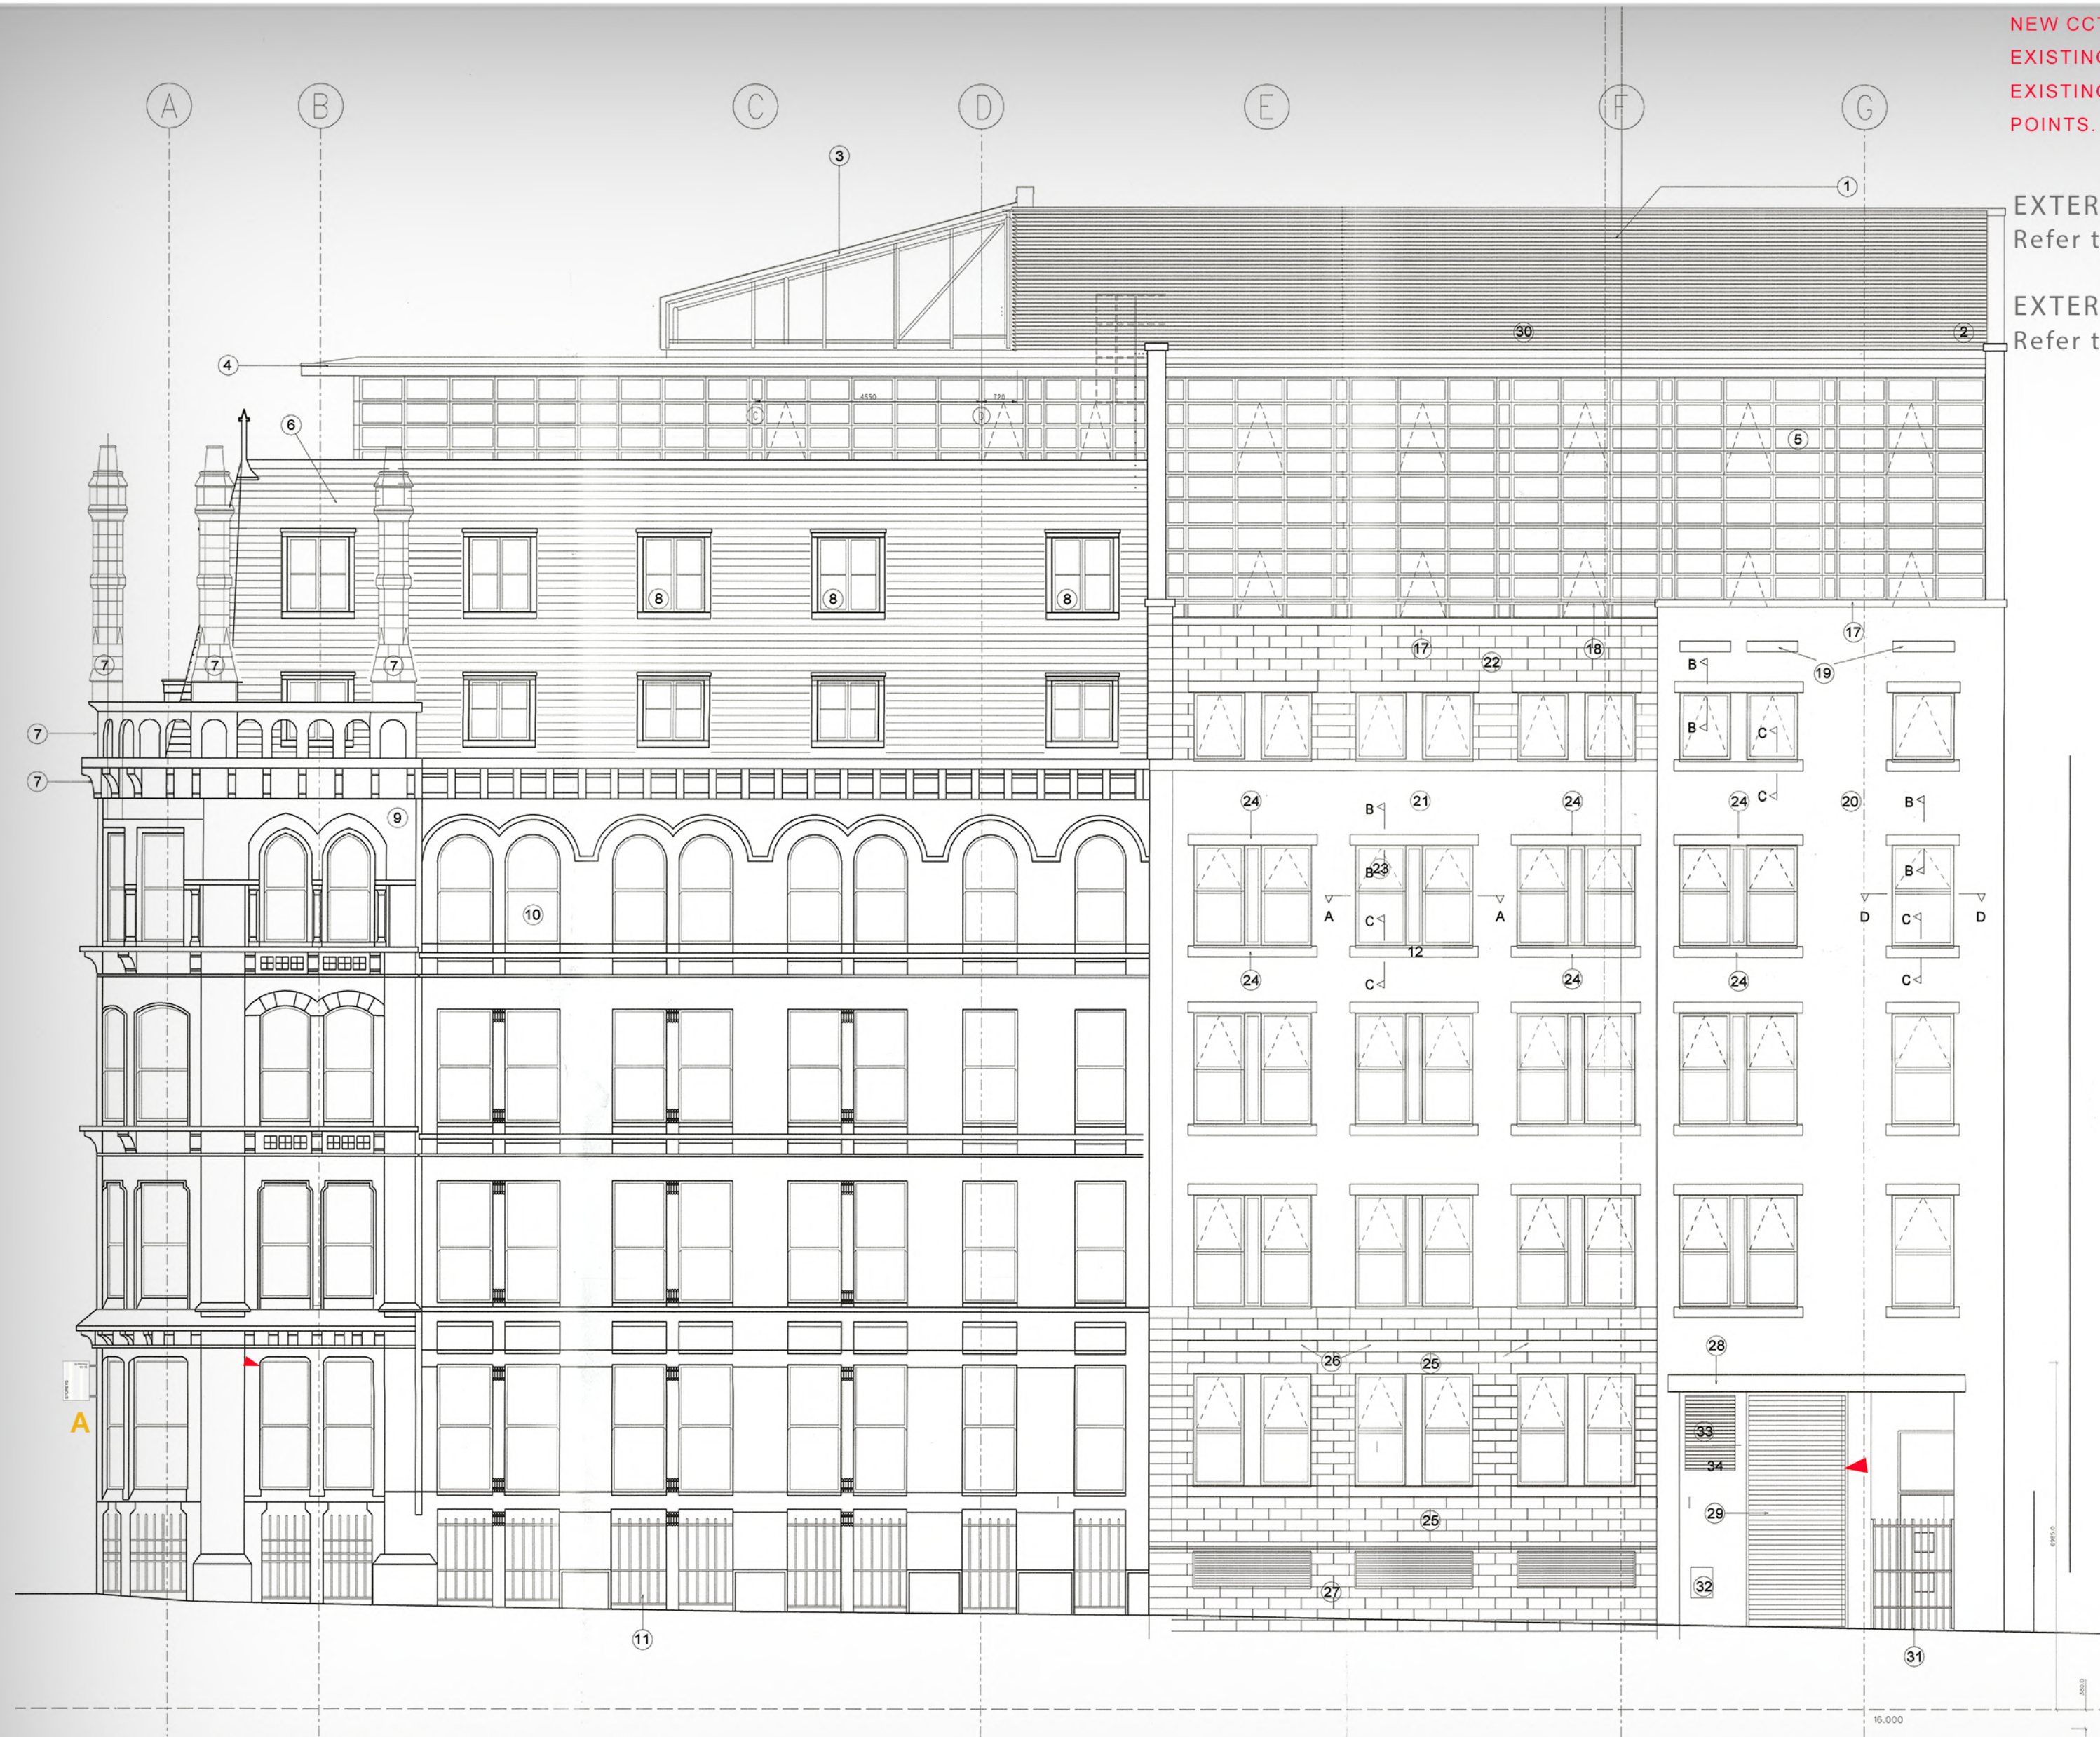

BACK GEORGE STREET ELEVATION

- ELEVATION KEY:**  
BASED ON MHA RECORD DRAWINGS.
- 1 DARK GREY RAL 7015 30% GLOSS PPC LOUVRED SCREEN TO CONCEAL FLUES, LIFT & MECHANICAL PLANT.
  - 2 DARK GREY RAL 7015 30% GLOSS PPC COMPOSITE PANELS UNDER LOUVRED SCREEN.
  - 3 DARK GREY RAL 7015 30% GLOSS PPC ALUMINIUM FRAMED GLAZED ATRIUM WITH MOVABLE CLEANING GANTRY.
  - 4 PROJECTING SHELF PANEL IN TERNE-COATED STAINLESS STEEL.
  - 5 VELFAC CURTAIN WALLING SYSTEM. DARK GREY RAL 7015 30% GLOSS PPC.
  - 6 MANSARD ROOF TO SAME HEIGHT AND PROFILE AS EXISTING ROOF SECTION, CLAD IN NATURAL SLATE AS EXISTING.
  - 7 EXISTING STONE PARAPETS. CHIMNEY STACKS REBUILT AS PART OF 2002 WORKS.
  - 8 EXISTING DORMER WINDOWS.
  - 9 EXISTING STONE FACADES.
  - 10 EXISTING SLIDING SASH WINDOWS WITH INTERNAL SECONDARY GLAZING.
  - 11 WROUGHT IRON GRILLES TO BASEMENT WINDOWS.
  - 14 EXISTING HARDWOOD paneled door.
  - 15 CLEAR TOUGHENED GLASS DOORS.
  - 16 CLEAR TOUGHENED AUTOMATIC GLASS DOORS.
  - 17 NATURAL STONE COPING.
  - 18 DARK GREY RAL 7015 30% GLOSS PPC BALUSTRADE.
  - 19 PROJECTING NATURAL STONE FEATURE.
  - 20 FACING BRICK - MARSHALLS LINCOLN RED WITH 10mm BUCKET HANDLE JOINTS.
  - 21 FACING BRICK - MARSHALLS LINCOLN RED WITH 10mm BUCKET HANDLE JOINTS RECESSED FROM FACE OF EXISTING BUILDING.
  - 22 NATURAL STONE ELEVATION WITH 5mm FLUSH POINTED JOINTS. PROJECTING BAND/CILL TO WINDOWS.
  - 23 VELFAC COMBINATION FRAMES, DARK GREY RAL 7015 30% GLOSS PPC EXTERNALLY & S/WOOD INTERNALLY..
  - 24 NATURAL STONE LINTEL & CILL.
  - 25 NATURAL STONE ELEVATION WITH 5mm FLUSH POINTED JOINTS. PROJECTING BAND/CILL TO WINDOWS.
  - 26 PROJECTING NATURAL STONE FEATURE.
  - 27 NATURAL STONE PLINTH WITH PERFORATED SS PANELS.
  - 28 EXPOSED STEEL LINTEL, PAINT FINISHED DARK GREY.
  - 29 PERFORATED BLACK PPC ROLLER SHUTTER WITH BLACK PPC LOUVRES ABOVE.
  - 30 DARK GREY RAL 7015 30% GLOSS PPC HANDRAIL & STEEL PANEL.
  - 31 STEEL GATE, WHITE PAINT FINISH.
  - 32 DRY RISER INLET CABINET.
  - 33 PPC LOUVRED GRILLE.
  - 34 PPC LOUVRED GRILLE FOR LIFT.