


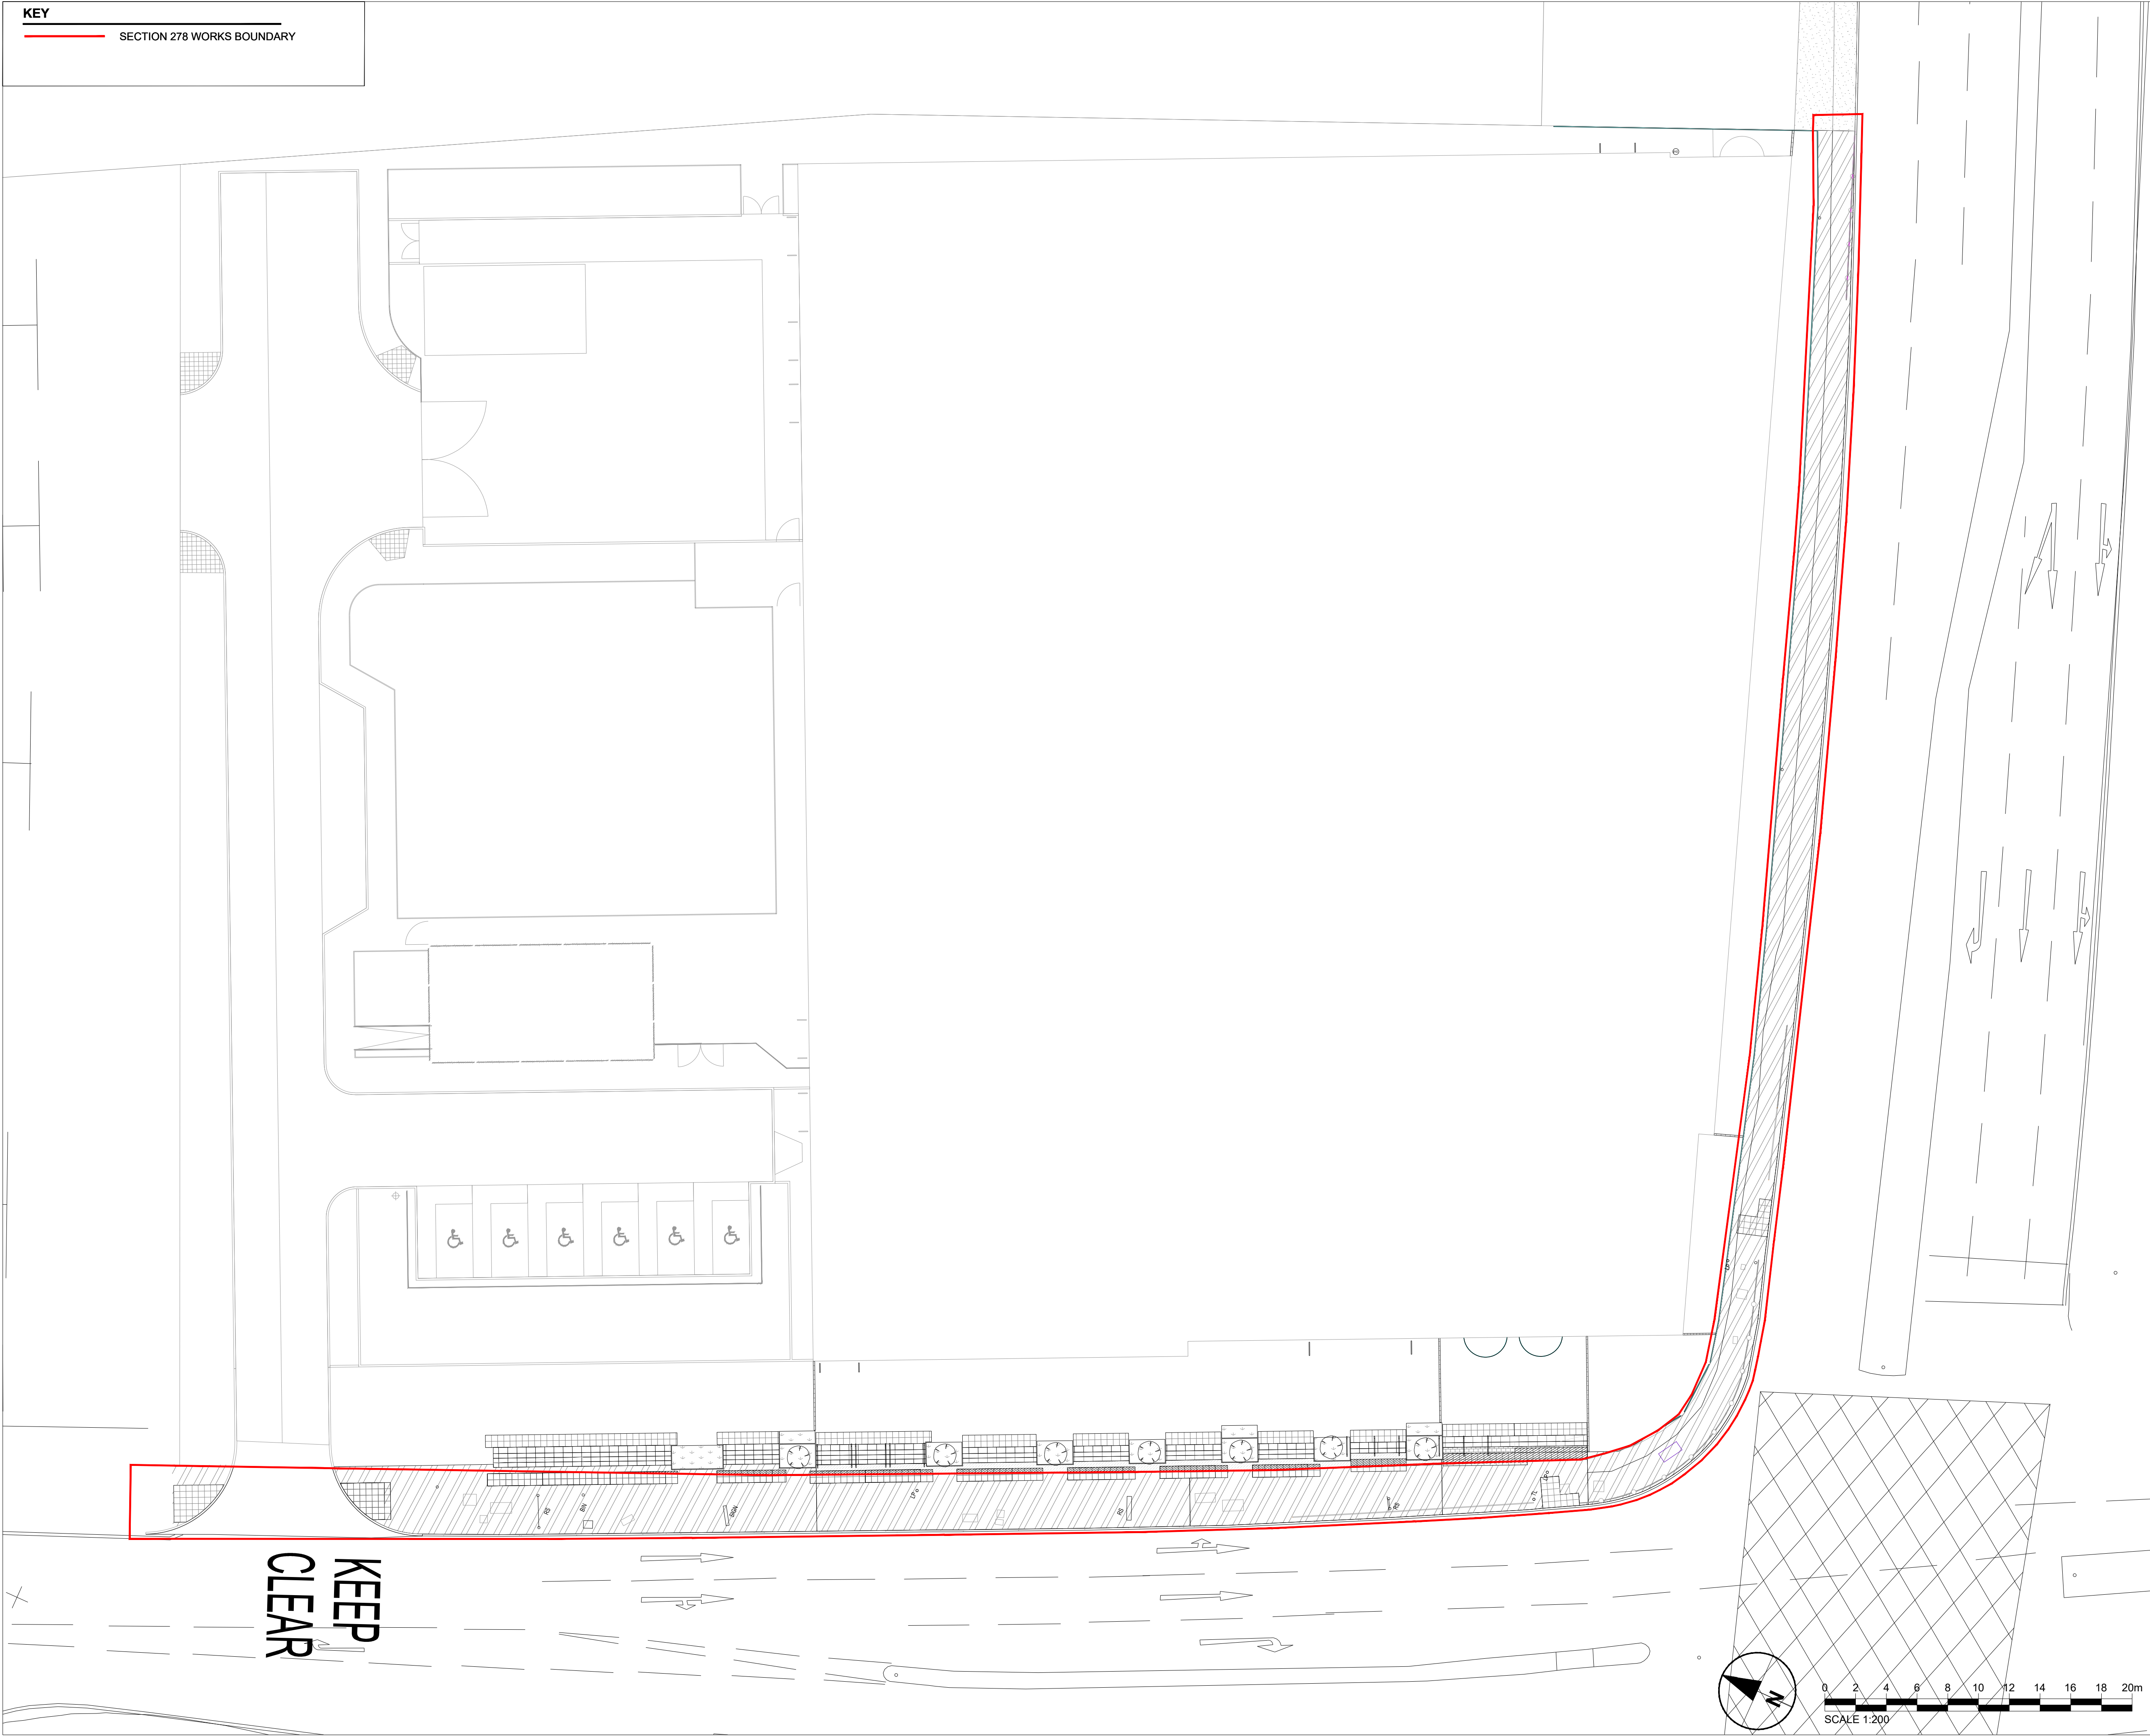

PROJECT
MANCHESTER COLLEGE
LTE CITY CENTRE

CLIENT
THE MANCHESTER COLLEGE

CONSULTANT
AECOM Ltd.
Bridgewater House
58-60 Whitworth Street
Manchester, M1 6LT.
+44 (0)161 907 3500 tel www.aecom.com

NOTES
1. DO NOT SCALE FROM THIS DRAWING. ONLY STATED DIMENSIONS ARE TO BE USED.

ISSUE/REVISION		
P04	18/06/21	HARD LANDSCAPING UPDATE
P03	30/03/21	SITE LAYOUT ADDED
P02	26/03/21	FOOTWAY HATCH AMENDED
P01	20/11/20	FIRST ISSUE
I/R	DATE	DESCRIPTION

PROJECT NUMBER
60594458

SHEET TITLE
SECTION 278 AGREEMENT
EXTENT OF S278 WORKS

SHEET NUMBER
CC-ACM-278-XX-DR-C-0014