
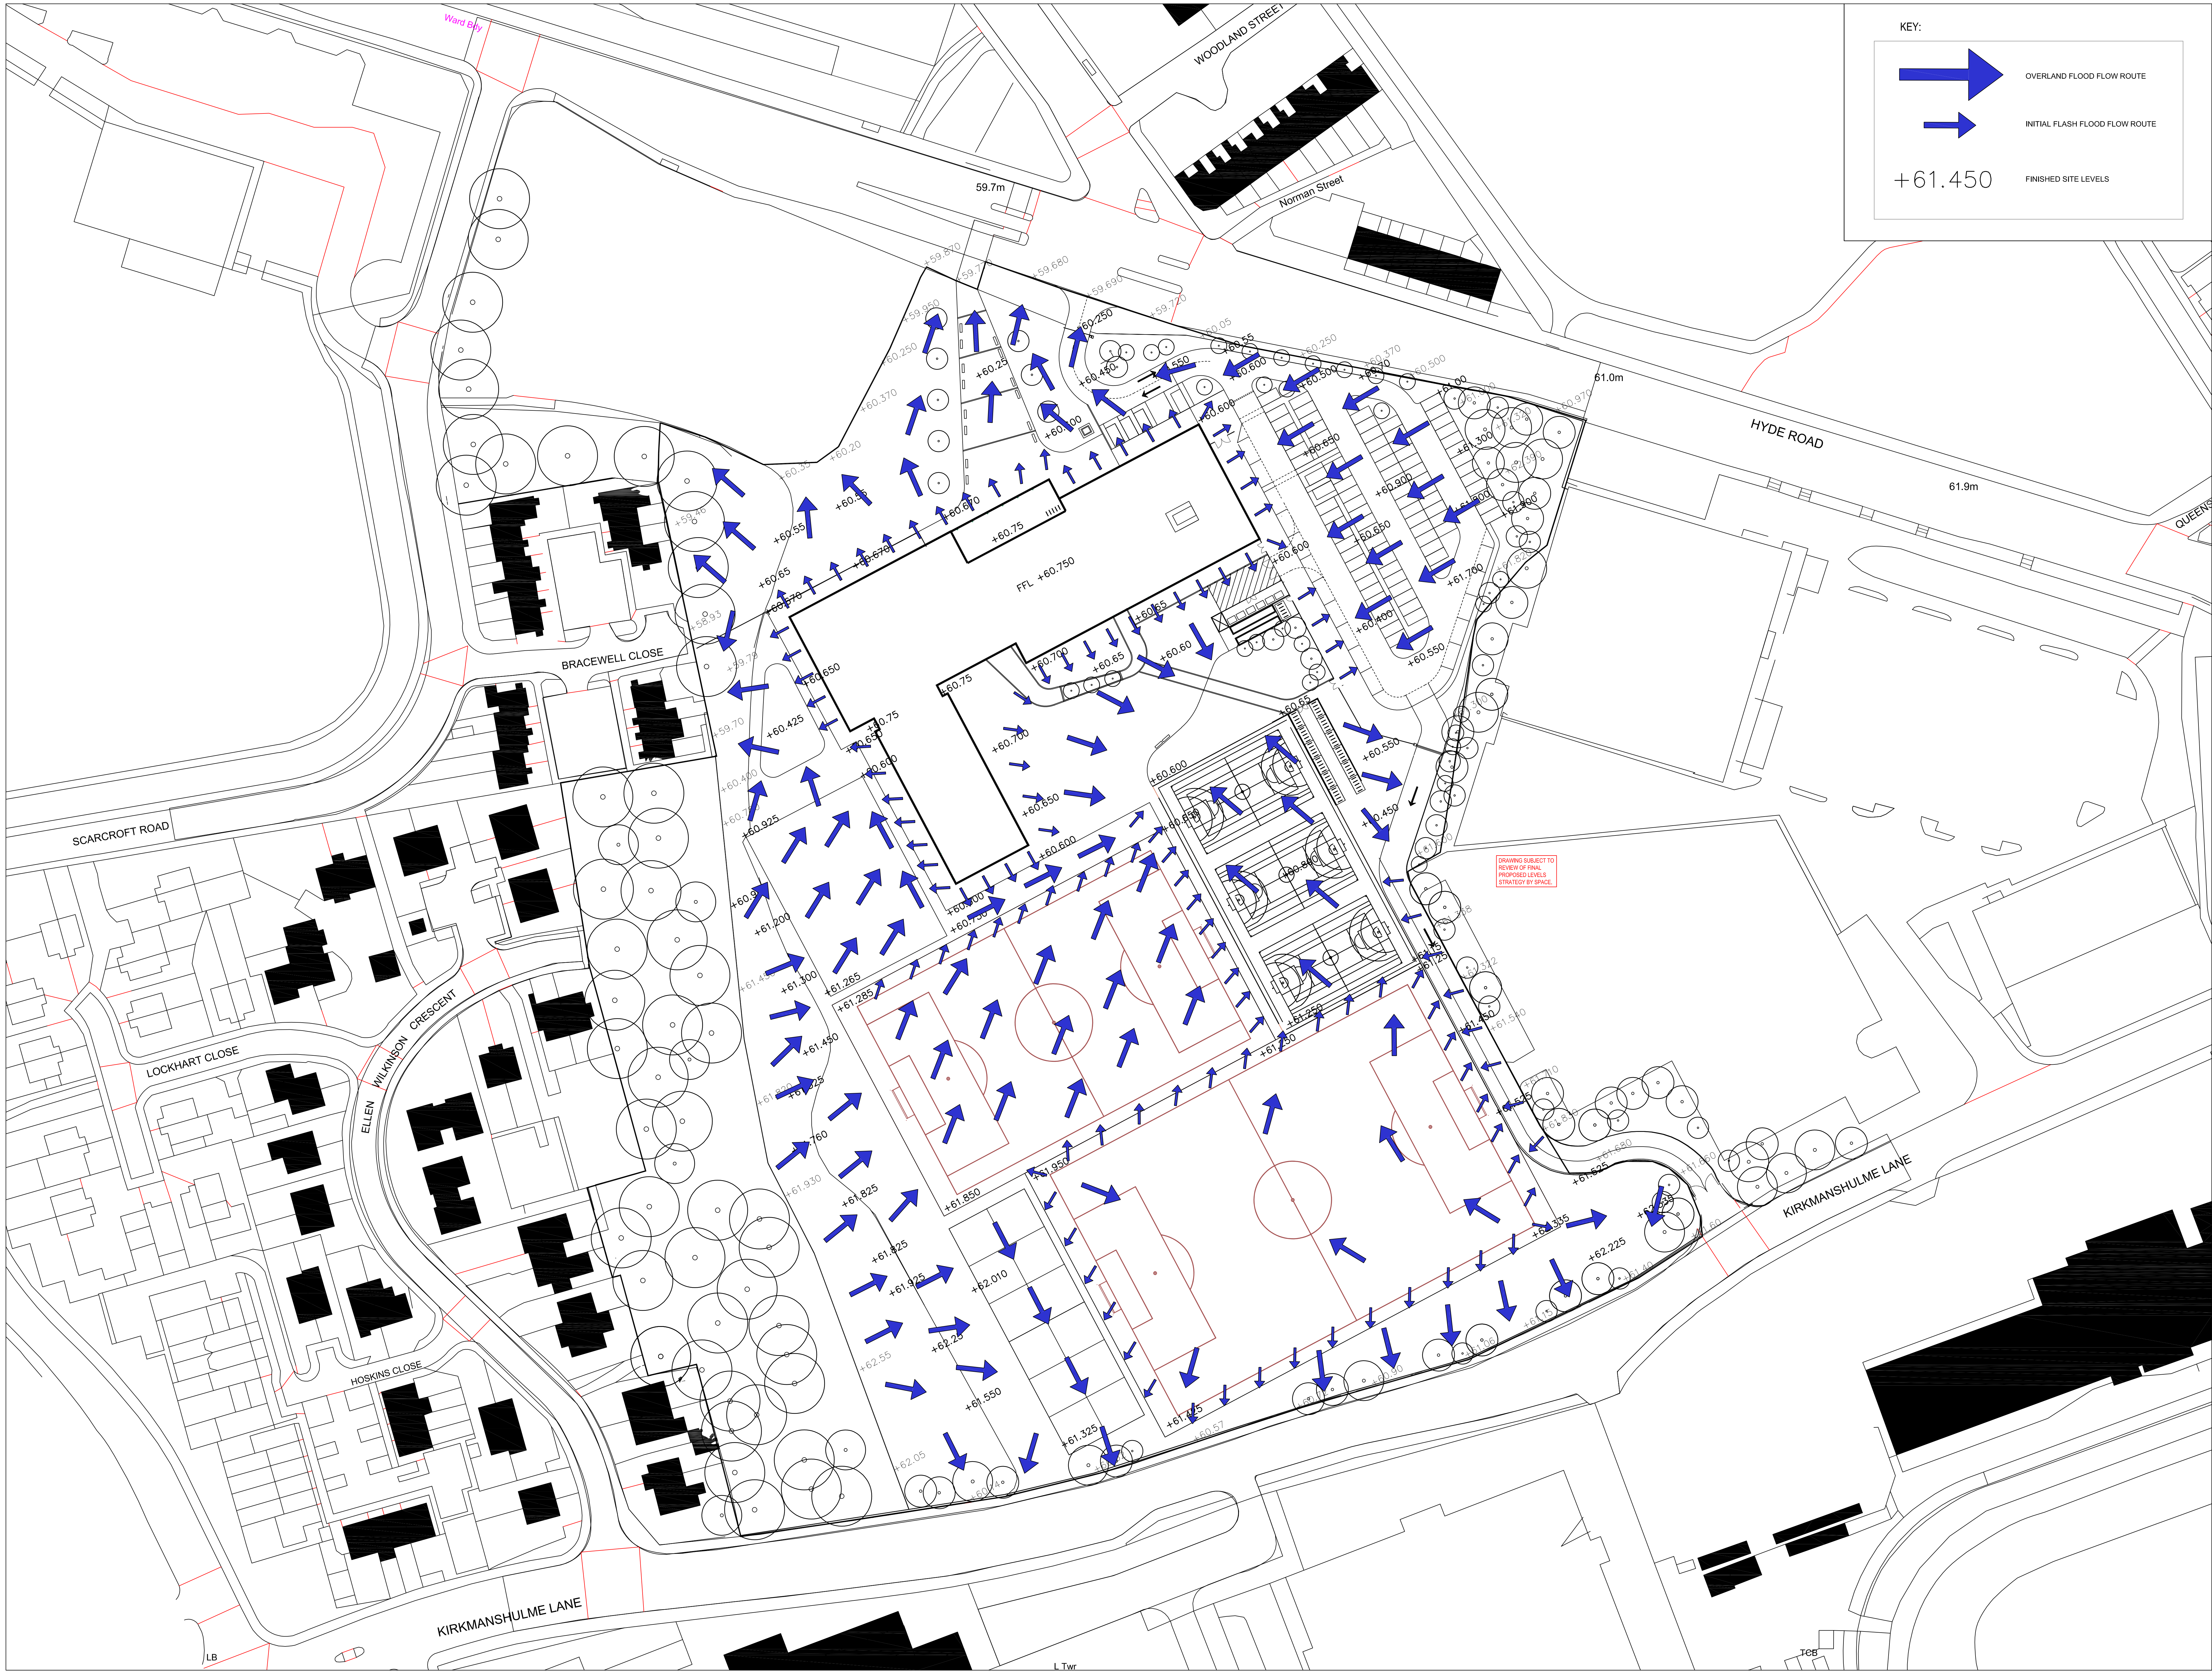
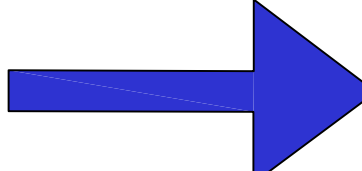


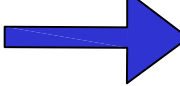

KEY:

OVERLAND FLOOD FLOW ROUTE

INITIAL FLASH FLOOD FLOW ROUTE

+61.450FINISHED SITE LEVELS

BUILDING DESIGN PARTNERSHIP SHALL HAVE NO RESPONSIBILITY FOR ANY USE MADE OF THIS DOCUMENT OTHER THAN THAT FOR WHICH IT WAS PREPARED AND ISSUED. ALL DIMENSIONS SHOULD BE CHECKED ON SITE. DO NOT SCALE FROM THIS DRAWING. ANY DRAWING ERRORS OR DIVERGENCES SHOULD BE BROUGHT TO THE ATTENTION OF BUILDING DESIGN PARTNERSHIP AT THE ADDRESS SHOWN BELOW.

1. THIS DRAWING SHOULD BE READ IN CONJUNCTION WITH ALL OTHER RELEVANT ARCHITECTURAL AND ENGINEERING DETAILS, DRAWINGS AND SPECIFICATIONS.

FIRST

NC

DN

2007/21

11 Duke Street
PO BOX 85
Piccadilly Basin
Manchester
M60 3JA
United Kingdom
T +44 (0)161 828 2200
www.bdp.com

HYDE ROAD SCHOOL

P3001602

OVERLAND FLOOD FLOW ROUTES

1:500 @ A0

2007/21

WIP

BDP.

009433-BDP-01-ZZ-DR-C-520020