


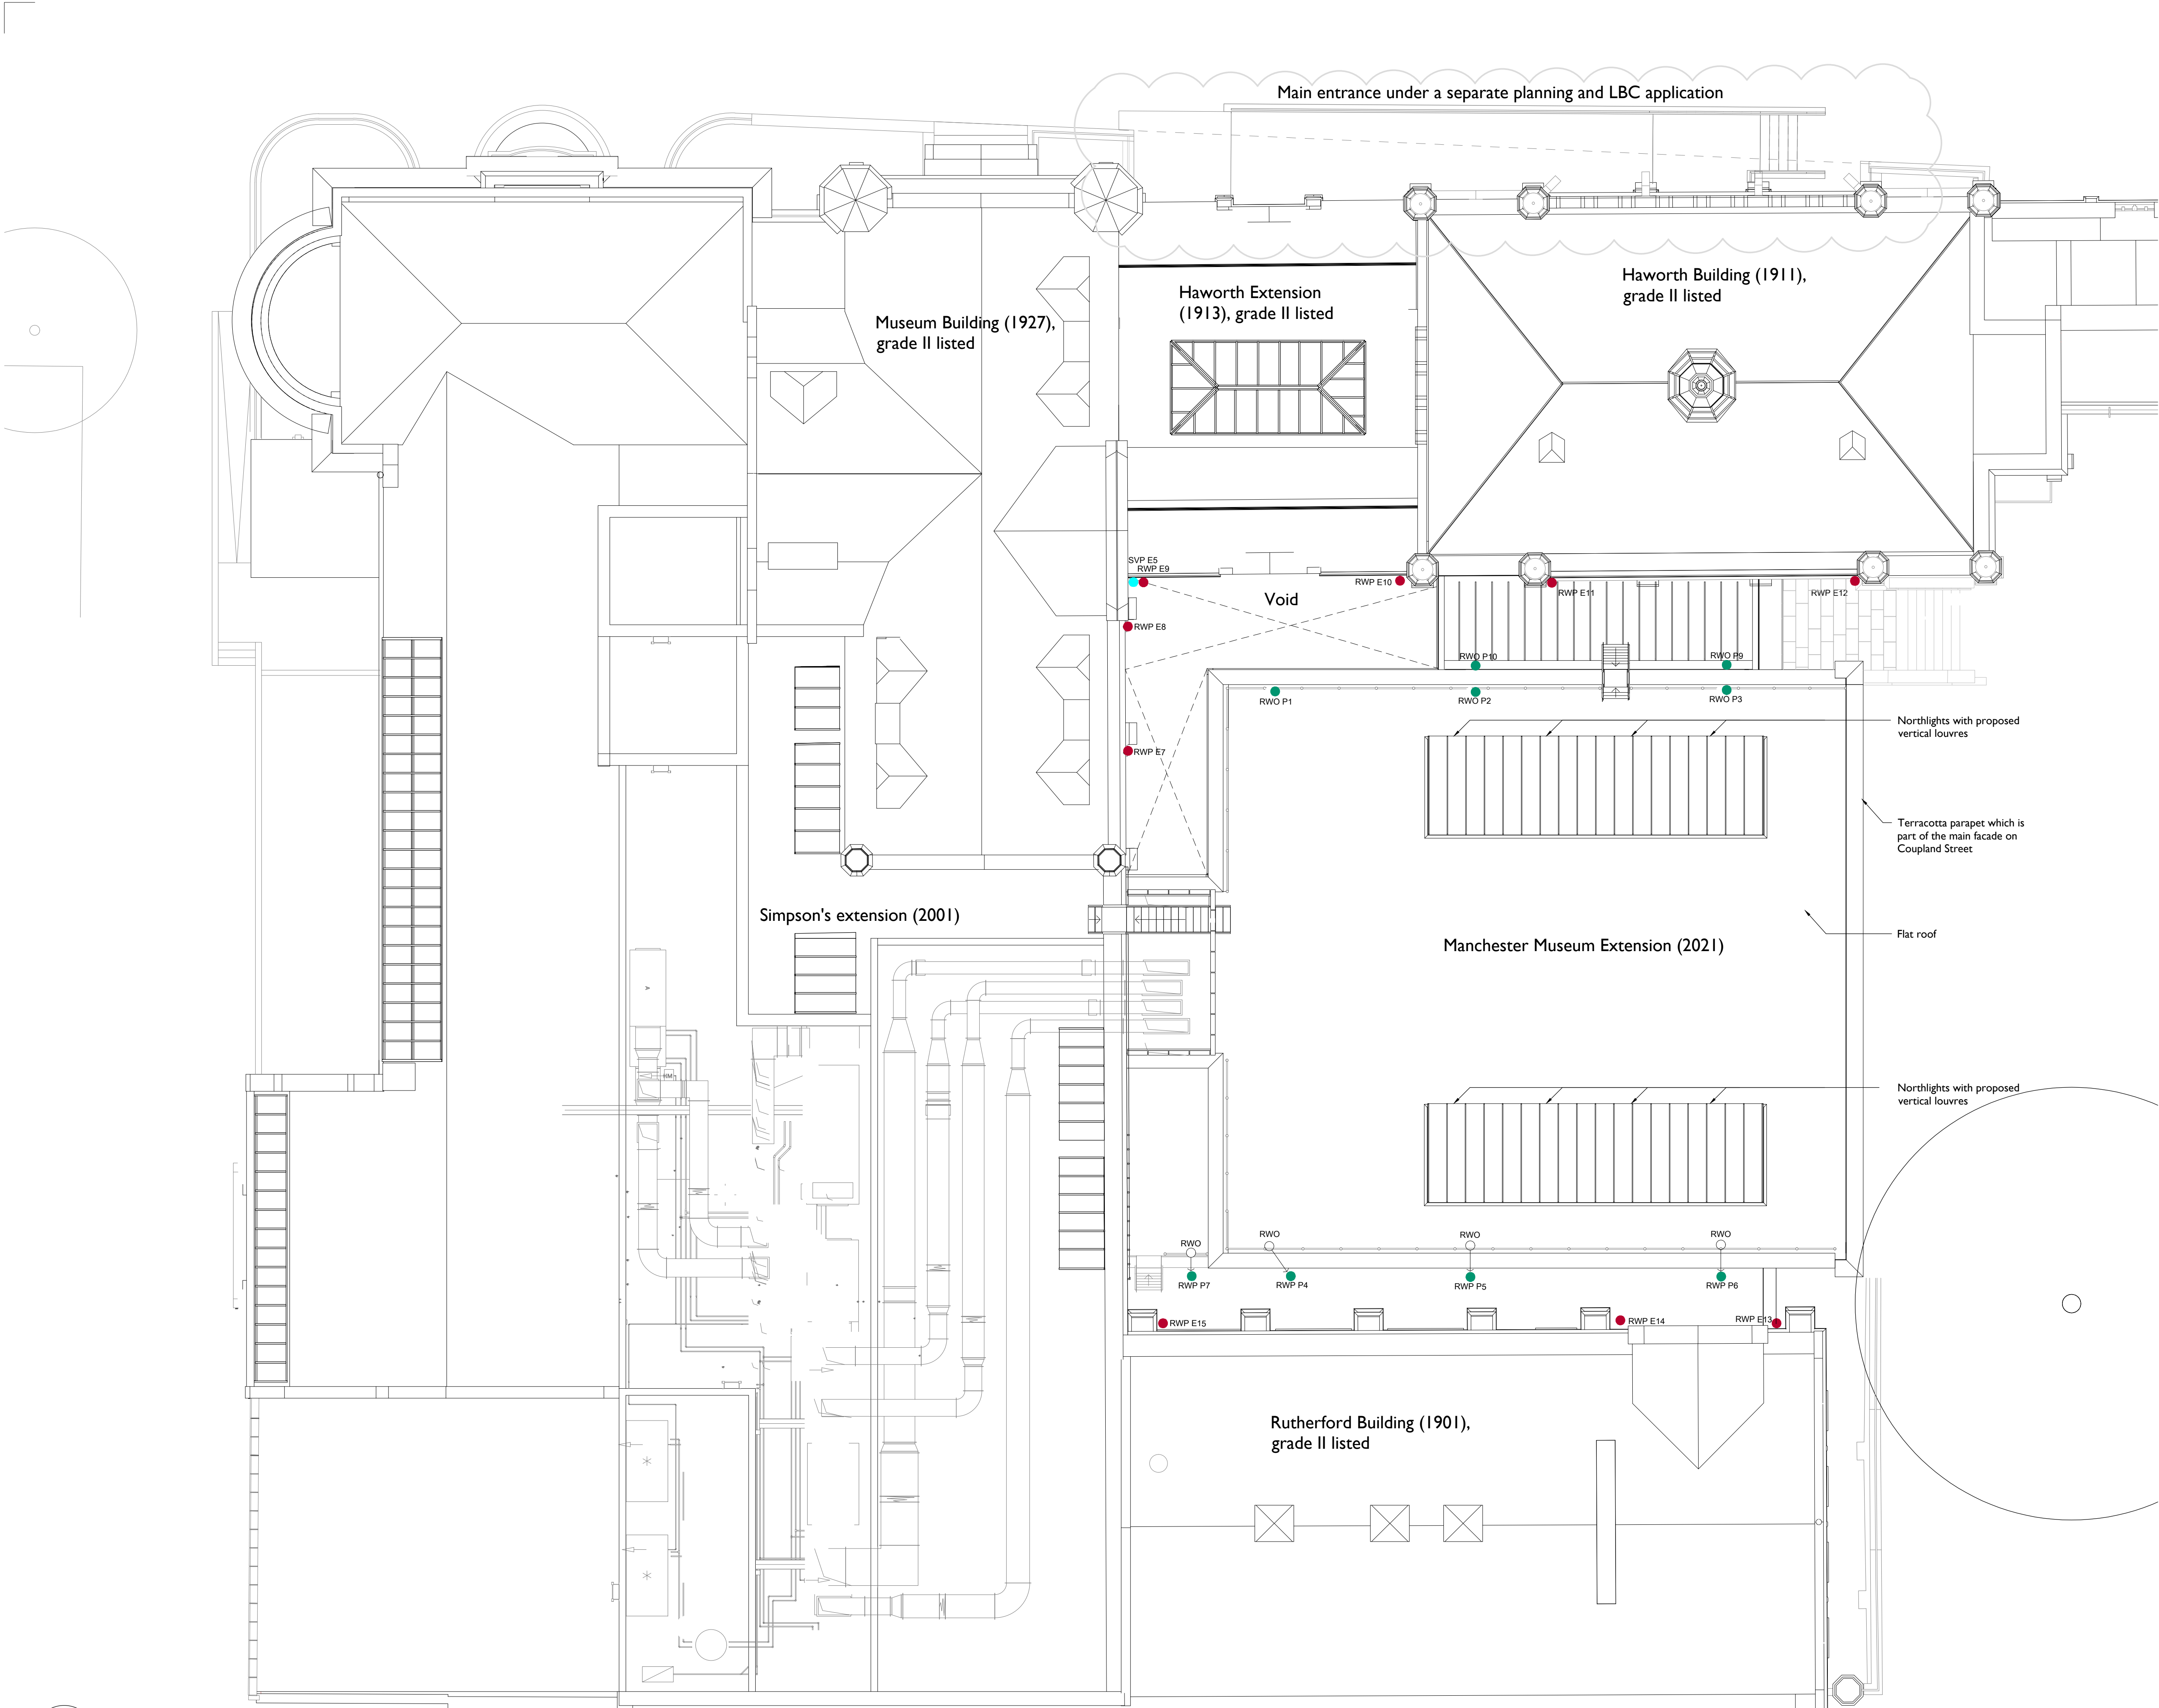

Notes:

Drawings are based on survey data and may not accurately represent what is physically present.

Do not scale from this drawing. All dimensions are to be verified on site before proceeding with the work.

All dimensions are in millimeters unless noted otherwise.

Purcell shall be notified in writing of any discrepancies.

Key Plan
not to scale

J	20/09/2021	SS	SS	Issued for planning
---	------------	----	----	---------------------

ISSUE	DATE	DRAWN	CHECKED	DESCRIPTION
CLIENT	University of Manchester			
PROJECT	Manchester Museum Courtyard			
DRAWING TITLE	6137-PUR-MMC-R-DR-A-0218 Roof GA Plan			
SIZE & SCALE	AIL 1:100 @ A1			
DRAWING STATUS	S4 - Planning			
JOB NUMBER	237010			
DRAWING NO.	218			
REVISION	J			

PURCELL

St James', 79 Oxford Street, Manchester, M1 6FQ
© PURCELL 2019. PURCELL IS THE TRADING NAME OF PURCELL ARCHITECTURE LTD.