

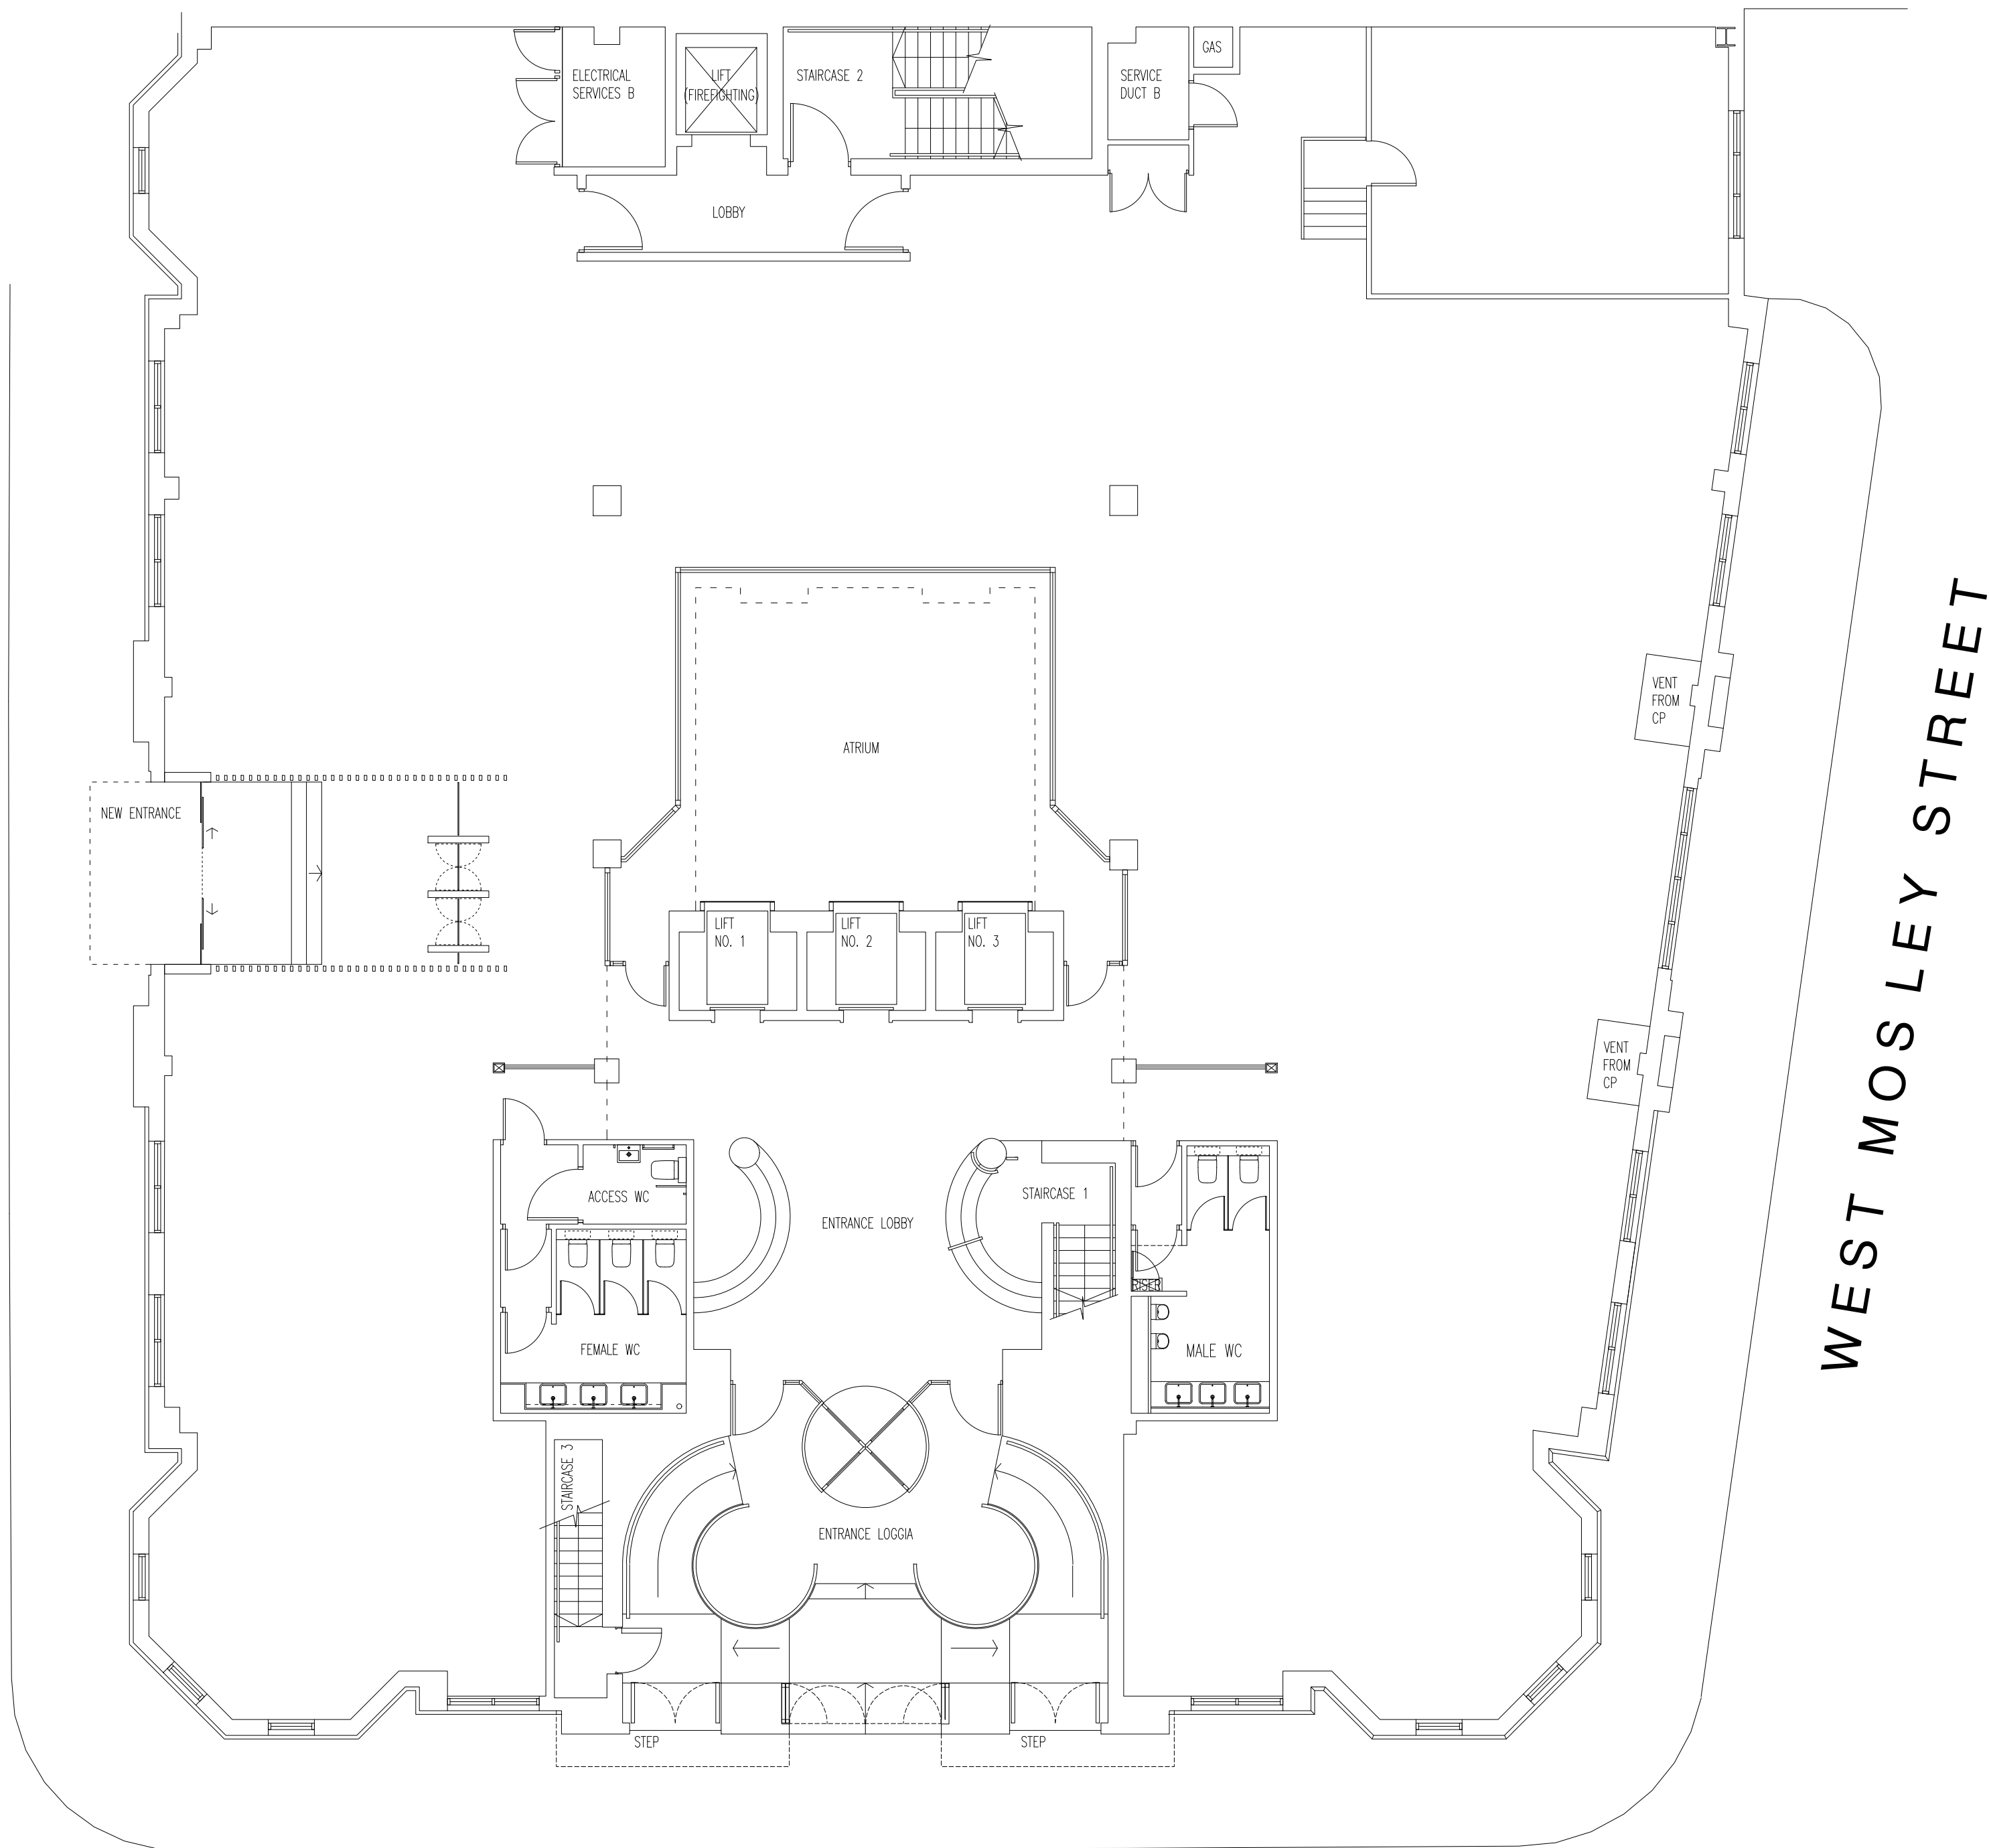


FOUNTAIN STREET

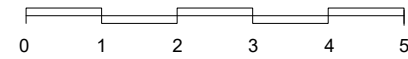

YORK STREET

WEST MOSLEY STREET

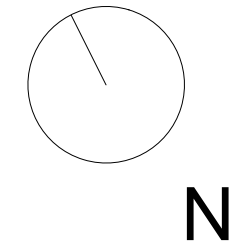

- notes
1. DO NOT SCALE FROM THIS DRAWING - USE FIGURED DIMENSIONS ONLY
 2. READ IN CONJUNCTION WITH ALL OTHER CONSULTANTS/SPECIALISTS DRAWINGS. REPORT ANY DISCREPANCIES BEFORE AFFECTED WORK COMMENCES
 3. ALL SETTING OUT DIMENSIONS TO BE CHECKED ON SITE BY CONTRACTOR BEFORE WORK COMMENCES
 4. THIS DRAWING REMAINS COPYRIGHT OF REID ARCHITECTS. COPY/DISTRIBUTE ONLY WITH CONSENT OF AUTHOR

rev. description

client ROYAL AND SUN ALLIANCE

project 17 YORK STREET
PROPOSED GENERAL
ARRANGEMENT PLAN -
drawing title LEVEL G

drawing no. A.L.116

revision -

drawing status PLANNING

scale 1:100 @ A1

date SEP 2021

checked -

Reid Architects

Carvers Warehouse, 77 Dale Street, Manchester, M1 2HG
T: +44 (0)161 234 0991 E: studio@reid-architects.com W: reid-architects.com