


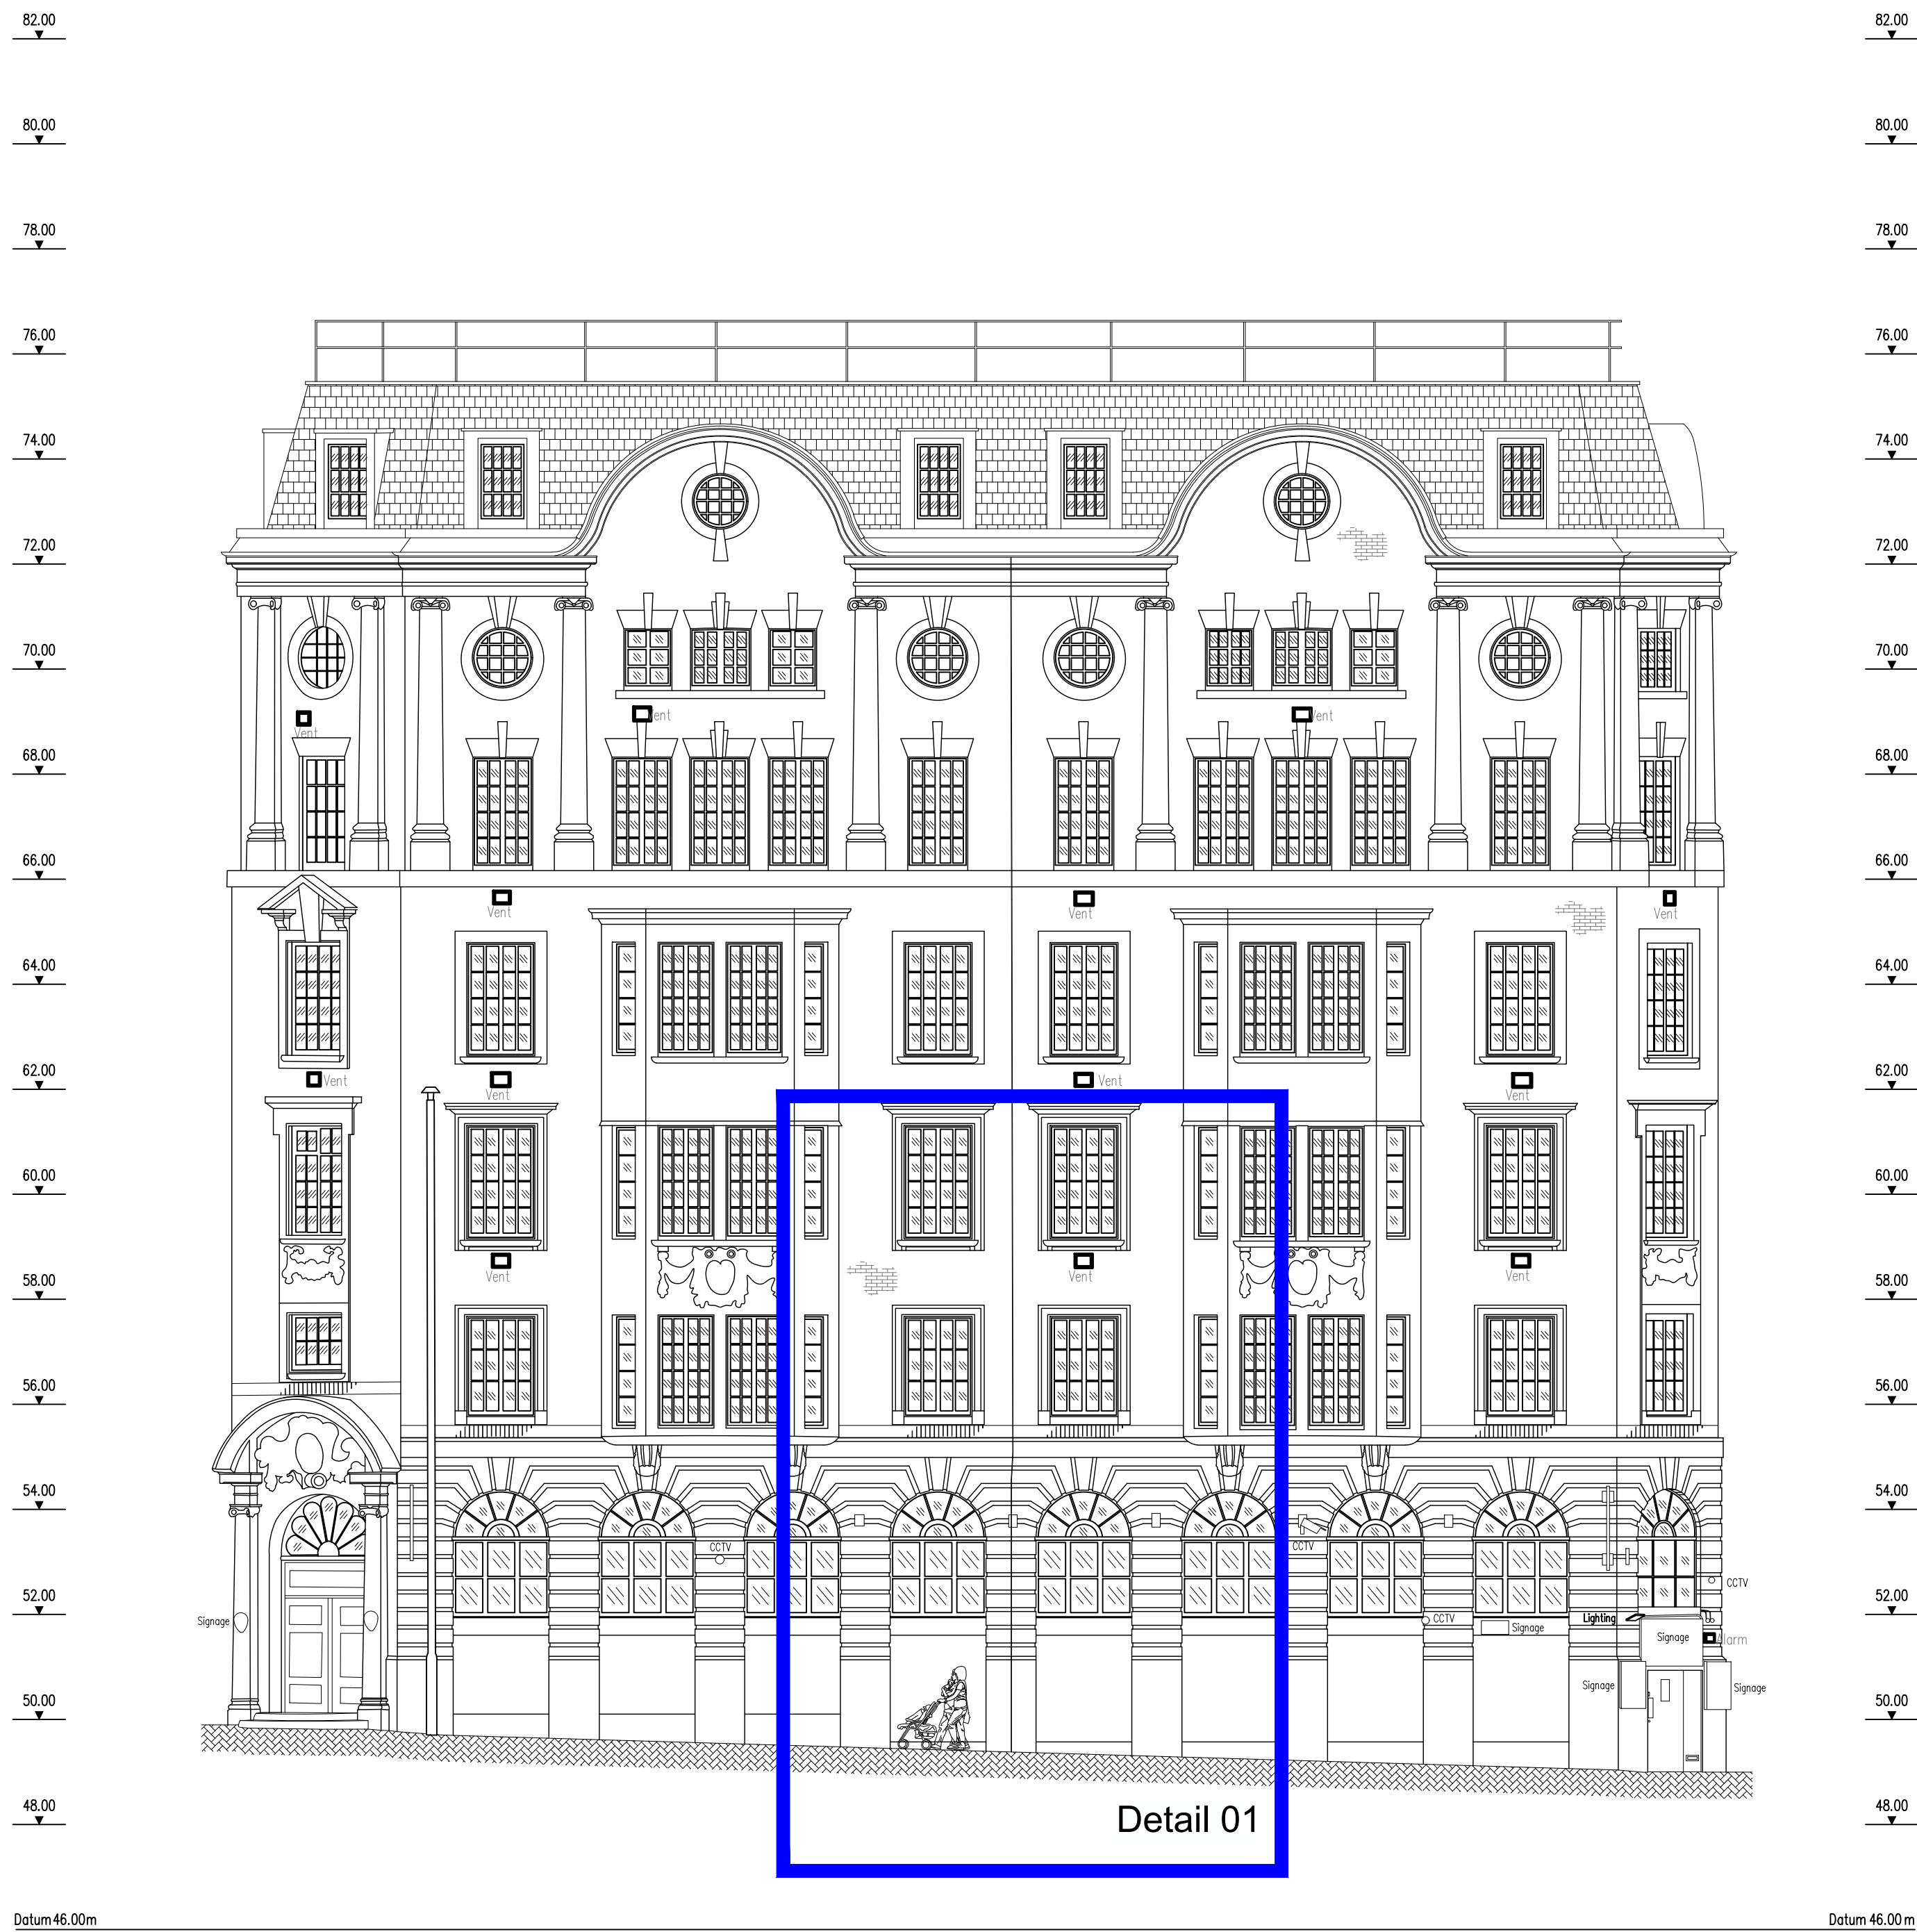


Proposed Elevation C

Proposed Detail 01




Note To First Floor:

- 1 - Existing cill course is lifted by 252mm with windows to match style of existing
- 2 - Introduction of brick soldier course over the stone string

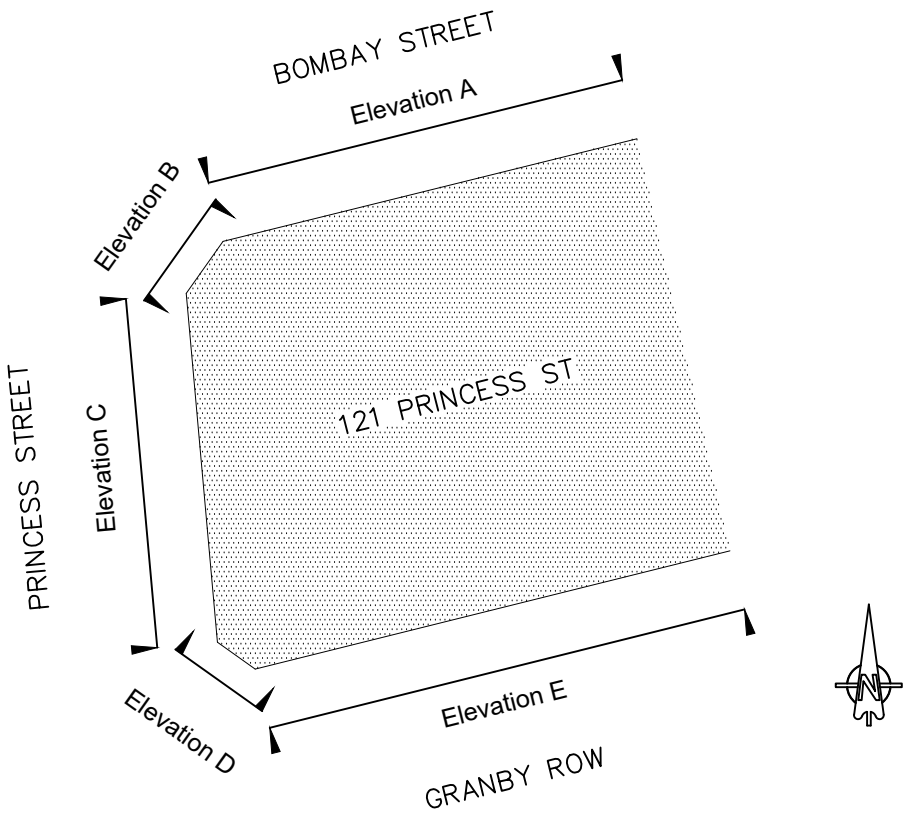

ELEVATION KEY PLAN

1 : 100 SCALE

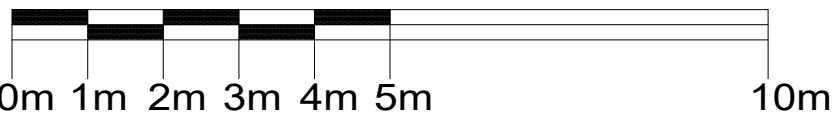

PLANNING ISSUE

A	Updated elevations in line with Formby Surveys Plans	PM	06.09.21
REV	DESCRIPTION	CHECK	DATE

CLIENT
CENTURION INVESTMENT

PROJECT
Proposed Accoustic Remedial Works, to
121 Princess Street, Manchester M1 7AG

DRAWING
Proposed Elevation C

SCALE	DATE	DRAWN	CHECKED
1:100 @ A1	July 2021	agw	pm
DRAWING NO.	CAD REFERENCE NO.	REVISION	
C-0476-10		A	

