



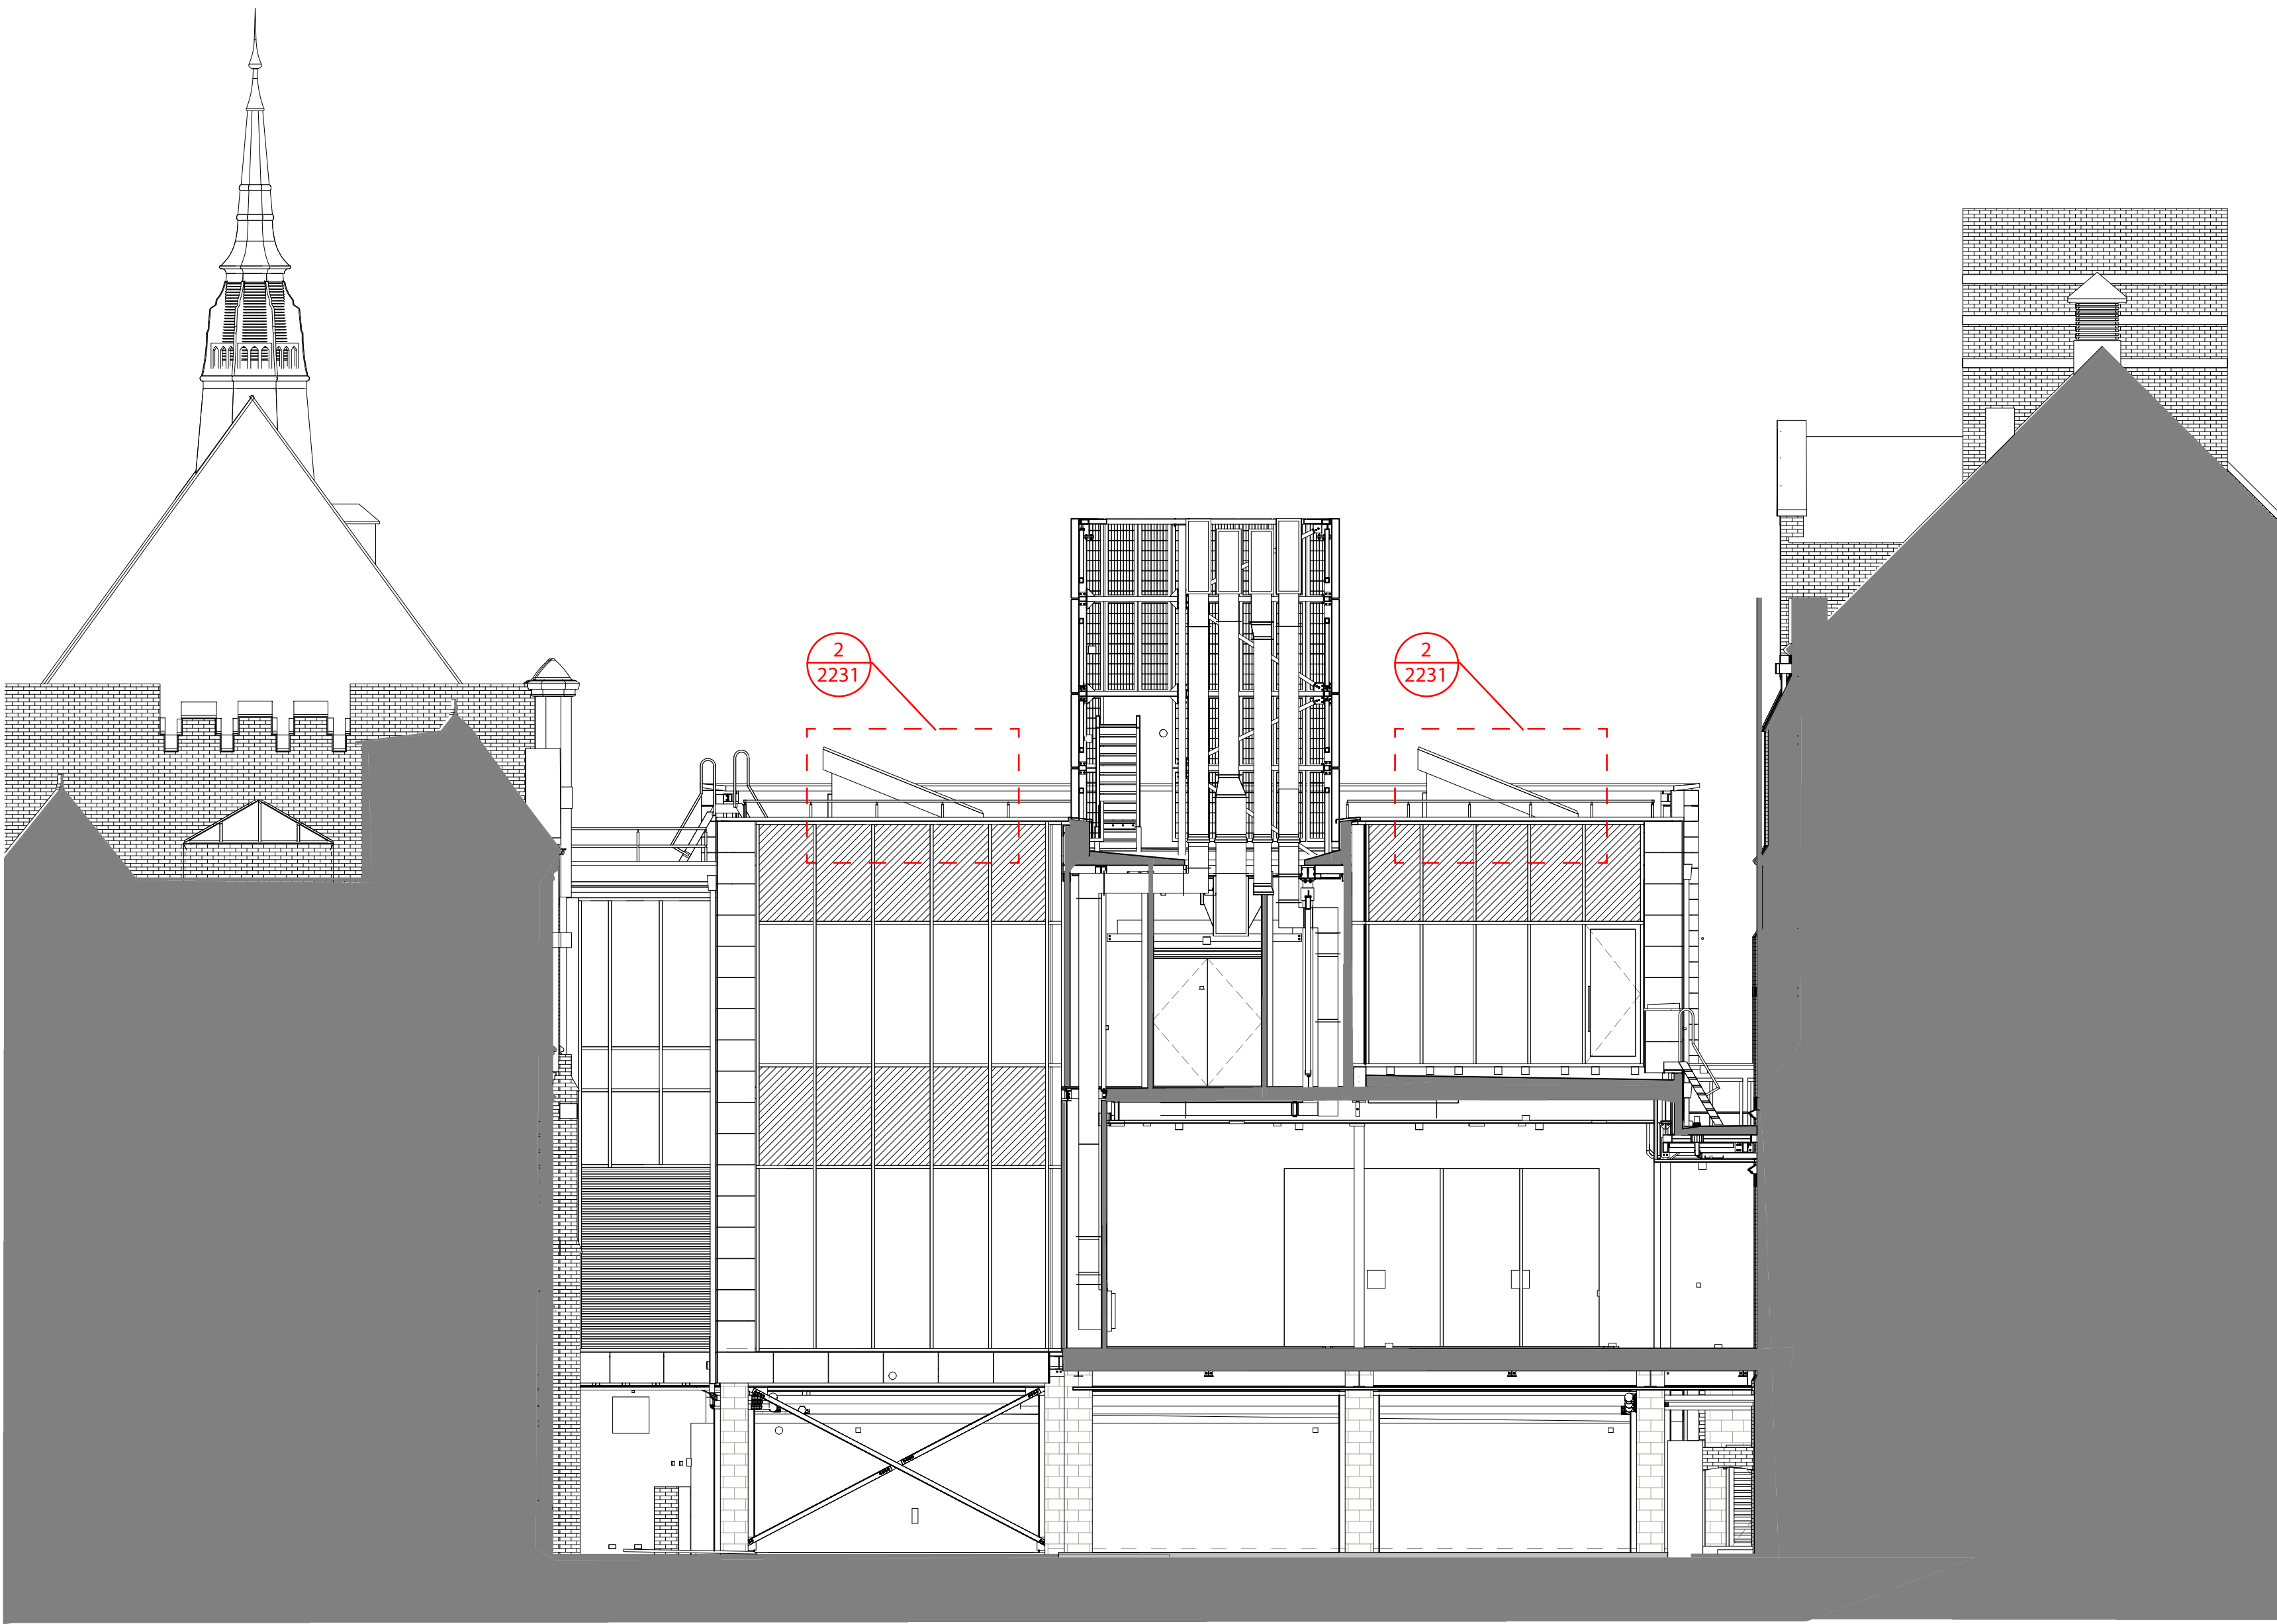

1 Louvres - Proposed Section GG
2231 1 : 100

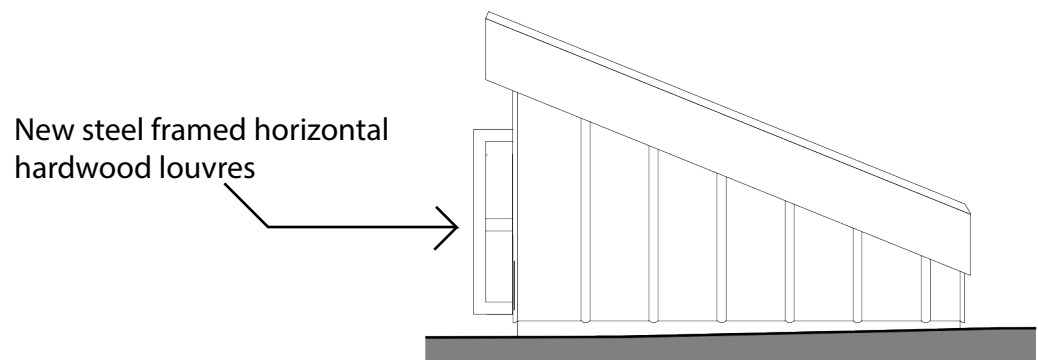

2 Louvres - Section GG Close Up
2231 1 : 50

Notes:
Drawings are based on survey data and may not accurately represent what is physically present.

Do not scale from this drawing. All dimensions are to be verified on site before proceeding with the work.

All dimensions are in millimeters unless noted otherwise.

Purcell shall be notified in writing of any discrepancies.

Key Plan
not to scale

No	Date	Drawn	Checked	Description
PROJECT STATUS		WORK STAGE 4		
CLIENT		University of Manchester		
PROJECT		Manchester Museum Courtyard		
DRAWING TITLE		Proposed Section GG		
SIZE & SCALE		[A1]	As indicated	
DRAWING STATUS				
JOB NUMBER		237010		
DRAWING NO.		REV		
6137-PUR-MMC-XX-DR-A-2231				
PRINTED: 10/09/2021 12:09:13				

