


VERTICAL CROSS SECTION.

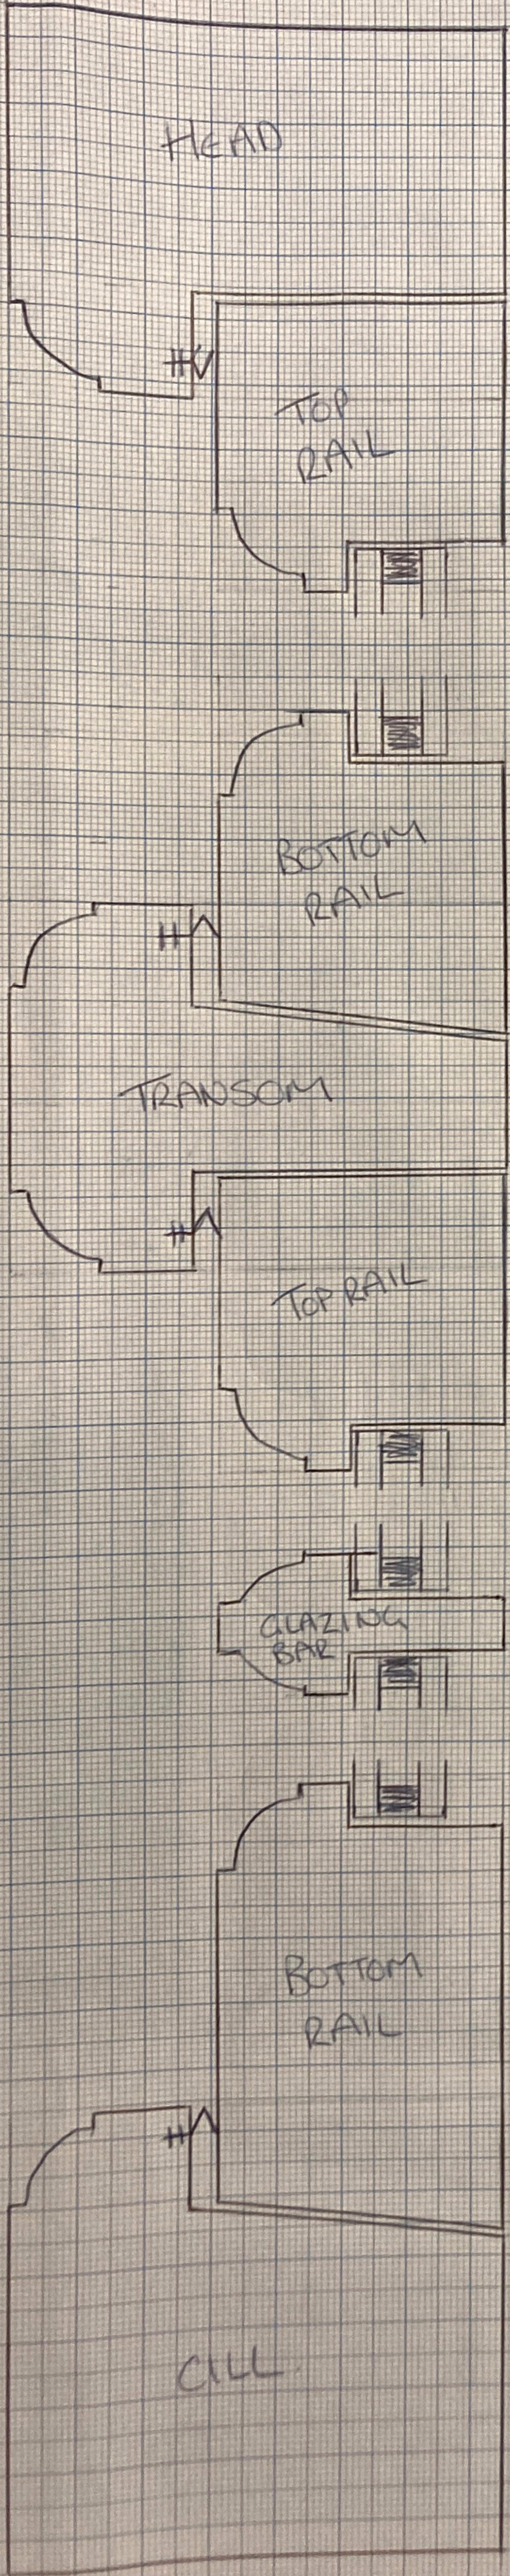

REPLACEMENT FLUSH CASEMENTS - HORIZONTAL CROSS SECTION.

