


1200

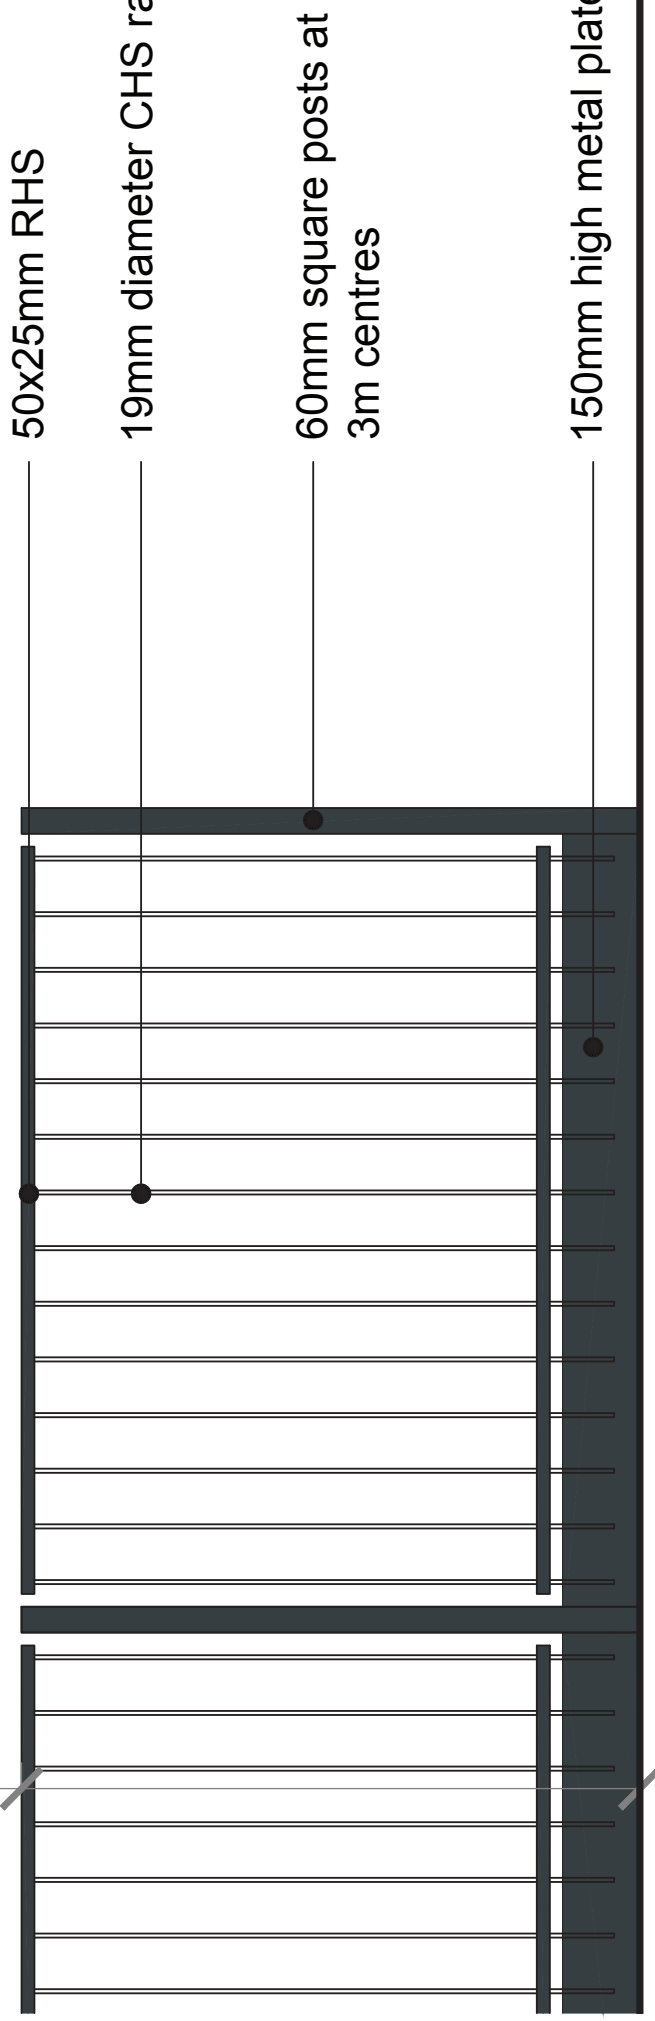

50x25mm RHS

19mm diameter CHS round bars

60mm square posts at 3m centres

150mm high metal plate