



PROPOSED ELEVATION-STEVENSON SQUARE.



PROPOSED ELEVATION-LEVER STREET.

SPECIFICATION - REPLACEMENT WINDOWS:

The proposed replacement window specification is to match the previous approved specification as installed in 2015. See Planning Approval Ref: 108 582 / FO / 2015 / C2.

New windows are Crittall MW40 Range. Galvanised and then finish coated in Duralite polyester powder coating in matt grey to match the upper floors.

LEVER STREET ELEVATION:

4No Ground Floor Replacement Frames approximately 2750mm high x 1200mm wide.

2No Ground Floor Replacement Frames approximately 3250mm high x 3250mm wide.


4No Lower Ground Floor Replacement Frames approximately 570mm high x 1200mm wide. Each window to be complete with opening section for required ventilation purposes.

STEVENSON SQUARE ELEVATION:

5No Ground Floor Replacement Frames approximately 2750mm high x 1200mm wide.

5No Lower Ground Floor Replacement Frames approximately 570mm high x 1200mm wide. Each window to be complete with opening section for required ventilation purposes.

1No Ground Floor Replacement Entrance Door Set to replace the previous SAA set.

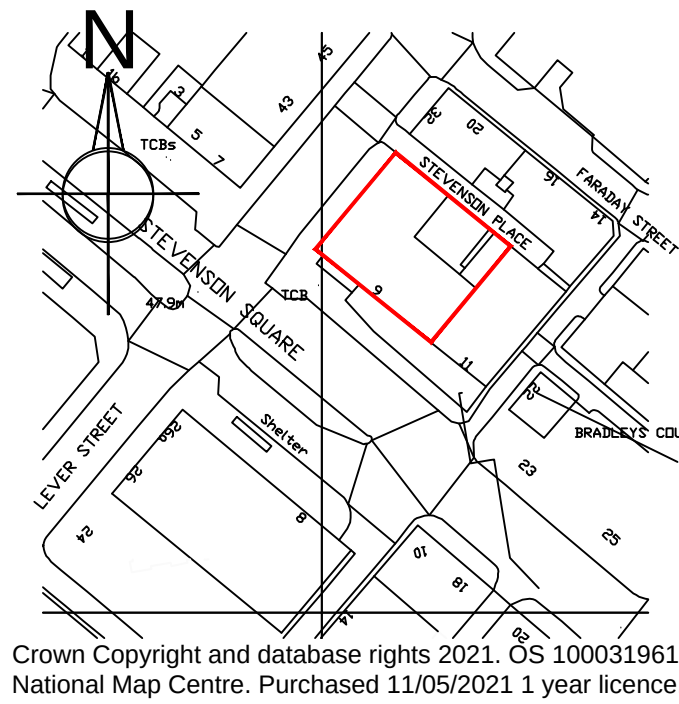

Site Location Plan 1:1250 scale.

Revisions:

Project Name:

9 Stevenson Square, Manchester.

DWG Name:

Existing External Elevations.

Project Number:

J.502

Date:

11.05.21

DWG No.:

502.02

REV:

Scale:

1:100 @ A2

Checked:

SS.

SIMONSPARROWDESIGN

The Studio, Stocks House Farm,
392 Blackburn Road, Higher Wheelton, PR6 8HS
T 07446 977054
E simon@simonsparrowdesign.com
W simonsparrowdesign.com

This drawing is copyright and should not be reproduced without written permission. Do not scale off this drawing, site check all dimensions.