


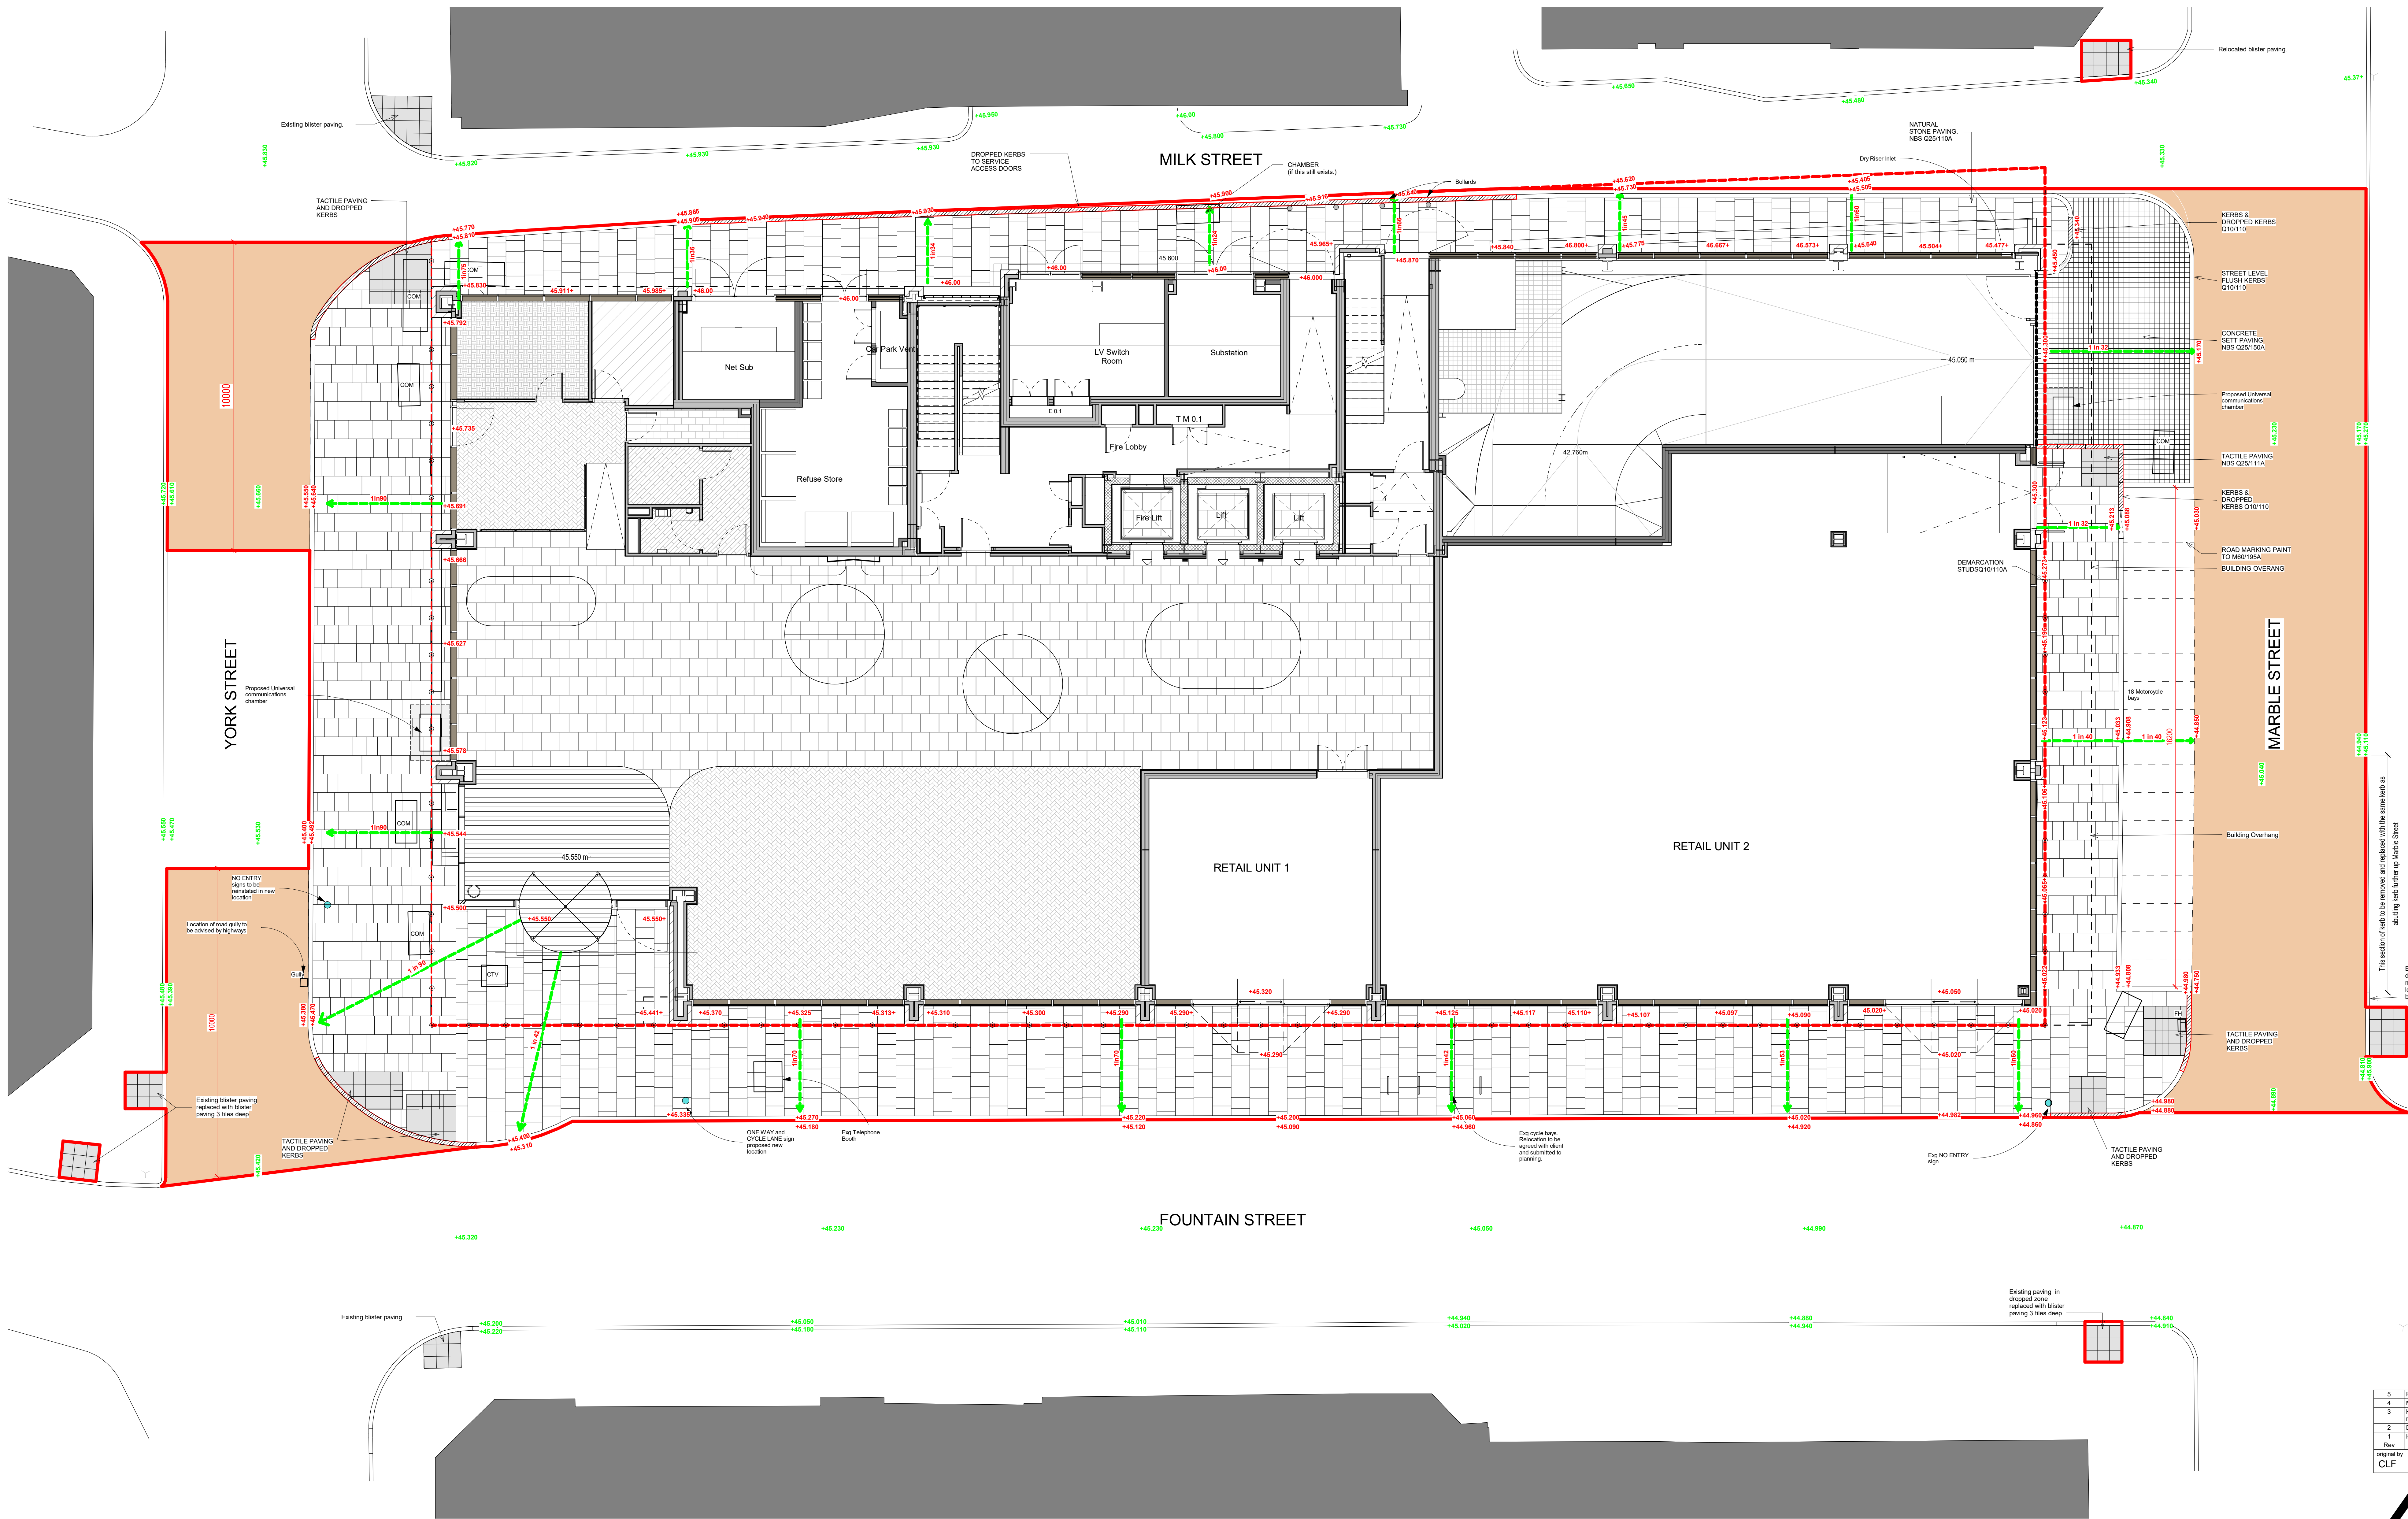

- KEY TO EXTERNAL WORKS MATERIALS
- Yarkstone Paving 600mm Gauge Random Lengths, 75mm Thick NBS Q101180
 - Vehicle Access Drains Channel With Grating NBS Q101180
 - Brindle Tactile Blocks to vehicle Entrances NBS Q05000
 - Yorkstone Tactile Blister Paving and Drop Kerbs NBS Q101110
 - Manhole Copersation Kerb To Pedestrian Paving NBS Q101110
 - Manhole NBS Q101110
 - Existing Manhole Copers To Have Resurfaced Yorkstone / Blister Paving / Tactile Blocks instl As Surrounding Finish
 - Planning Boundary
 - Highways Works Boundary

5	Final Construction Issue	05.07.21	CLF	DL
4	Milk Street kerb realigned	11.08.21	CLF	DL
3	Kerb on Marble Street to be changed to match abutting existing Kerb	27.04.21	CLF	DL
2	Drawing updated	26.04.21	CLF	DL
1	Highway works boundary line added	12.10.20	CLF	DL
Rev	Description	Date	Dr by	App by

original by	date issued	Approved by
CLF	10/01/20	DL

client name: Kier Property

project: 11 York Street, Manchester

drawing: 278 Works

computer file: C:\Users\p101\Documents\11 York Street\11 York Street.dwg

plot date:

project number: 2017.00307.000

note: As indicated @A0

drawing number: YST-AHR-00-ZZ-DR-A-94-003

rev: 5

issue status: Final

This drawing is to be read in conjunction with all related drawings. All dimensions to be checked and verified in situ before commencing any work or producing shop drawings. The originator should be notified immediately of any discrepancy. This drawing is copyright and remains the property of AHR.



T: +44(0)161 8287900
E: manchester@ahr.co.uk
www.ahr.co.uk

Drawing to be read inconjunction with
YST-AHR-00-00-DR-A-94-101

Carriageway works-resurfacing
to match existing road surface

Green Text indicate Existing Levels
Red Text indicates Proposed Levels