


Revision Note: Drawing has been issued as requested by Lendlease to aid in the updating of the Asbestos register.

Scale Bars to be used as guidance only - refer to sheet size below					
1:100	mm	1000	2000	3000	4000
1:200	mm	500	1000	1500	2000
1:500	m	5	15	25	35
1:1250	m	10	30	50	70

Notes:
Drawings are based on survey data and may not accurately represent what is physically present.
Do not scale from this drawing. All dimensions are to be verified on site before proceeding with the work.
All dimensions are in millimeters unless noted otherwise.
Purcell shall be notified in writing of any discrepancies.

Key Plan

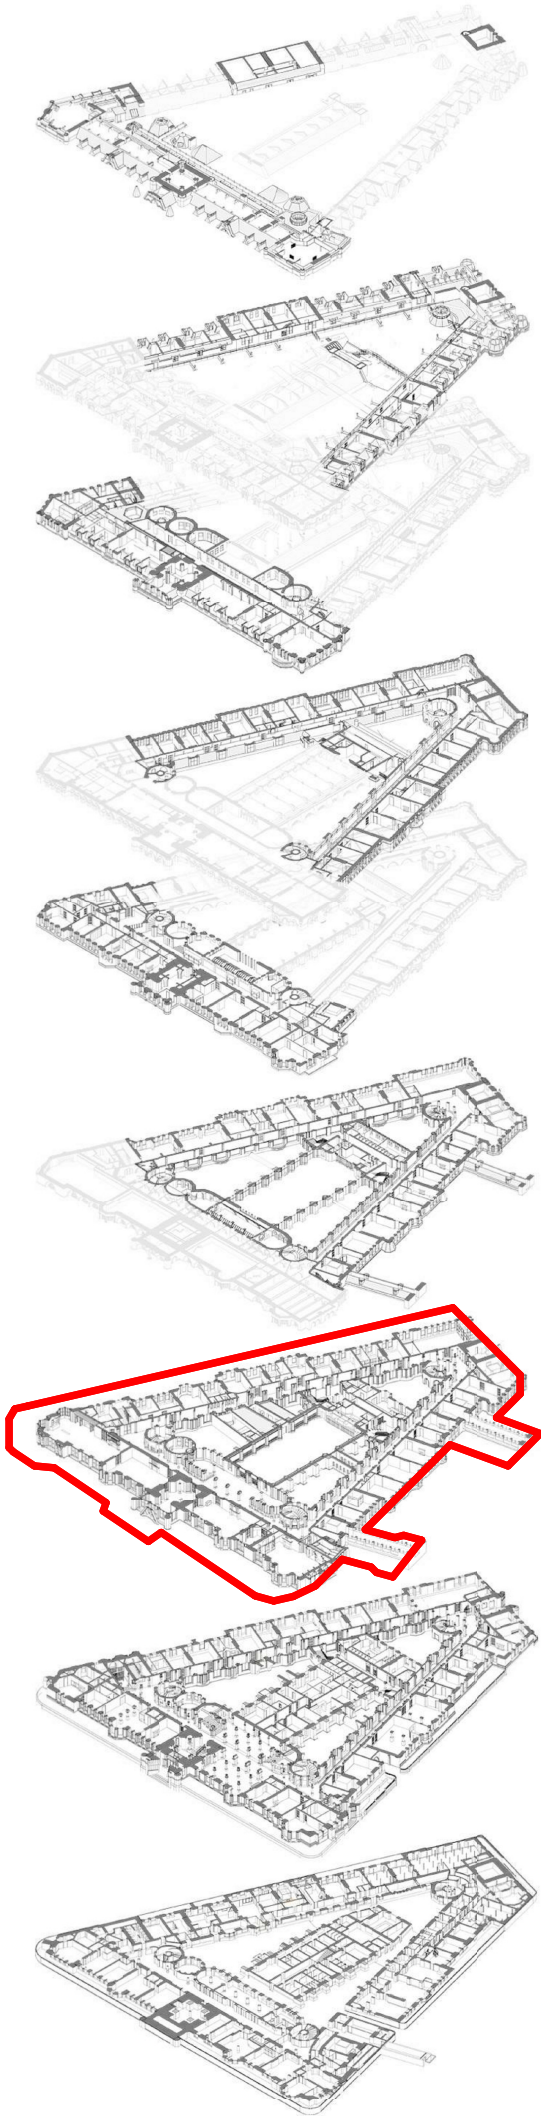

03	31/03/2021	NH	MP	Issued for information
02	22/12/2020	NM	MP	Door references checked and added following coordination
01	29/07/2020	RS	MP	Issued for Tender (RTA)
-	30/08/2019	DH	AF	Issued for LBC/ Planning
ISSUE	DATE	APPROVED	DRAWN	DESCRIPTION




Project Office, Room 308, Town Hall, MANCHESTER M60 2L1
+44 (0) 7970 097 432
www.purcelluk.com

PROJECT STATUS	RIBA STAGE 5
CLIENT	Manchester City Council
PROJECT	OUR TOWN HALL
DRAWING TITLE	GA PLANS PROPOSED LEVEL 01
SIZE & SCALE	A1:As indicated
DRAWING STATUS	FOR INFORMATION

JOB NUMBER	236959
DRAWING NO.	OTH-PUR-TH-01-DWG-A-0572 03
REV	

© PURCELL 2019. PURCELL IS THE TRADING NAME OF PURCELL ARCHITECTURE LTD.

31/03/2021 16:15:58

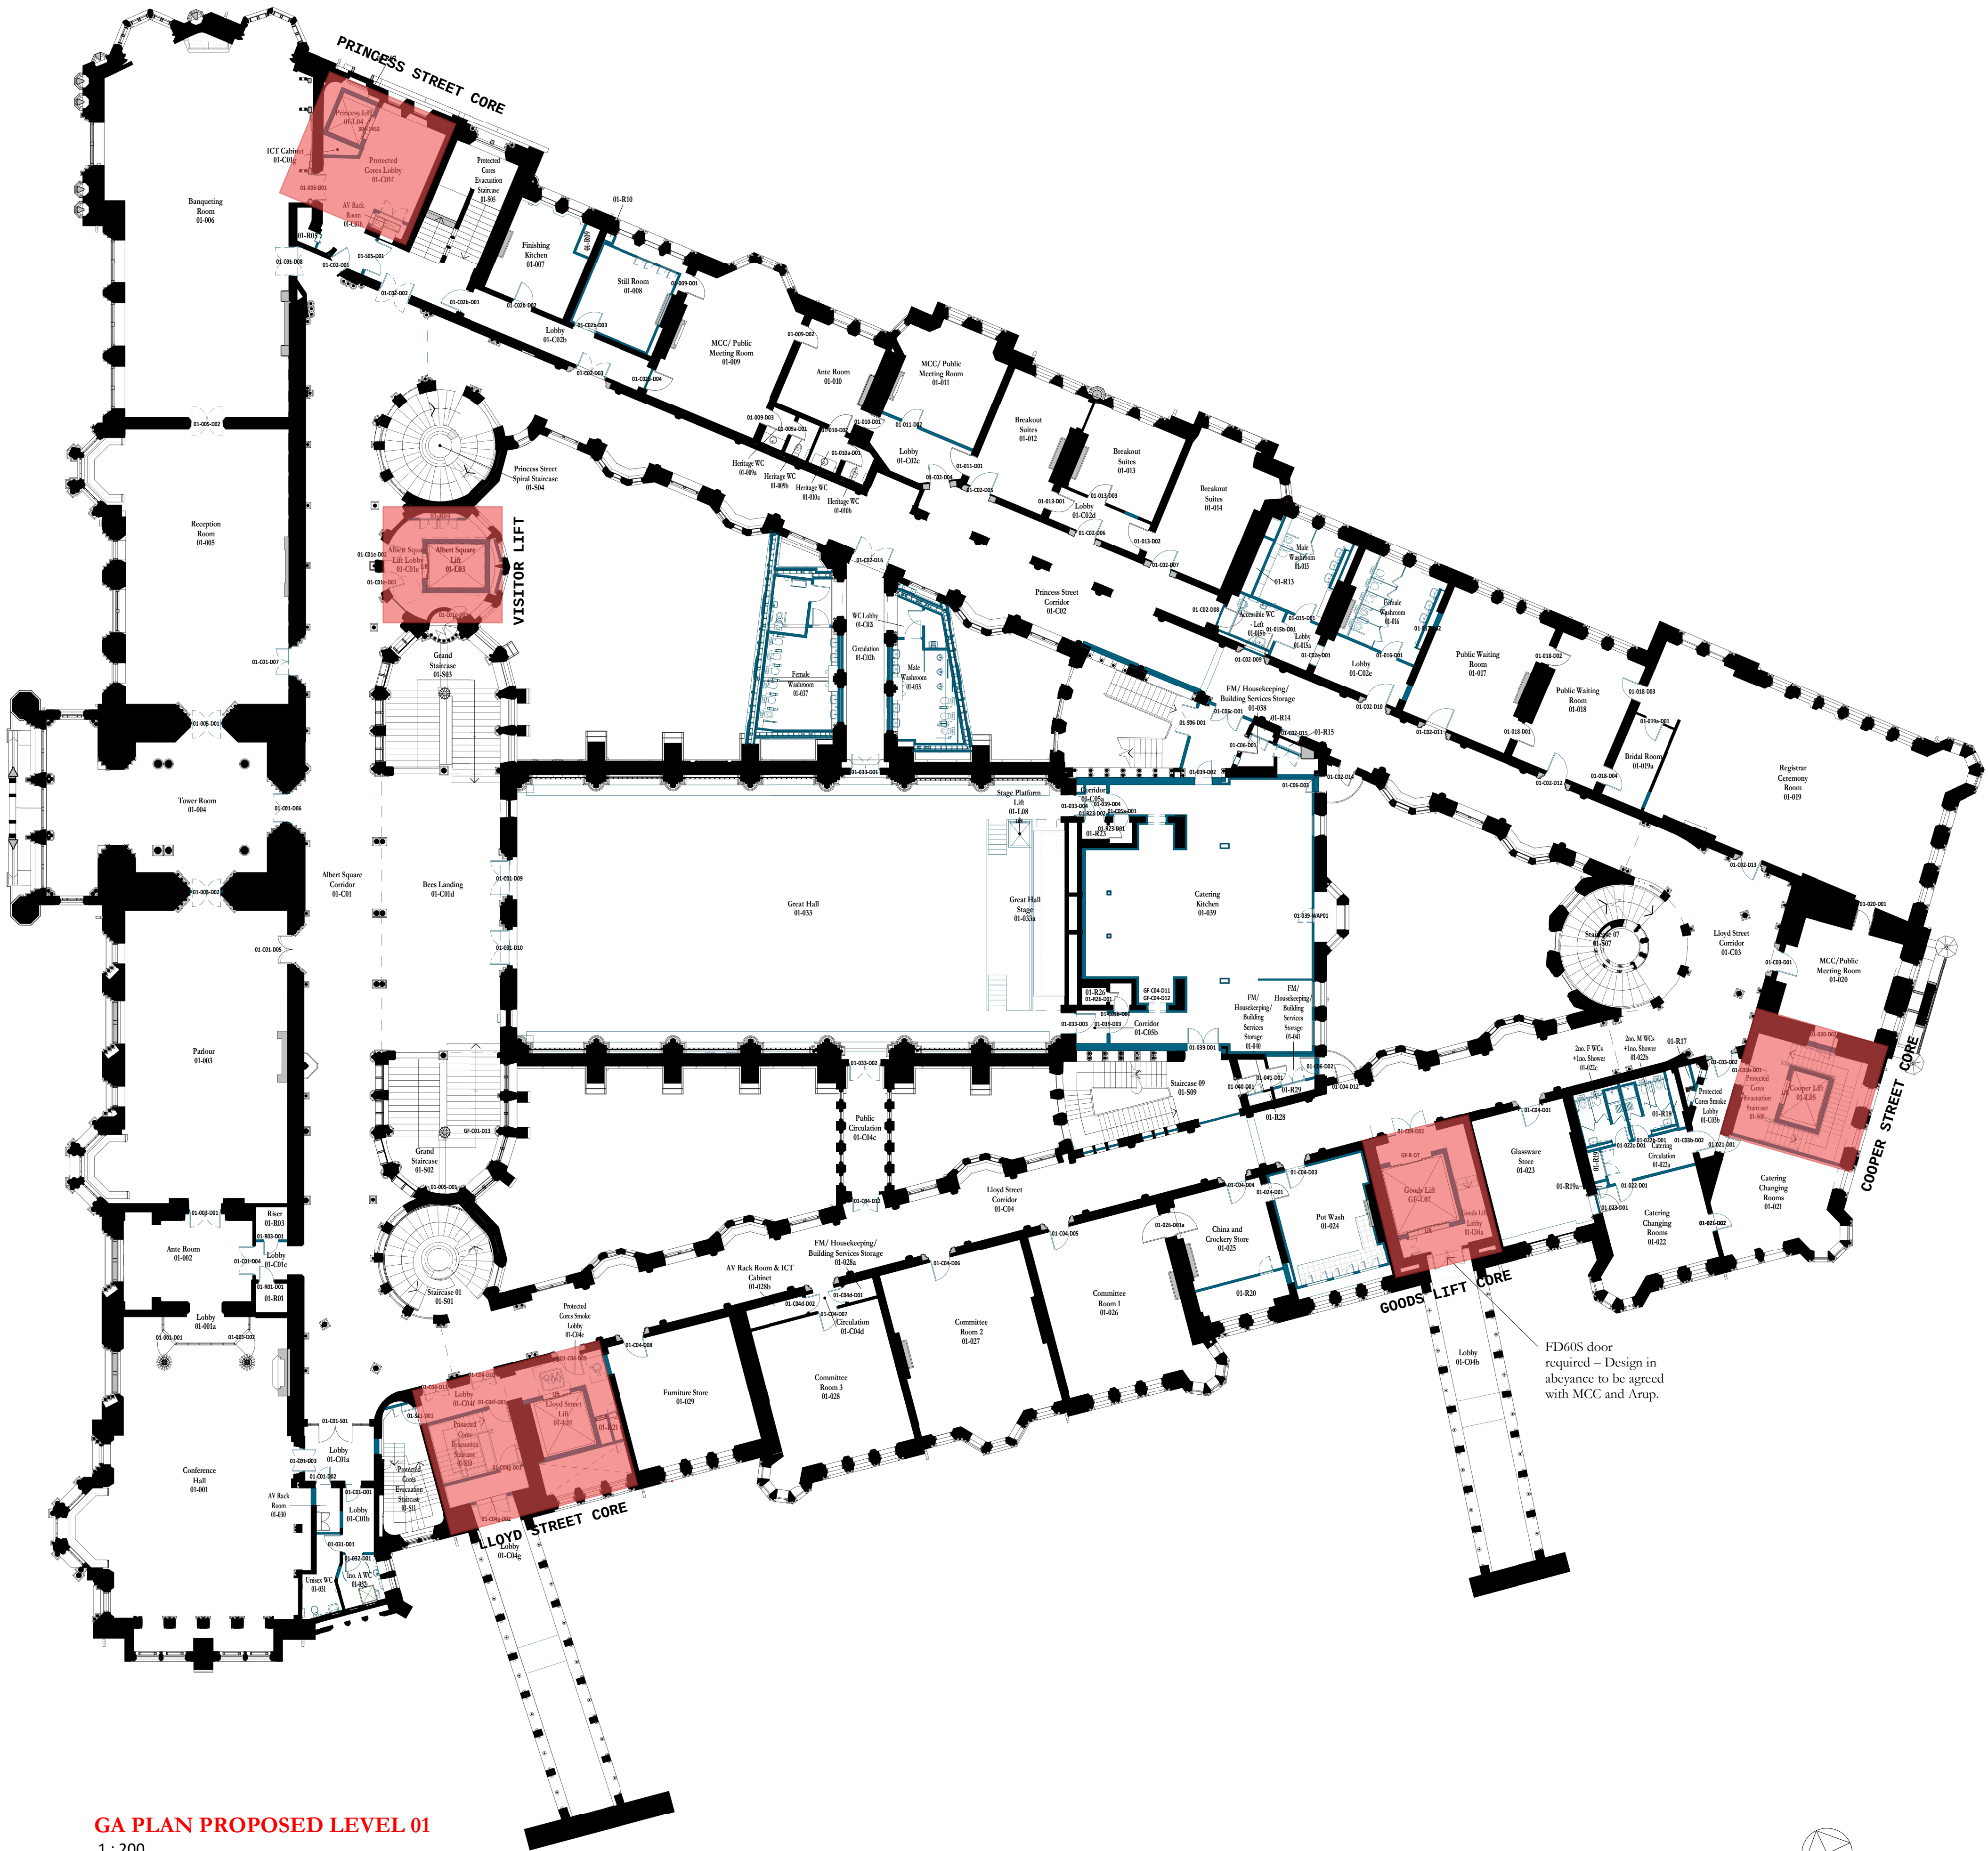

GA PLAN PROPOSED LEVEL 01
1 : 200

Proposed Plan Key

- Existing Building Fabric
- Proposed New Fabric
- Existing Doors
- New or Altered Doors

