



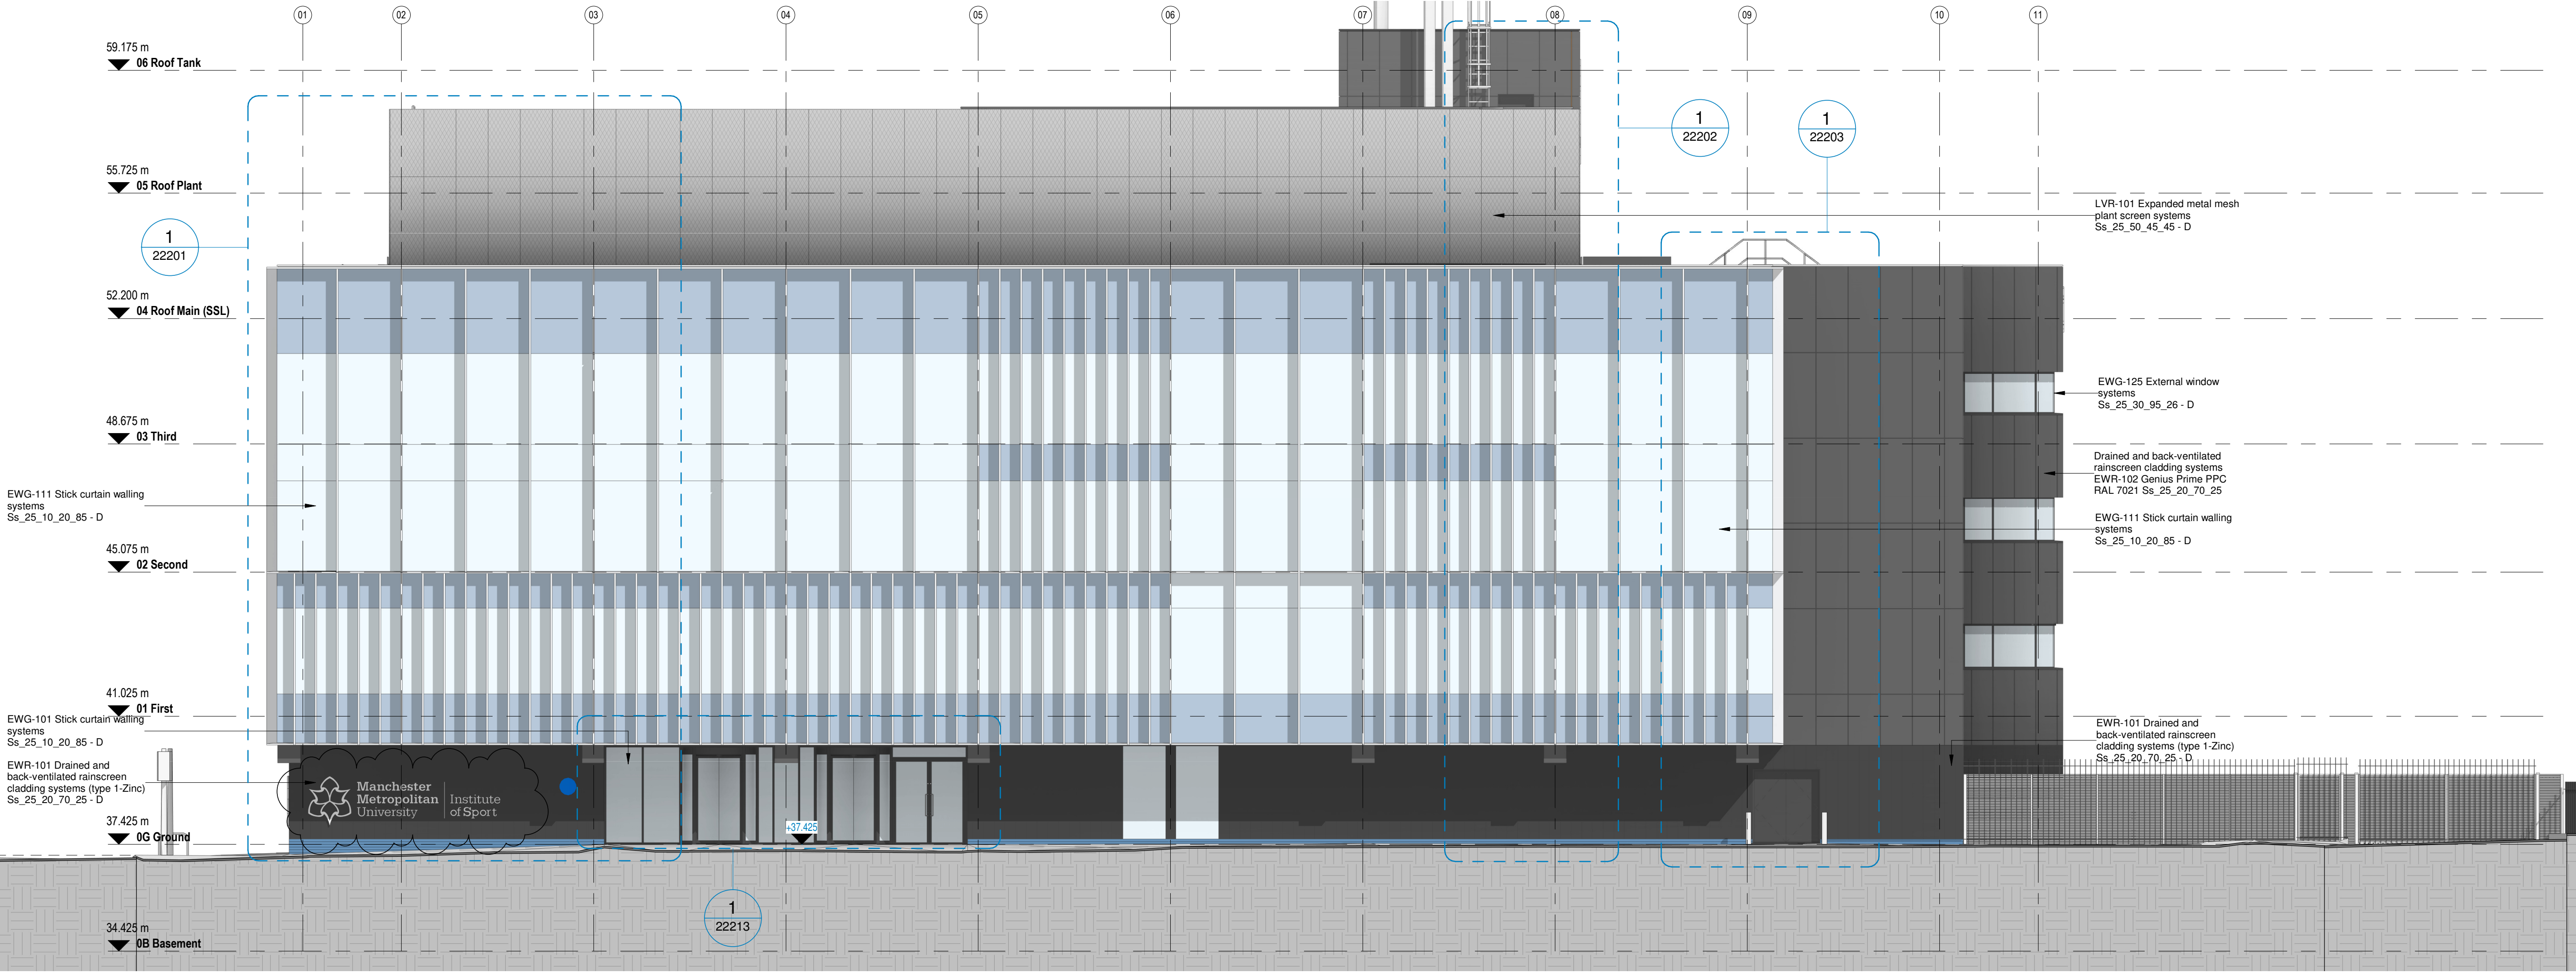

01 GA Elevation - Proposed South Sidney Street
1 : 100

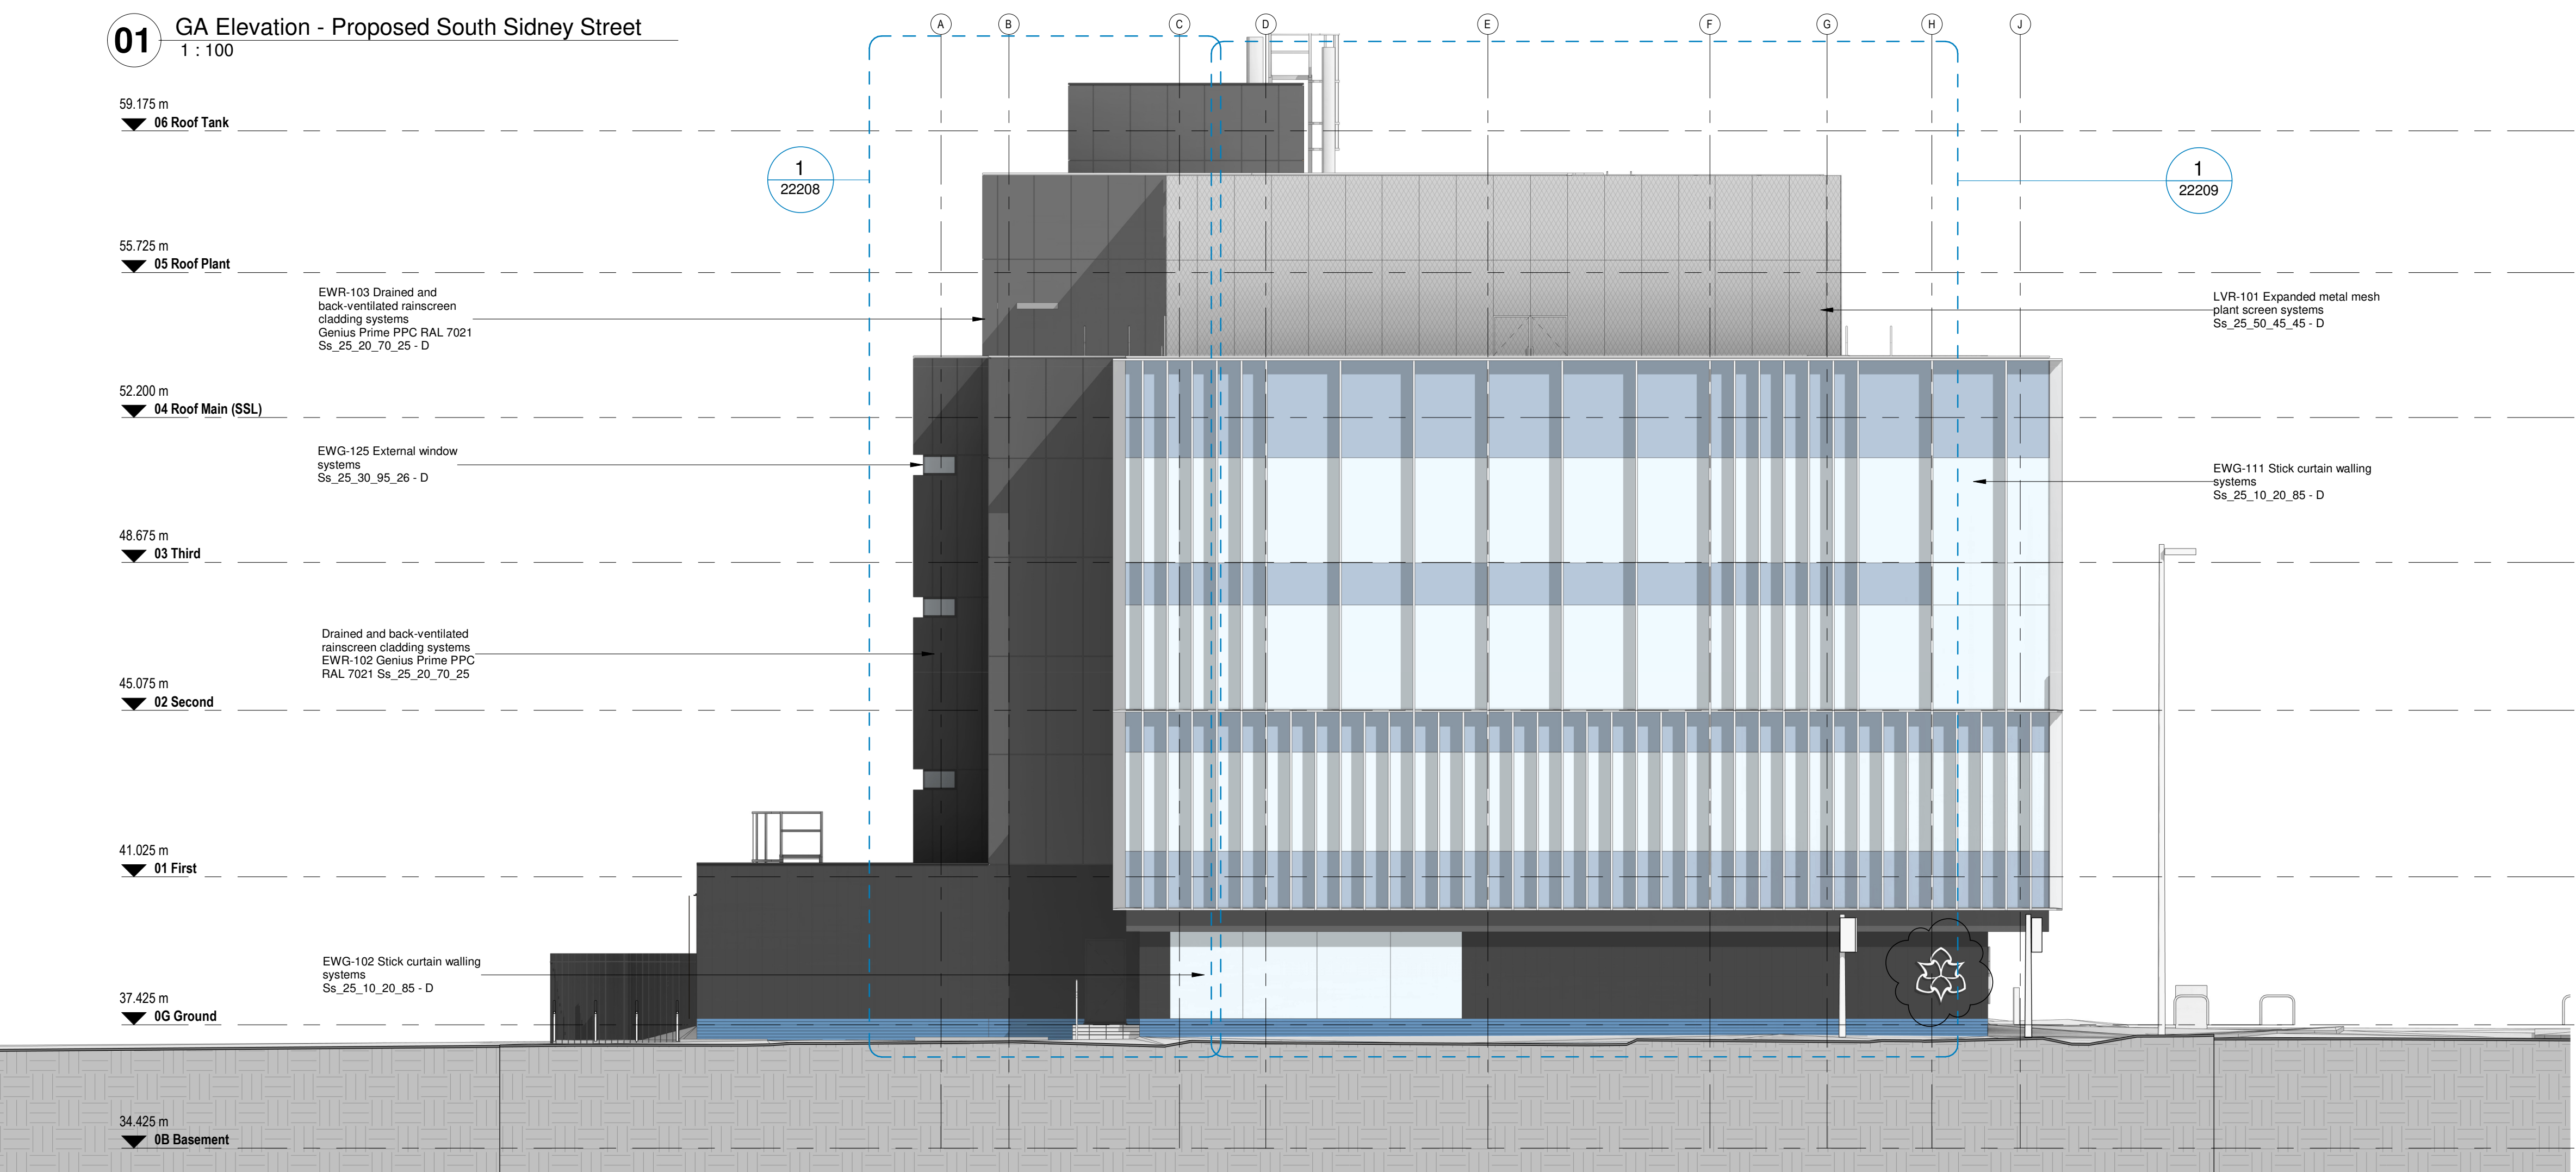

02 GA Elevation - Proposed West Oxford Road
1 : 100

KEY PLAN

NOTES:

THIS DRAWING MUST NOT BE SCALED.

ALL DIMENSIONS ARE TO BE VERIFIED AND CHECKED ON SITE. ANY DISCREPANCIES THAT ARE, OR BECOME APPARENT SHOULD BE REPORTED TO CHAPMAN TAYLOR.

AREAS INDICATED ARE APPROXIMATE GROSS INTERNAL AREA. THEY RELATE TO THE LIKELY AREAS OF THE BUILDING AT THE CURRENT STAGE OF DESIGN. ANY DECISIONS TO BE MADE ON THE BASIS OF THESE PREDICTIONS, WHETHER AS TO PROJECT VIABILITY, PRE-LETTING, LEASE AGREEMENTS, OR THE LIKE, SHOULD INCLUDE DUE ALLOWANCE FOR THE INCREASES AND DECREASES INHERENT IN THE DESIGN DEVELOPMENT AND BUILDING PROCESS.

© COPYRIGHT CHAPMAN TAYLOR 2018

C05	13.09.2021	RW	EXTERNAL SIGNAGE UPDATED	AK
C04	04.05.2021	RW	UPDATED IN LINE WITH CLIENT INSTRUCTION EAI27.01 & 27.02	AK
C03	04.09.2020	KW	LEVEL CHANGE INCORPORATED	AK
C02	17.07.2020	AK	RAL COLOUR CHANGED TO RAL7021	AK
C01	08.07.2020	AK	CONSTRUCTION ISSUE	AK
P02	12.06.2020	AK	UPDATED CLADDING ZONE	AK
P01	14.04.2020	AK	FIRST ISSUE FOR COMMENT	AK
REV	DATE	BY	DESCRIPTION	CHKD

CLIENT

Manchester Metropolitan University

PROJECT

Manchester Metropolitan Institute of Sport

Room 1.19, Business School, Manchester M15 6BH, United Kingdom

ARCHITECT

CHAPMAN TAYLOR
GLOBAL ARCHITECTS & MASTERPLANNERS

MANCHESTER STUDIO
Black Warehouse
4 Castle Street, Castletield
Manchester M15 4LZ
United Kingdom
T: +44 (0)161 828 6500
E: manchester@chapmantaylor.com
www.chapmantaylor.com

STRUCTURAL & CIVIL ENGINEER

Curtins

Merchant Exchange
17-19 Whitworth Street West
Manchester
M1 5WG
T: 0161 238 2394
E: manchester@curtins.com

SERVICES ENGINEER

ameon
Building Services Engineering

Unit 9-10 Olympic Court,
Boardsmans Way,
Whitfield Business Park,
Blackpool, FY4 5GU
Tel: 01253 760160
Email: info@ameon.co.uk

LANDSCAPE ARCHITECT

DRAWING TITLE

GA ELEVATION
PROPOSED SOUTH AND WEST

1 : 100

1	5	10M
---	---	-----

INTERNAL JOB NO	ISSUE DATE	CHECKED BY	STATUS
B891IOS	14.04.2020	AK	CONSTRUCTION

PROJECT NUMBER	ORIGINATOR	ZONE	LEVEL	TYPE	ROLE	NUMBER	REVISION
B891IOS	CTA	XX	XX	DR	A	21100	C05