


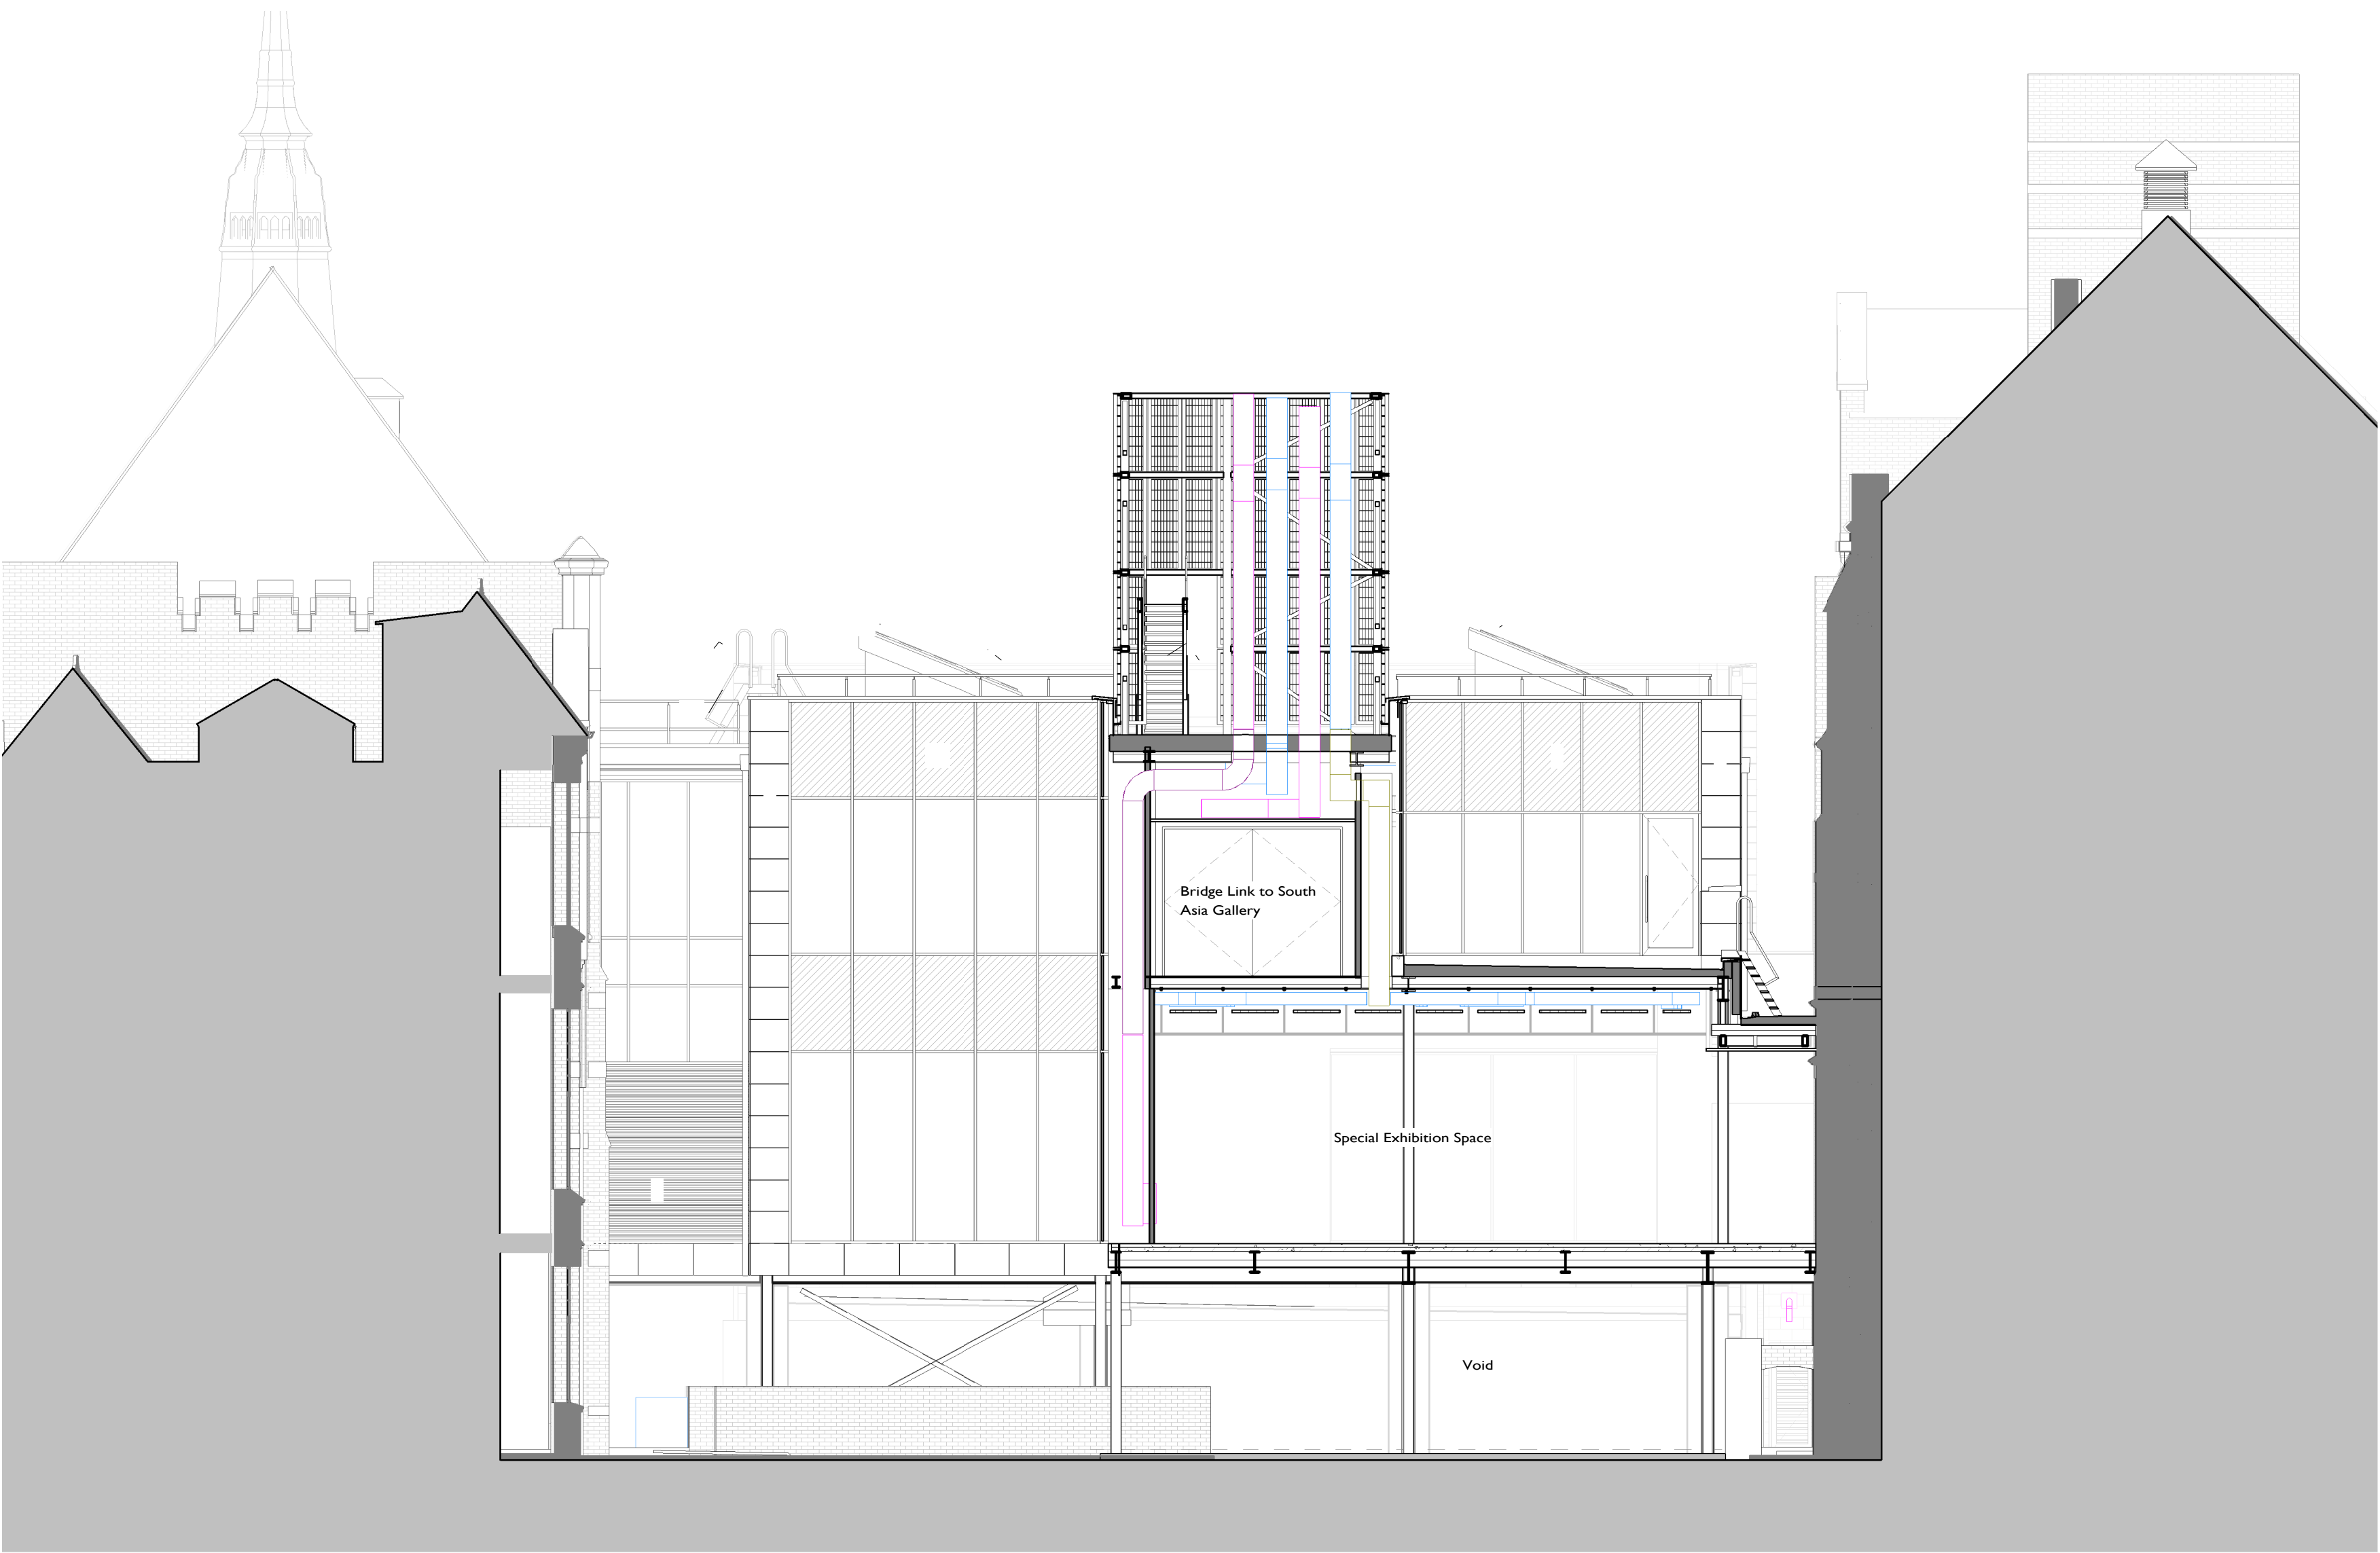

1 Existing Section GG
231 1 : 100


Notes:
Drawings are based on survey data and may not accurately represent what is physically present.

Do not scale from this drawing. All dimensions are to be verified on site before proceeding with the work.

All dimensions are in millimeters unless noted otherwise.

Purcell shall be notified in writing of any discrepancies.

Key Plan
not to scale

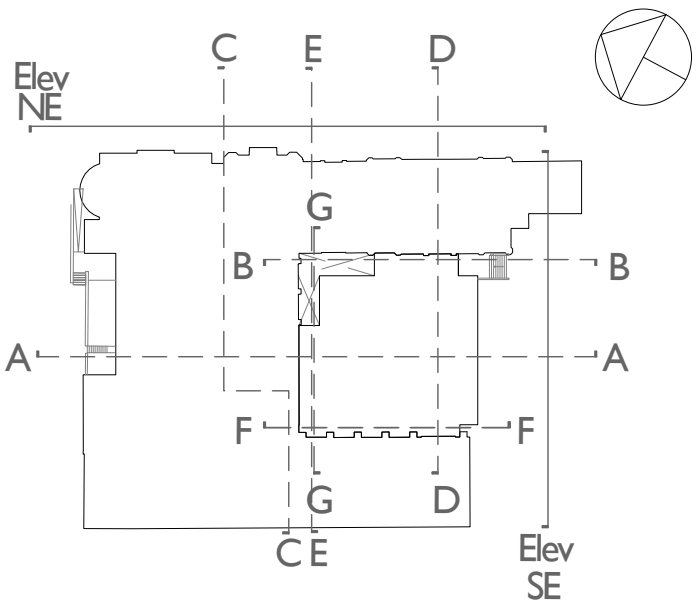

No	Date	Drawn	Checked	Description
----	------	-------	---------	-------------



PROJECT STATUS **WORK STAGE 4**

CLIENT **University of Manchester**

PROJECT **Manchester Museum Courtyard**

DRAWING TITLE **Existing Section GG**

SIZE & SCALE [A1] As indicated

DRAWING STATUS **Issued For Planning**

JOB NUMBER **237010**

DRAWING NO. **6137-PUR-MMC-XX-DR-A-0231** REV -

PRINTED: 05/11/2019 10:28:10

