



72-82 OLDHAM STREET
Manchester M4 1LF

Plan, Elevation & Section as Proposed
(including proposed scaffold & Banner Display)

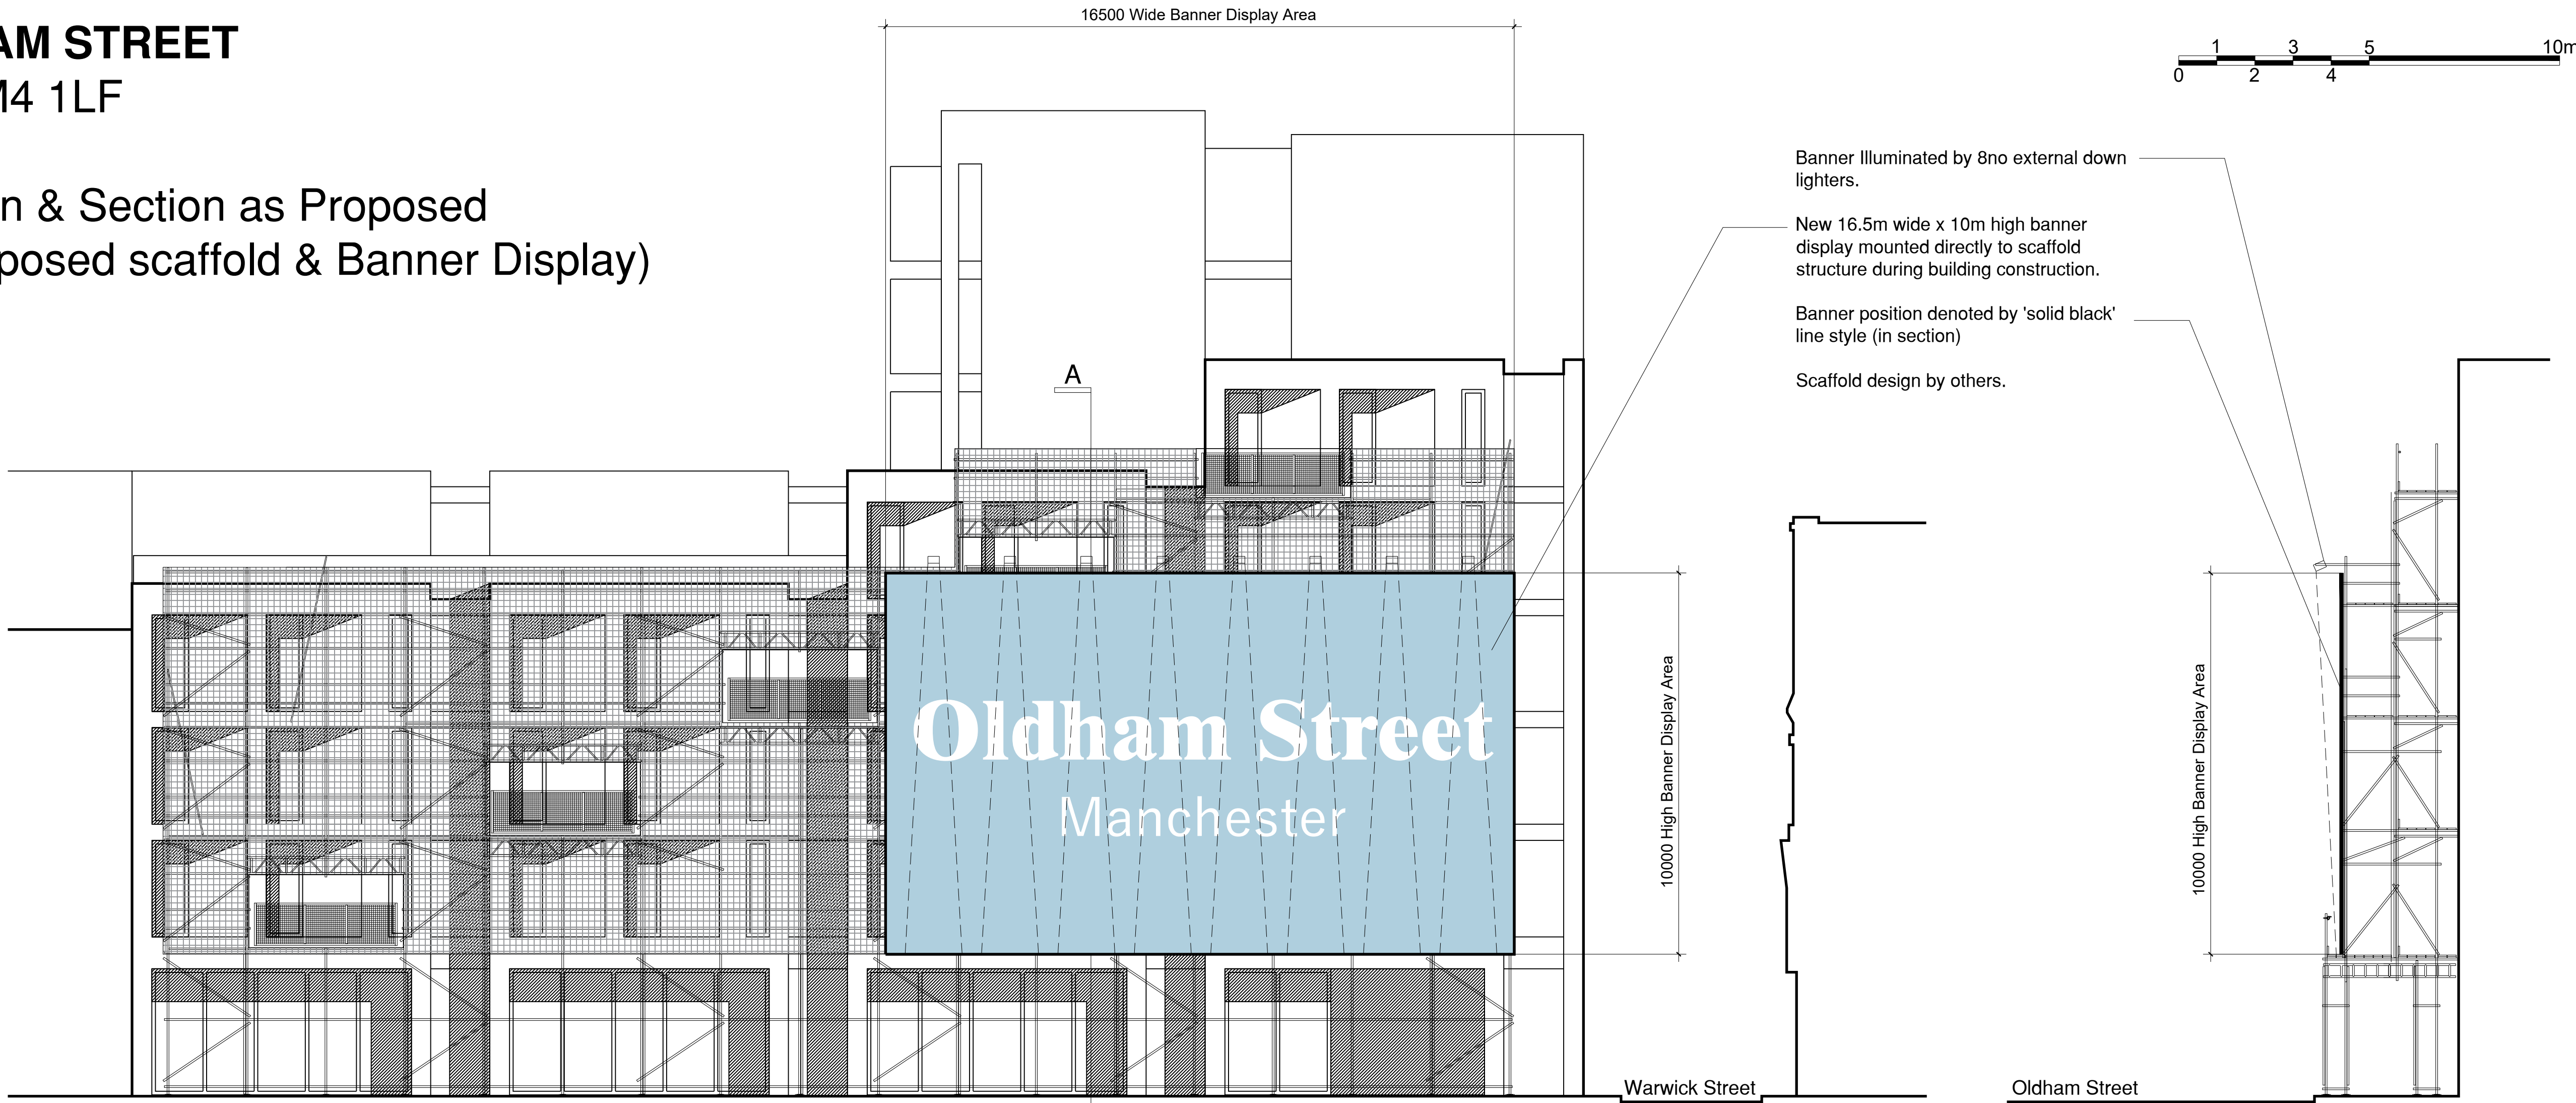

Banner Proposal: Oldham Street Elevation (including Construction Scaffold & Banner)

Section AA: including Construction Scaffold

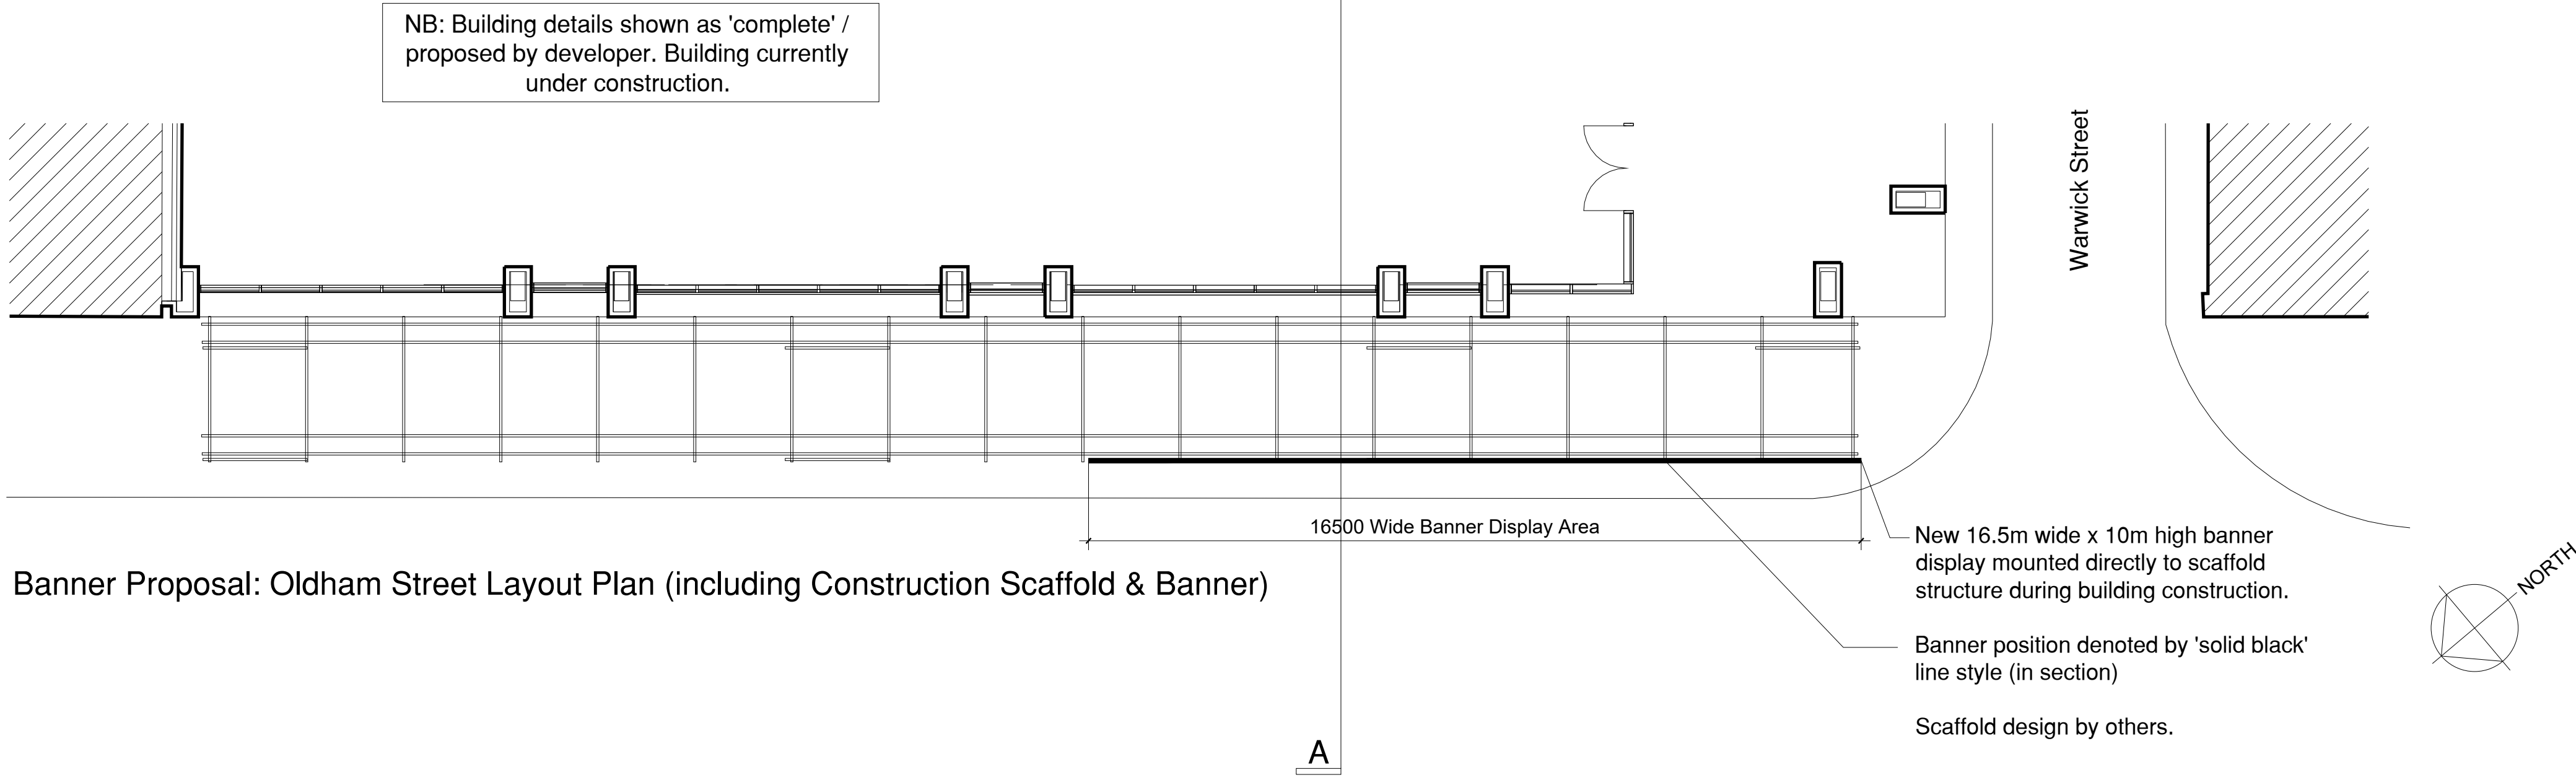

Banner Proposal: Oldham Street Layout Plan (including Construction Scaffold & Banner)