


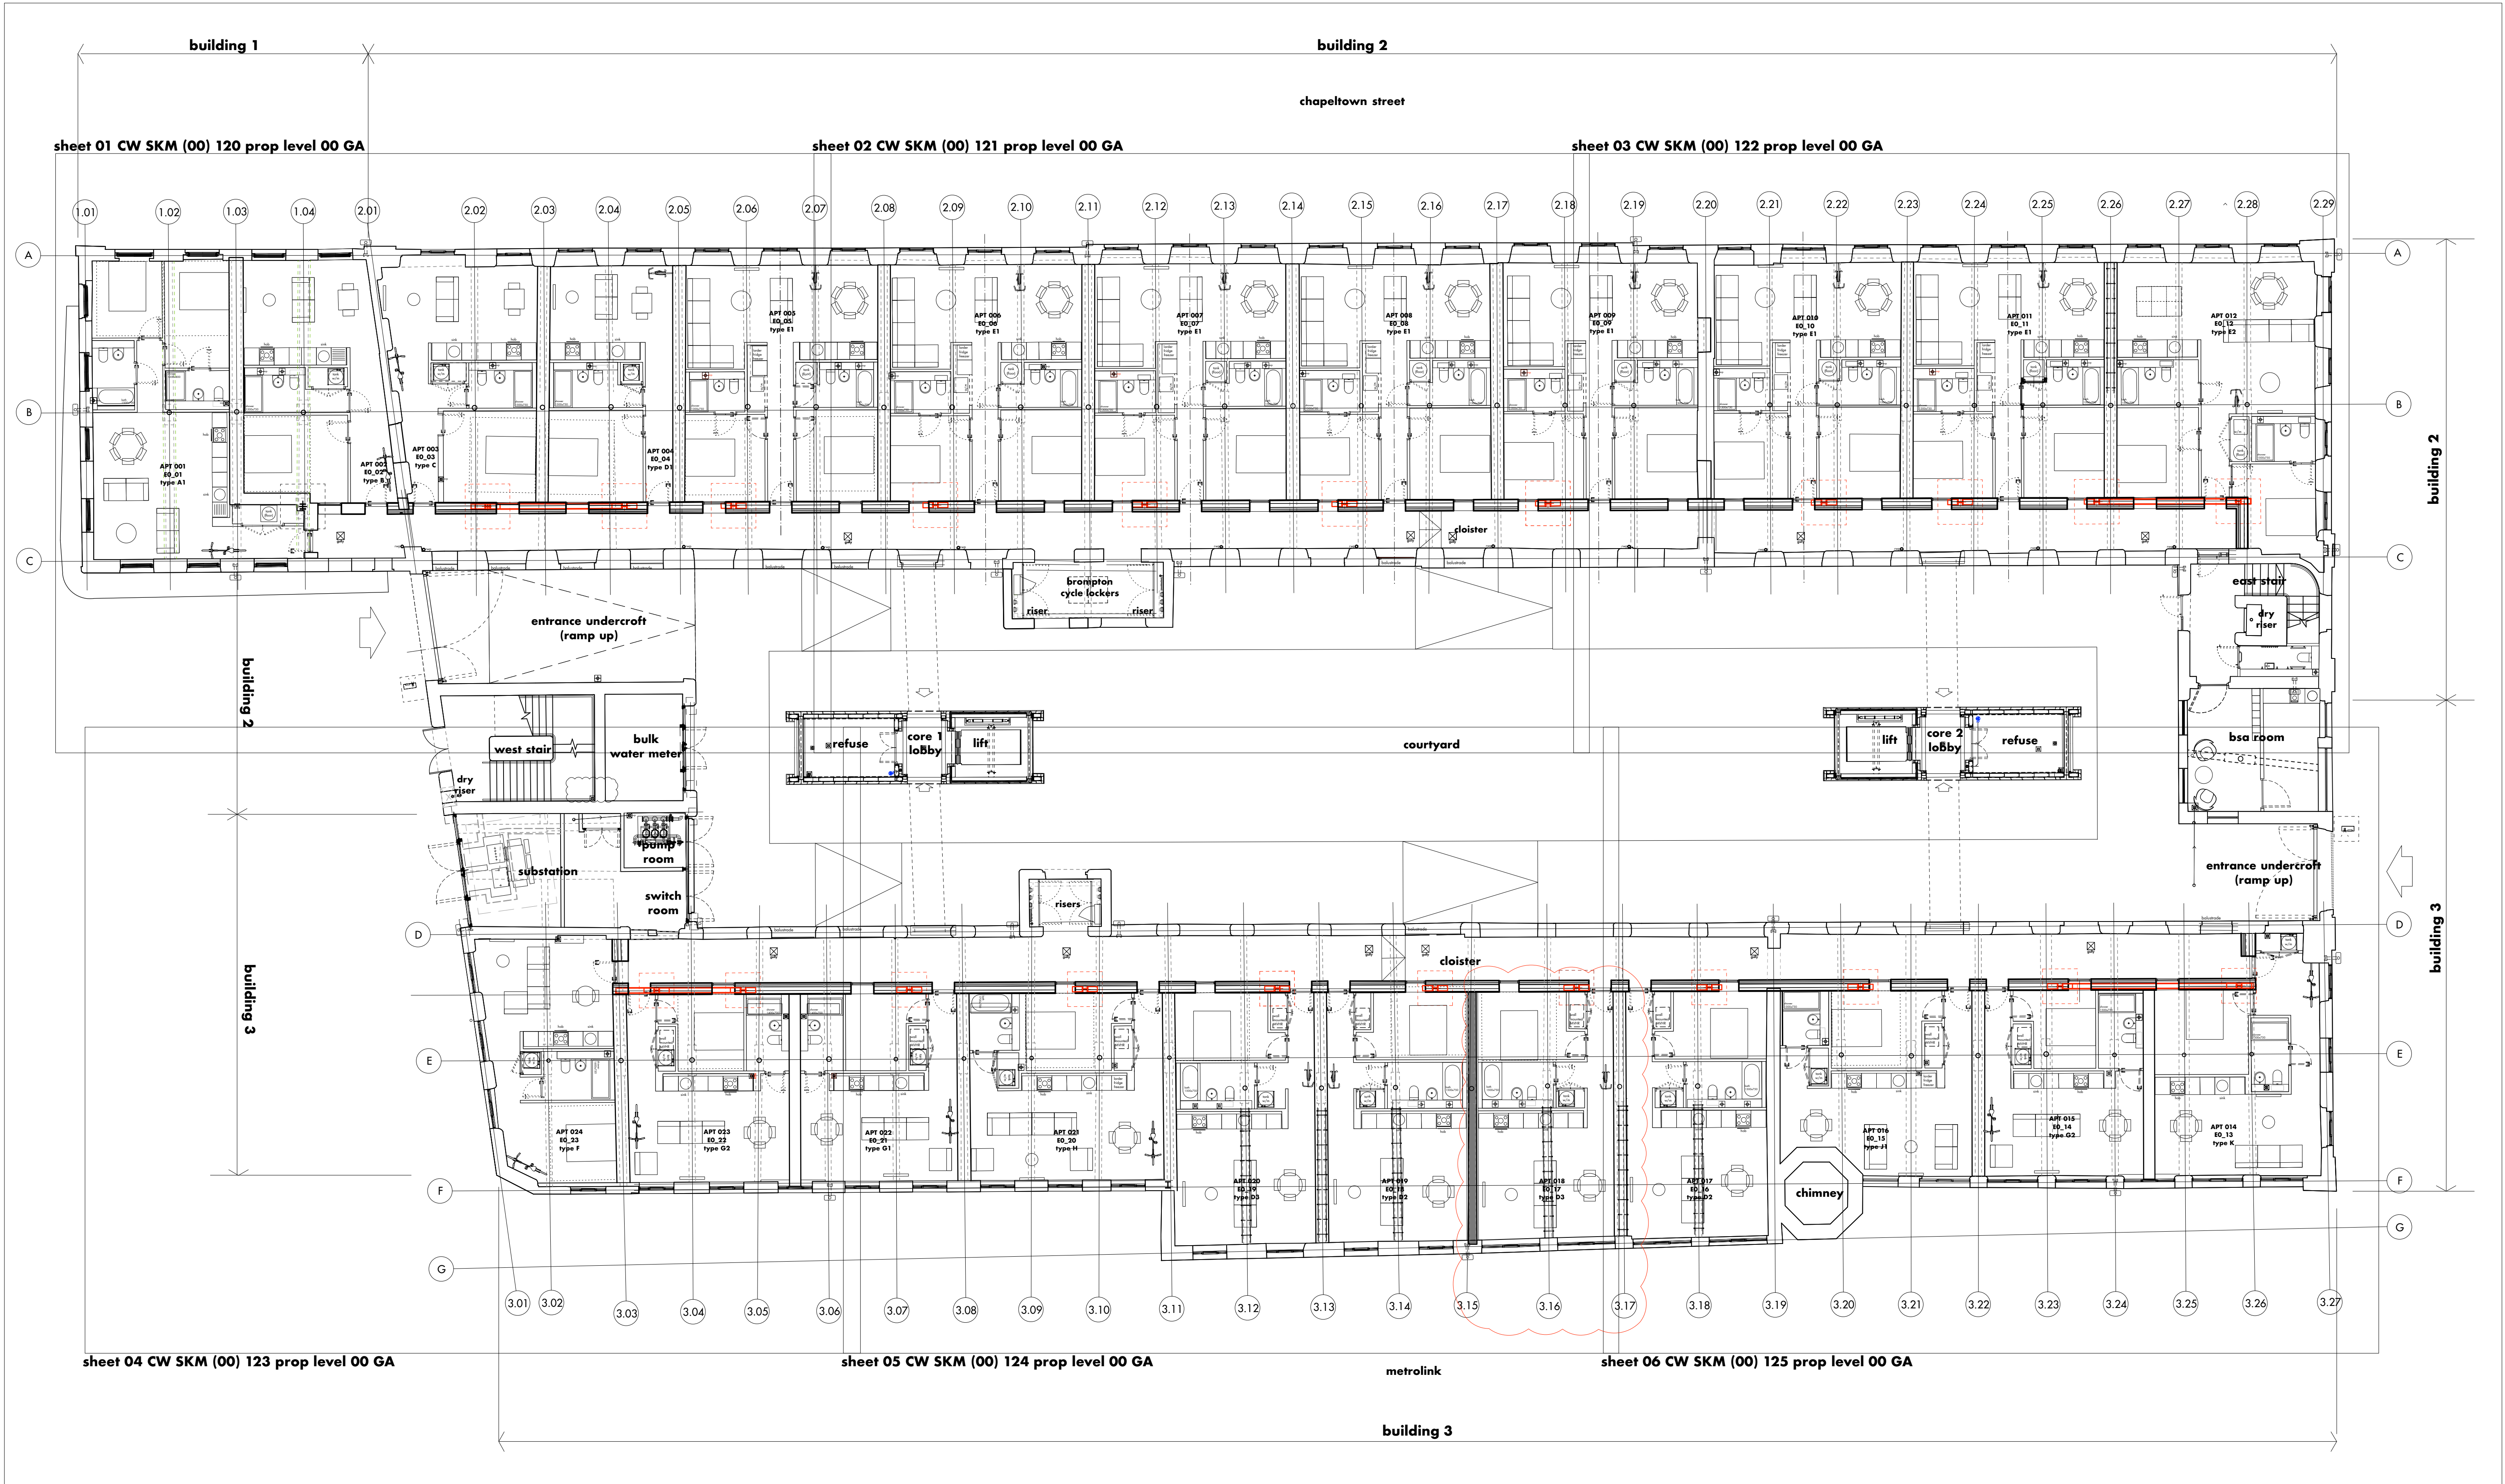

references:

- for apartment plans refer to apartment type drawings (00) 900 series
- for soffit plans refer to drawings (25) 100 series
- for floor finishes refer to drawings (43) 100 series
- for fire drawings refer to (FR) 001 series
- for core drawings refer to (26) 120 series
- for stair drawings refer to (24) 100 series
- landscape details are in abeyance

n • update to entrance portals and east stair access
m • layout updates as clouded
l • layout updates as clouded
k • layout updates as clouded
h • issued to artez for info
g • issued for information - m-e
f • construction issue
e • postal numbers finalised
d • apartment numbers amended
c • apartment numbers added
b • balustrade removed
a • tender issue
• first issue

16.08.21 • la • ms
23.06.20 • la • ms
23.08.19 • la • ejd
23.07.19 • la • sv
07.06.19 • ejd • sv
24.05.19 • ejd • la
25.04.18 • ejd • sv
26.09.17 • ejd • sv
31.08.17 • ejd • sv
14.06.17 • ejd • sv
24.05.17 • ejd • sv
12.05.17 • ejd • sv
18.01.17 • ejd • sv

shedkm

project crusader works
client capital & centric
drawing number CW SKM (00) 170 n
scale 1:125 @a1
status construction

proposed level 00 GA

do not scale from this drawing • all dimensions are to be set out and checked on site prior to starting construction • any discrepancy found between information given on this drawing and that given elsewhere or recorded on site shall be brought to the attention of the project architect immediately