


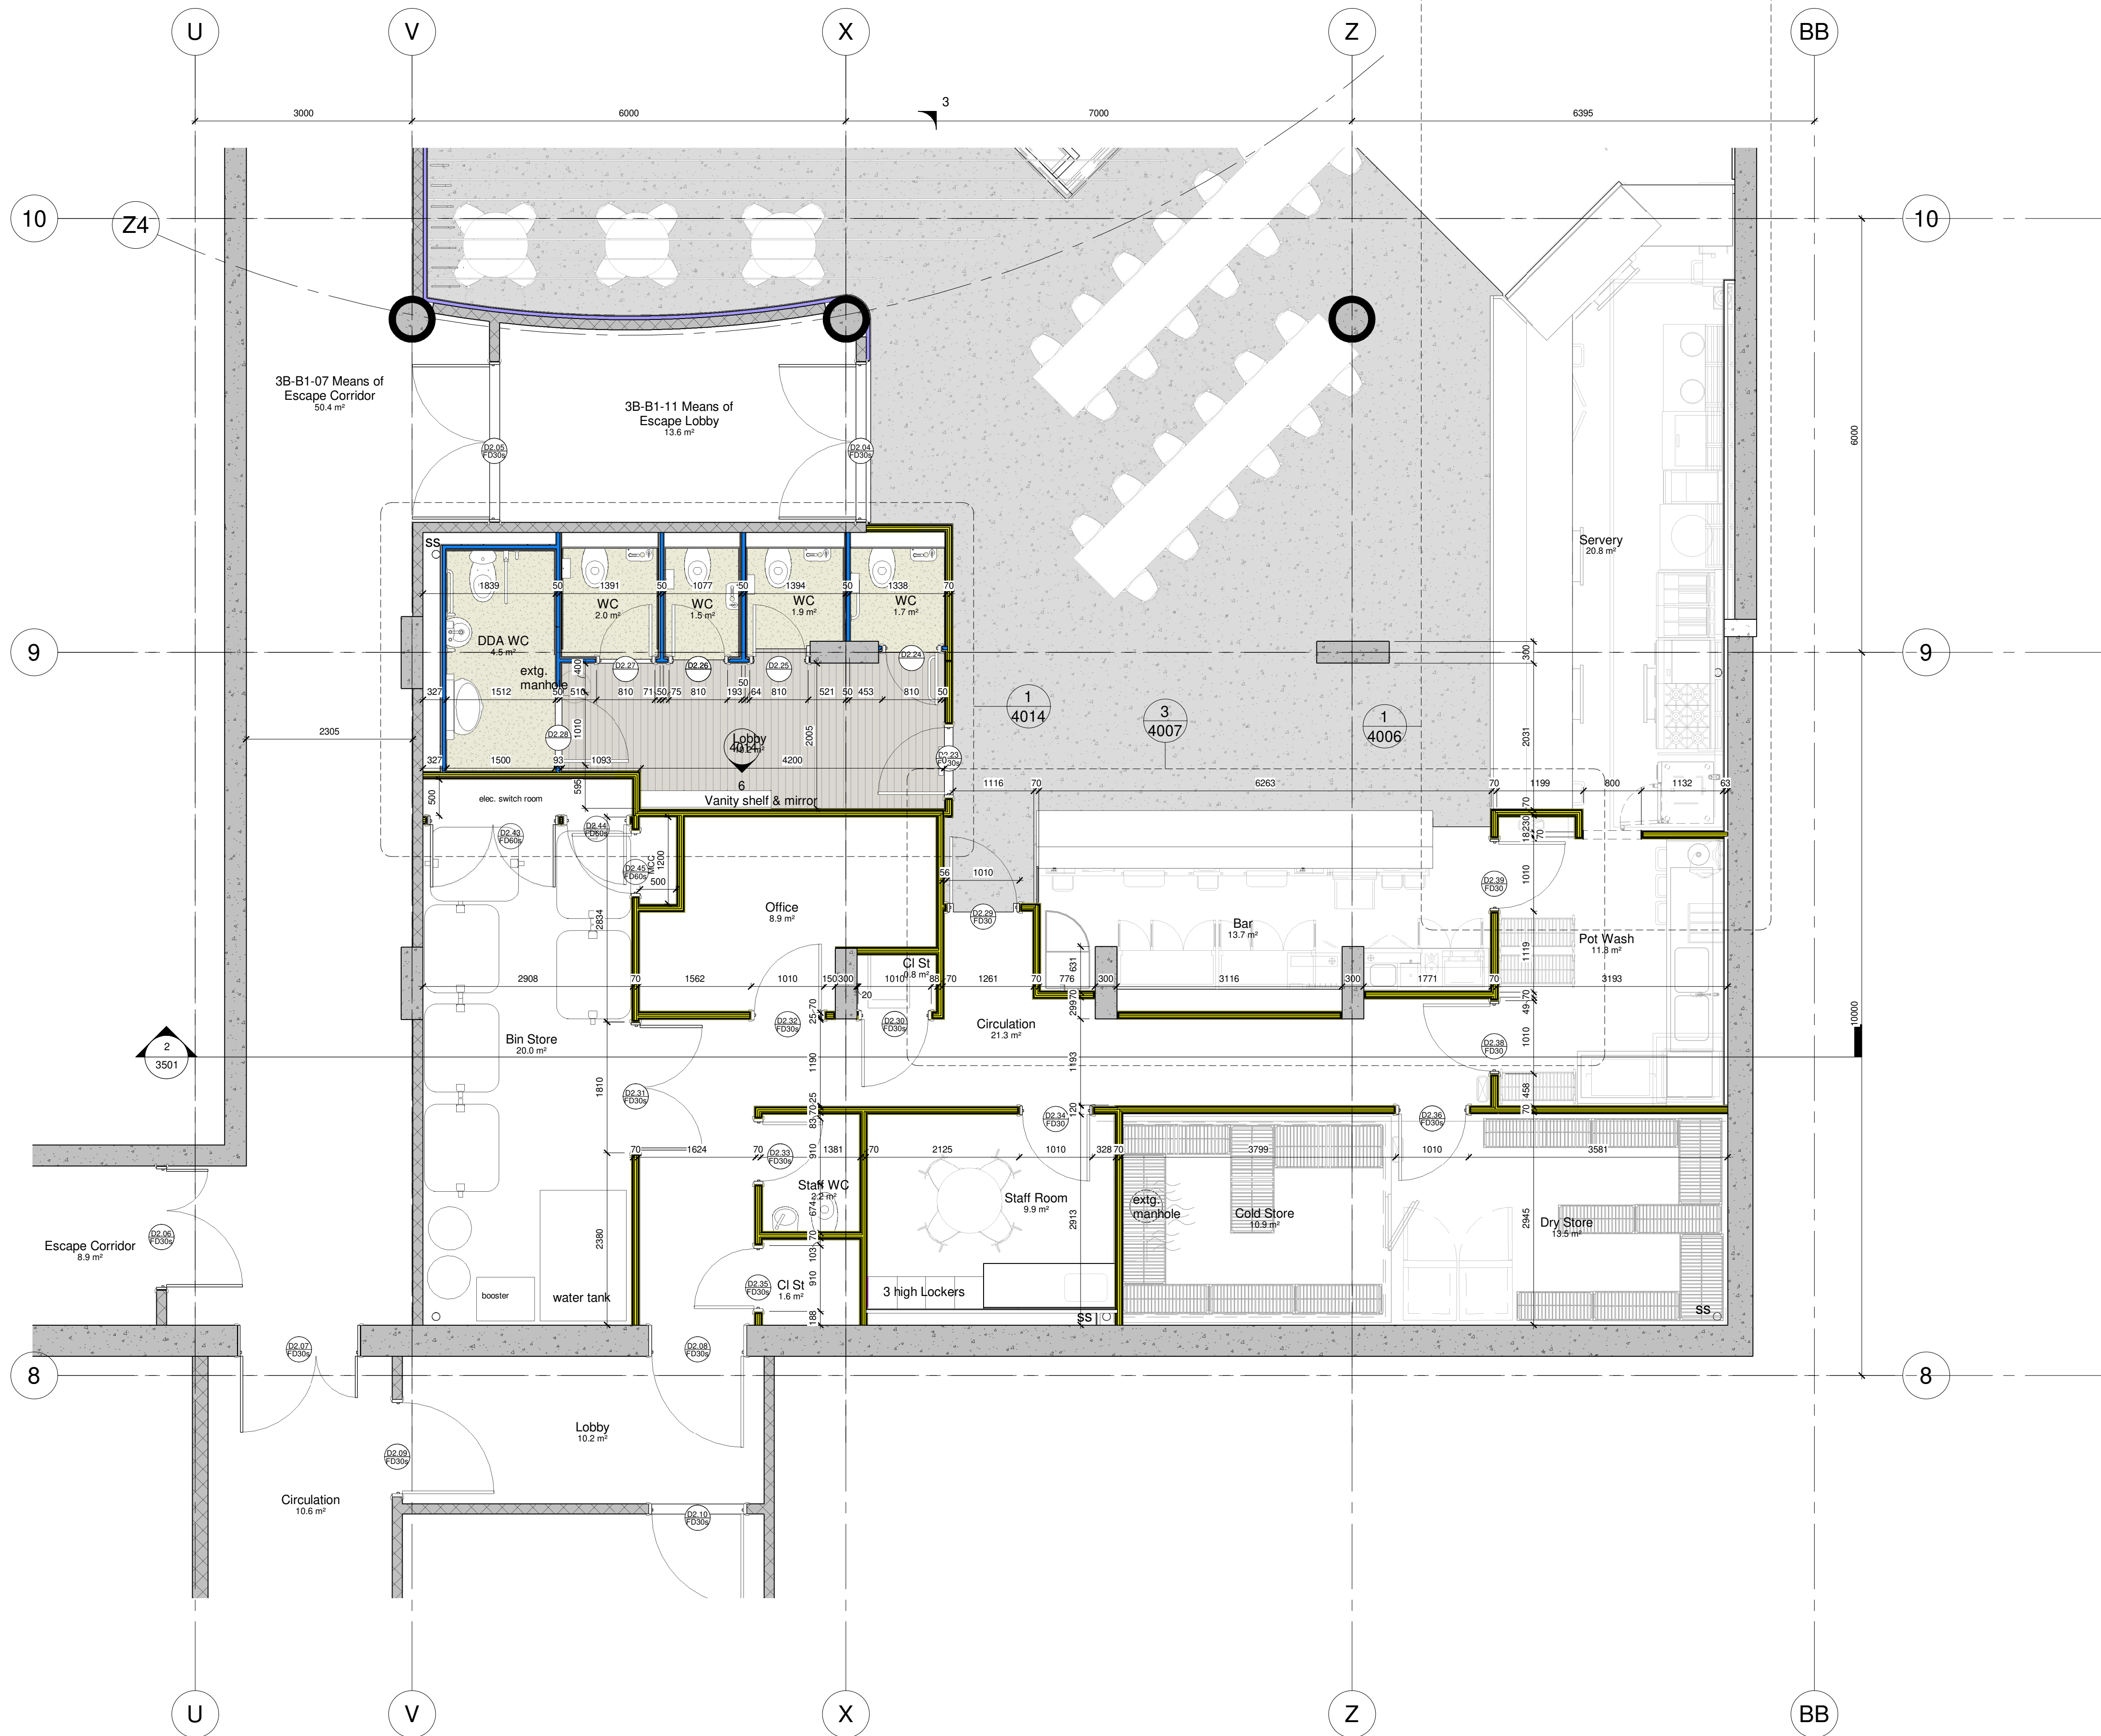

- | | |
|---|--|
|  | Existing Wall - rc conc. |
|  | Existing Wall - blockwork |
|  | 1no layer (1 side) 12.5mm wallboard & skim on 50mm metal studs on existing concrete wall dry lining |
|  | Feature metallic effect wall covering on plasterboard on MF wall lining system fixed back to lift shaft masonry |
|  | TYPE B - Ref NBS K10: 132 - 1no. layer each side 12.5mm wallboard & skim on 50mm metal studs with 18mm plywood pattress between studs. 50mm isover APR insulation. |
|  | TYPE C - Ref NBS K10:133 - 1no. layer each side 15mm fireline wallboard & skim on 70mm metal studs with 18mm plywood pattress and 25mm isover APR insulation between - 1hr FR & minimum <u>40dB Rating</u> |
|  | TYPE D - Ref NBS K10:134 - 2no. layers each side 12.5mm wallboard & skim on 70mm metal studs with 18mm plywood pattress and 25mm isover APR insulation between - 1hr FR & minimum <u>45dB Rating</u> |
|  | indicative cold store wall by kitchen fitout specialist |
|  | 12.5mm wallboard & skim on 40mm metal studs - generic boxing out |
|  | Feature timber screens - see detailed drawings |
|  | Balustrade Type 1 |
|  | Balustrade Type 2 |
|  | New steel column to Eng details fire protected to 60min with intumescent paint |
- NOTE:
For full fire rating see Fire Strategy Plan drawing 19083/2026
Ply pattress where required for fixing see detailed drawings

 Wall Legend
1 : 50

24.03.21	DH	Client changed to Medlock, Issued for Construction	AC
15.01.21	DH	Plasterboard types rationalized	SW
07.01.21	DH	Updates following removal of sub-station and Tender clarifications	SW
17.12.20	AC	Substation omitted, layout of WCs and Bin Store revised	DH
26.11.20	KB	Updated Tender Issue	DH
6.11.20	SW	Substation added. Office staff and back of house redesigned	DH
23.10.20	DH	Issued for Tender	SW
21.09.20	SW	general design development and issue to DT	AC

REV.	DATE	DRN.	CHKD.
------	------	------	-------

Unit 3b, The Pavilion

CLIENT
MEDLOCK

DRAWING

Proposed Basement Level -
Food Hall

SCALE 1 : 50	SHEET SIZE @ A1	DRAWN AW	CHECKED AC	DATE May '20
-----------------	--------------------	-------------	---------------	-----------------

BOWKER SADLER ARCHITECTURE
A: Hatherlow House, Hatherlow, Romiley, Stockport SK6 3DY
T: 0161 406 7333
E: office@bowker-sadler.co.uk
W: www.bowker-sadler.co.uk

JOB No 19083	DRAWING No 2013	REVISION H
STATUS CONSTRUCTION		