


PROPOSED BLOCK PLAN

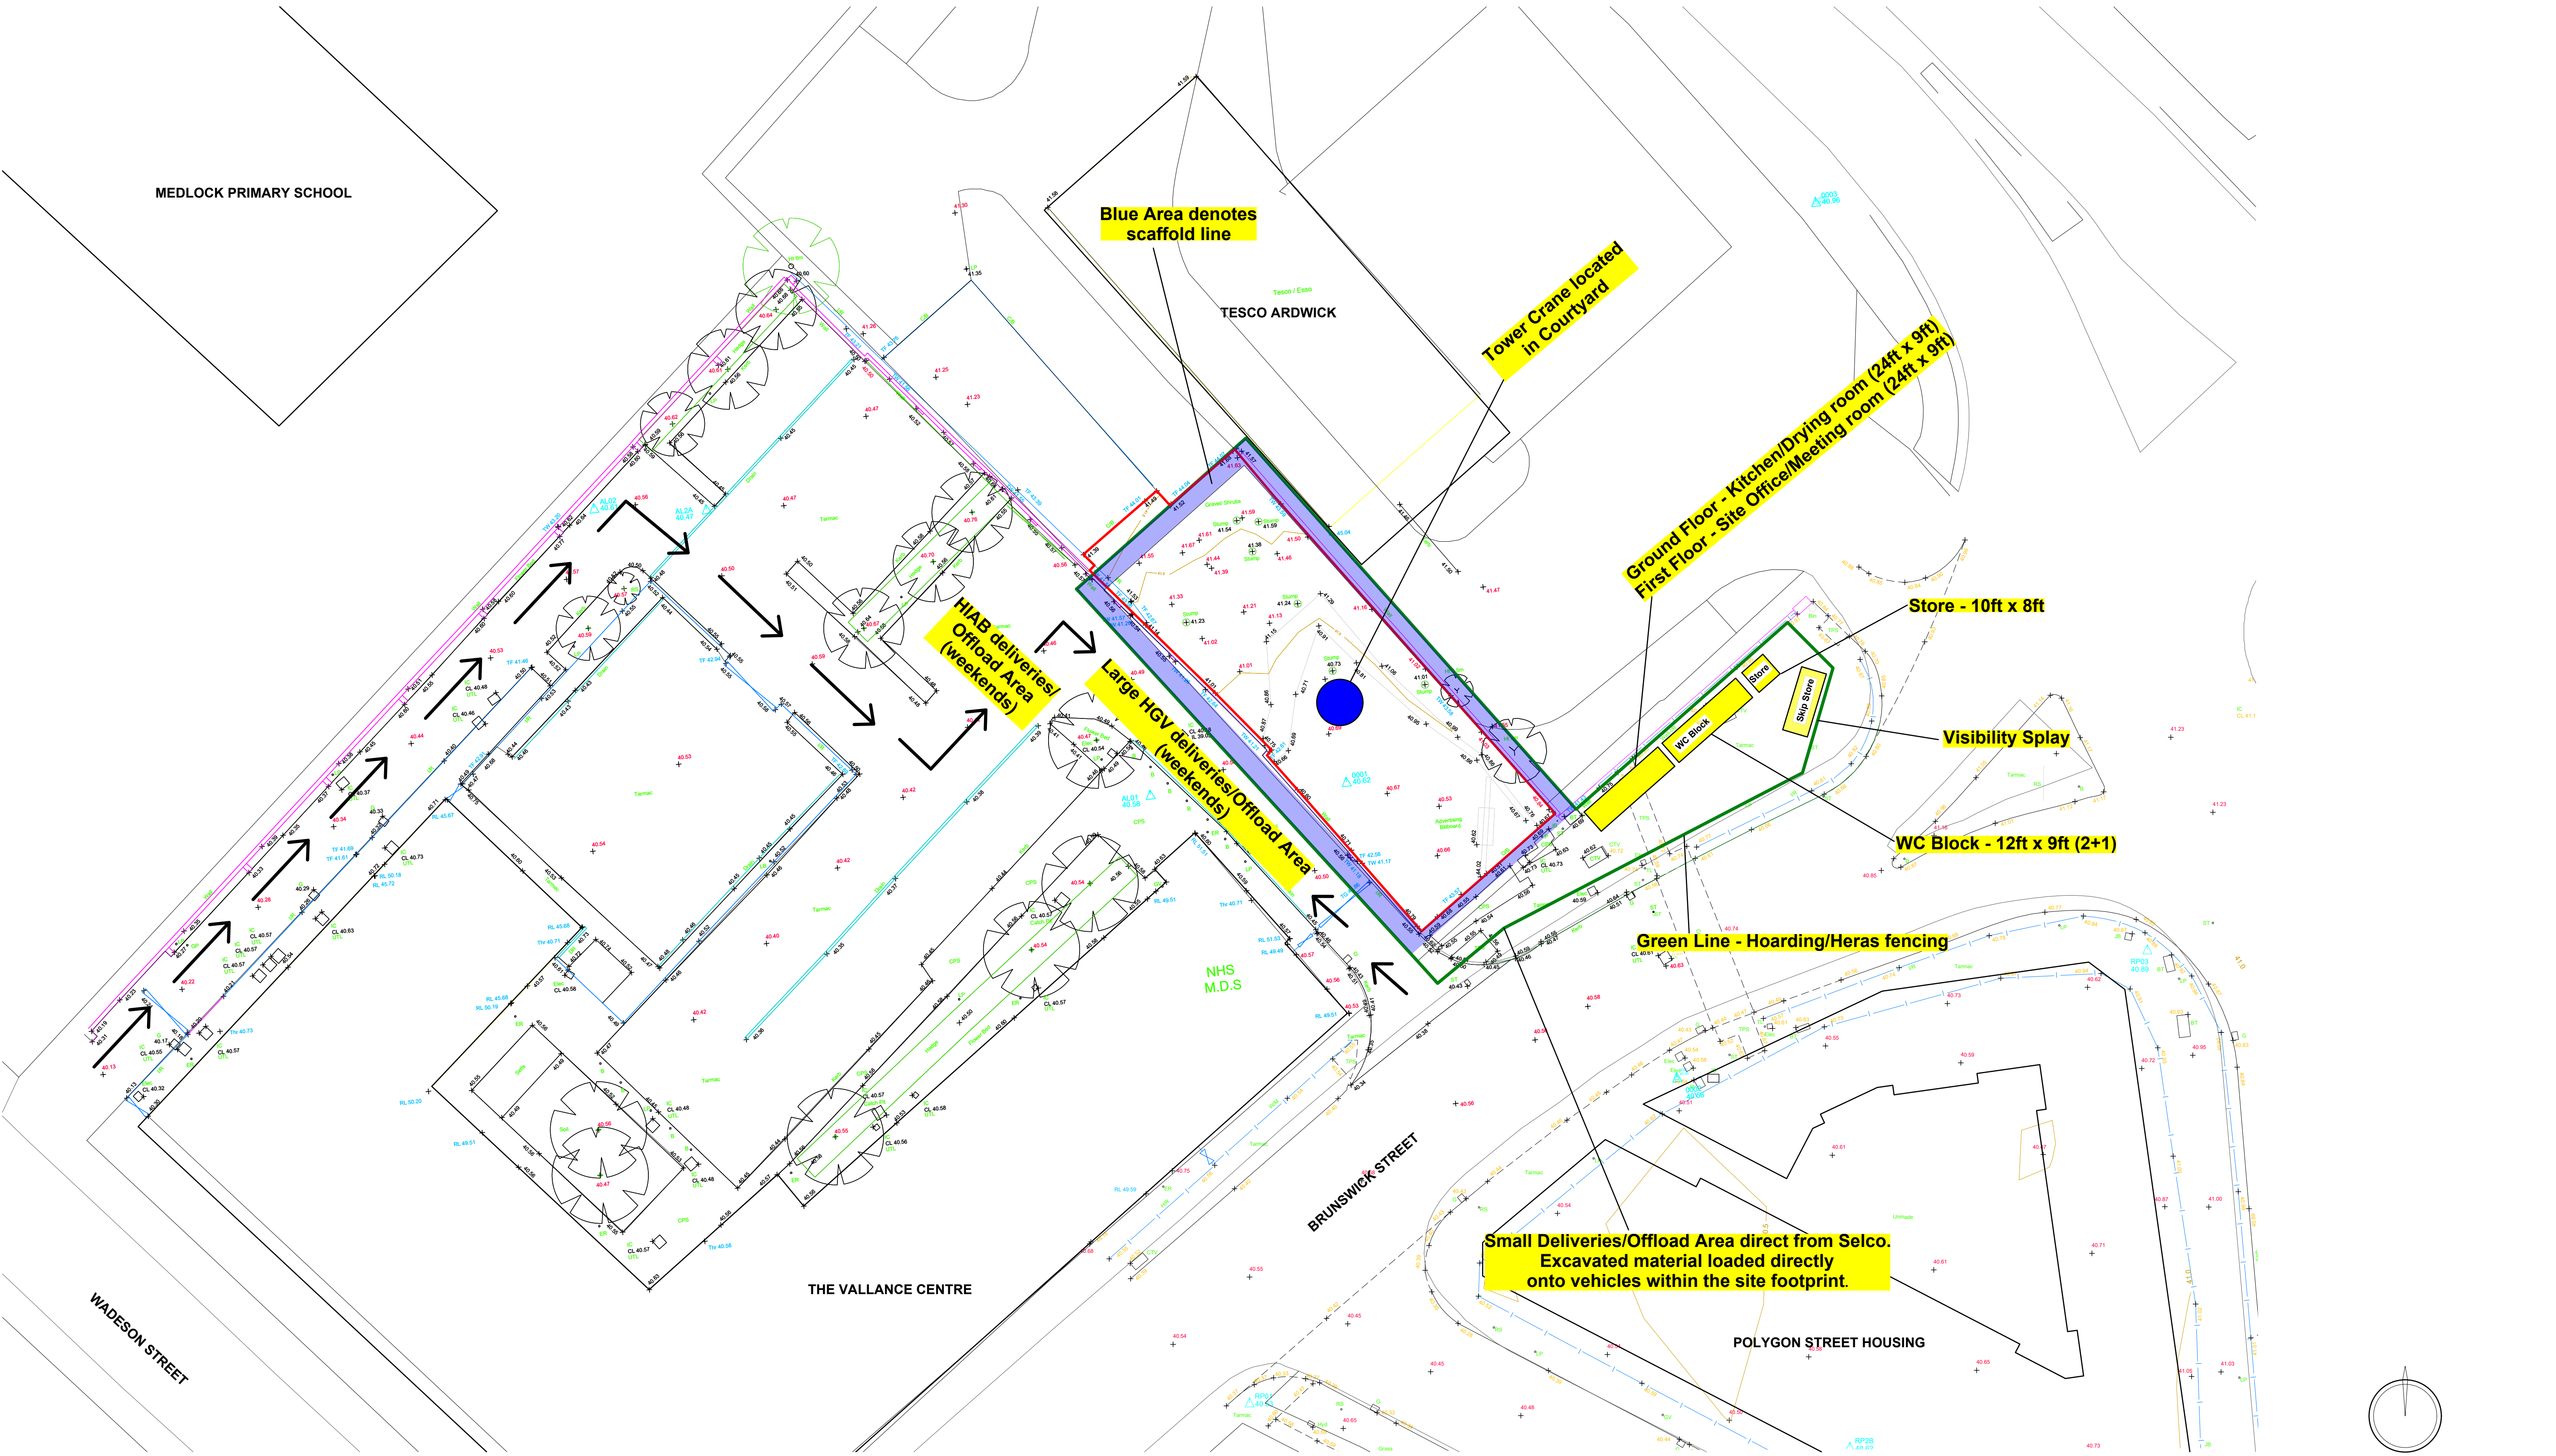

051015202530			IMPORTANT NOTES:				
SITE BOUNDARY			HOARDING FOR COMPOUND (SET BACK 2M (MIN) FROM THE KERB EDGE)				
PROPOSED BUILDING FOOTPRINT			SCAFFOLD (1200mm WIDE)				
						CLIENT: Brunswick Street Ltd.	
						PROJECT: Brunswick Gateway House	
						ADDRESS: Brunswick Street, Manchester	
						DRAWING TITLE: SITE LOGISTICS PLAN	
						SCALE: 1:200@A1	
						DATE: July 2020	
						DRAWING NO: A239_T_030_A	