


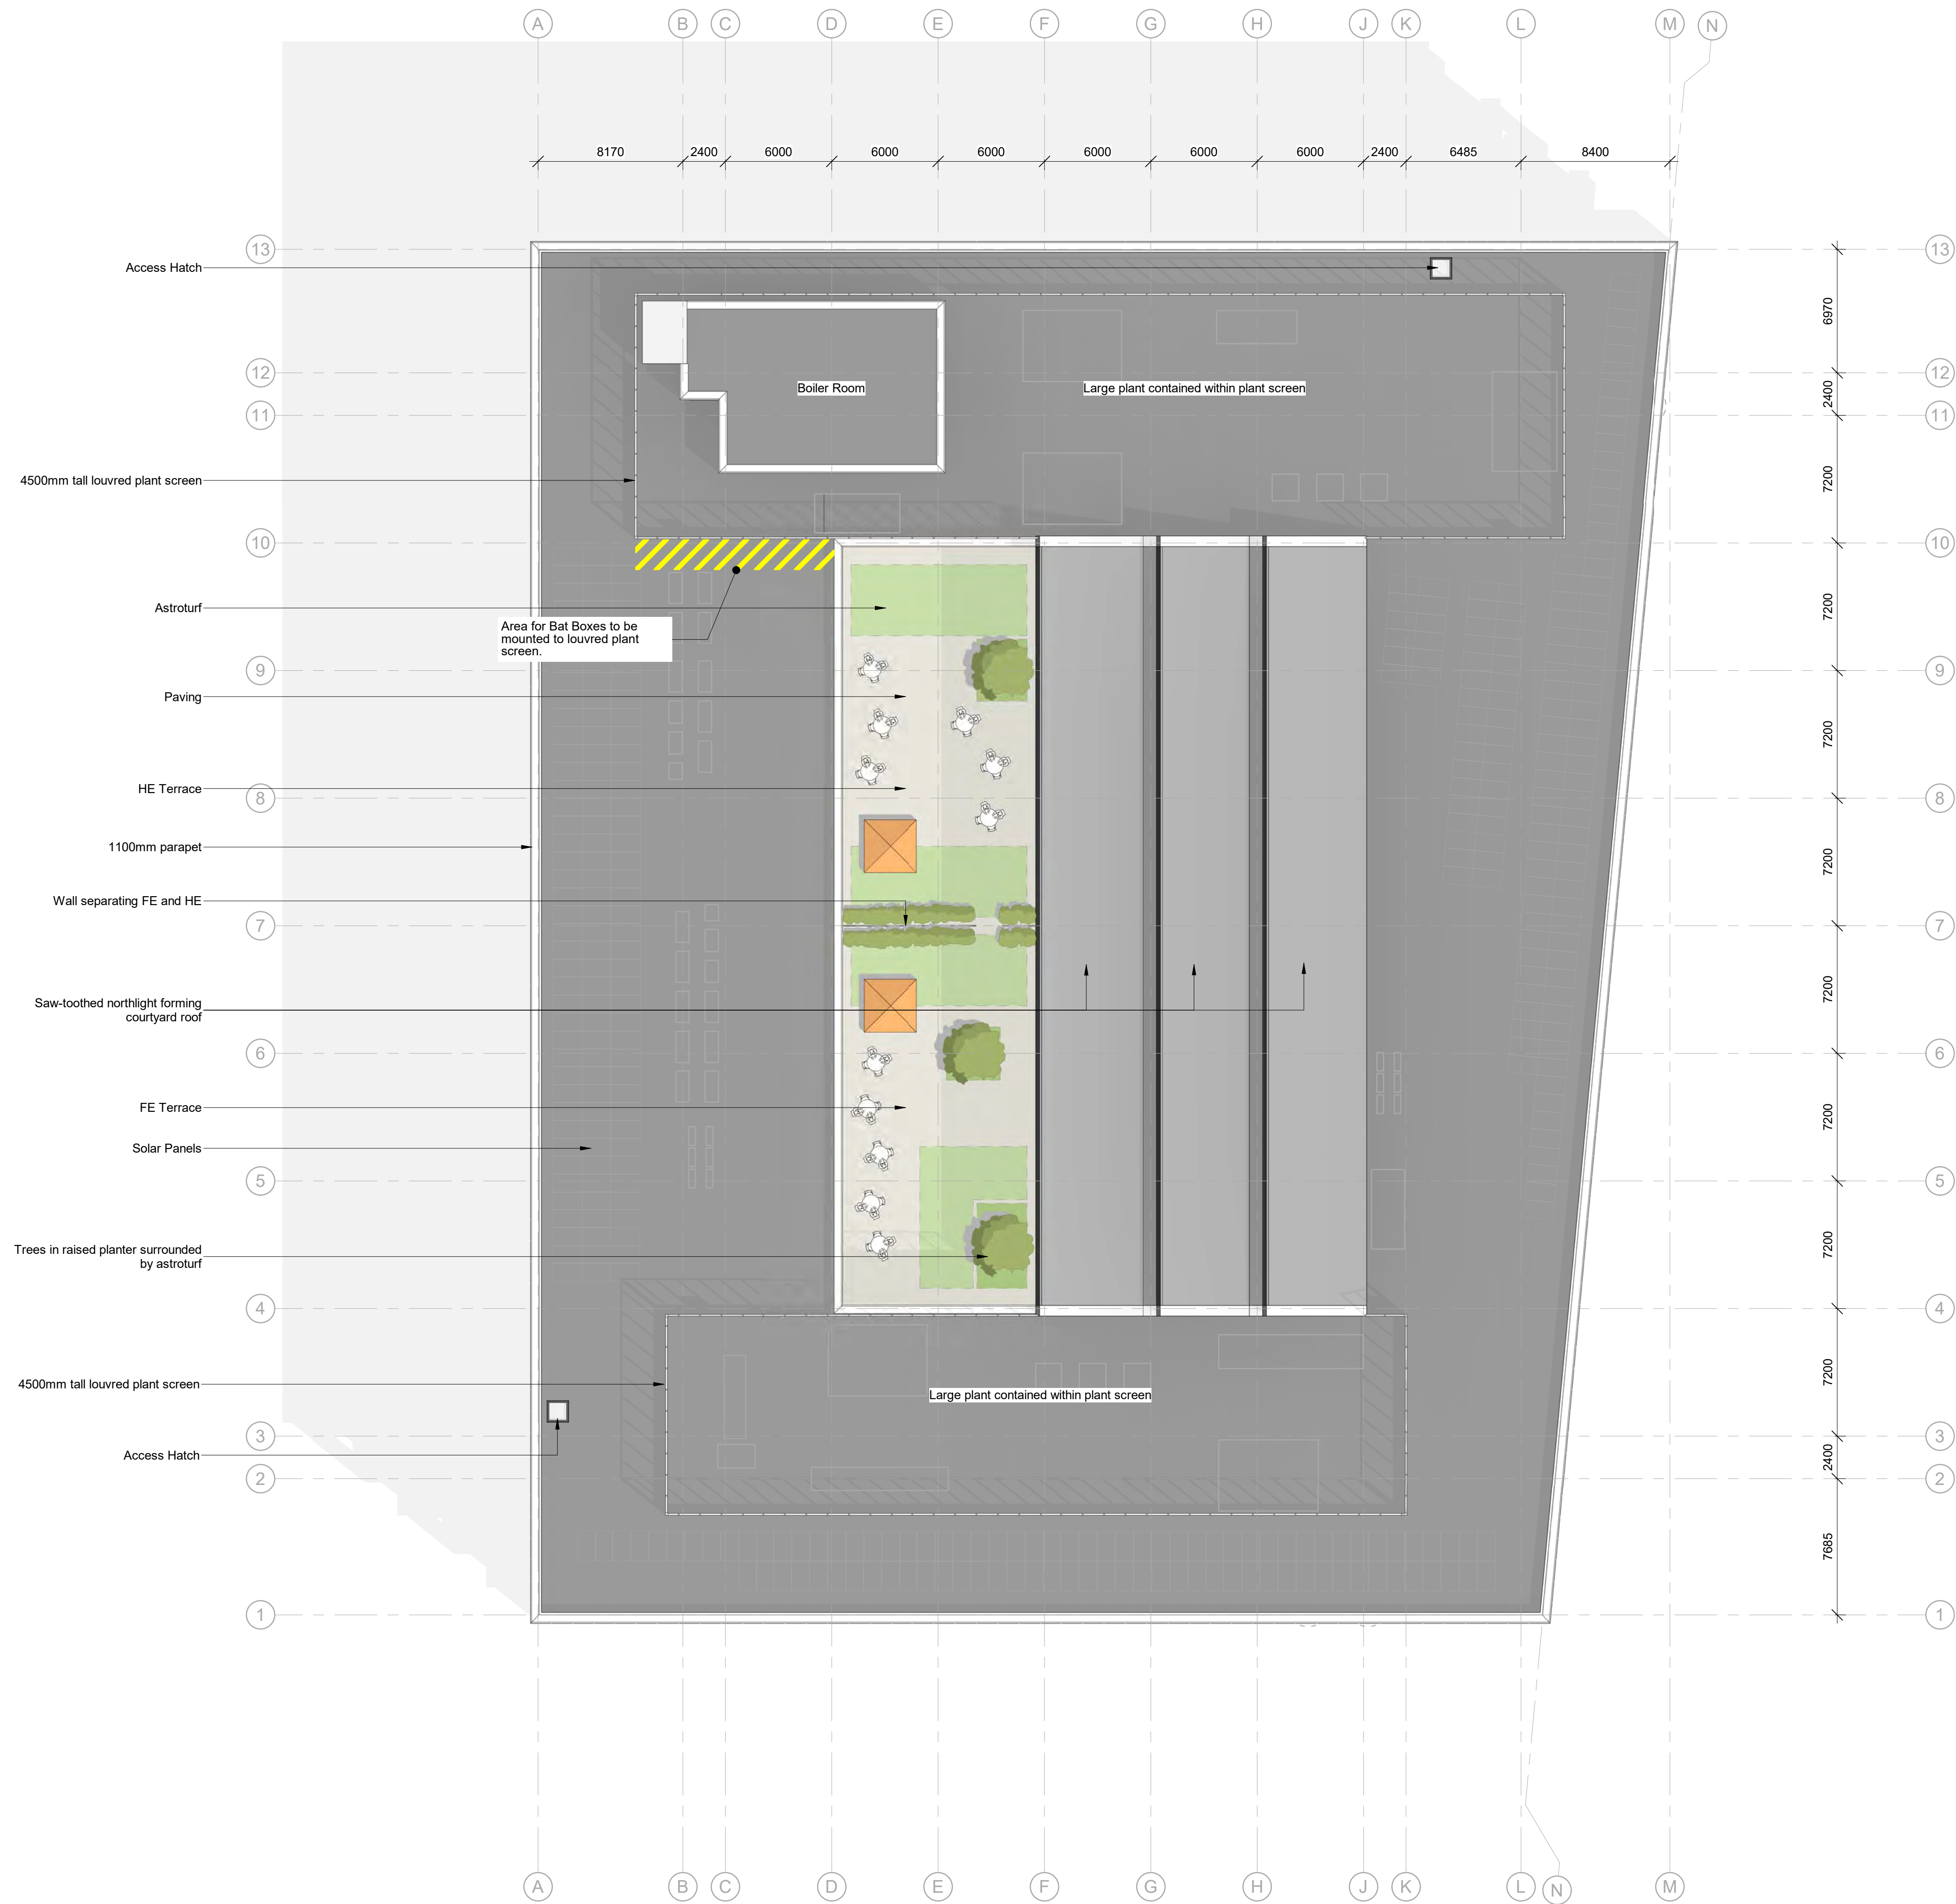

Notes

Key

--- Application Boundary

--- Ownership Boundary

Secure Area

Designated Area For Bird Boxes.

Designated Area For Sparrow Terrace Boxes.

Designated Area For Bat Box.

Bat Boxes
Quantity:
1x required.

Fixing type: Building mounted.
Fixed at a height of 3-4m from floor level.

A clear path to entrance of the box is essential.

Typical Bird Box
Quantity:
1 x 26mm hole nest box.
1 x 32mm hole nest box.

Fixing type: Post mounted.
Fixed at a height of 2-4m from floor level.

A clear path to entrance of the box is essential.

Sparrow Terrace Box
Quantity:
1 x required

Fixing type: Building mounted.
Fixed at eaves height 2-4m from floor level.

A clear path to entrance of the box is essential.

P01 Discharge of condition 13. SB GQ 17.08.21

rev	description	drawn	checked	date
-----	-------------	-------	---------	------

B

BOND BRYAN

The Church Studio Springvale Road Sheffield S10 1LP

t 0114 266 2040

e TMC-City@bondbryan.co.uk

w www.bondbryan.co.uk

simpsonhaugh

Riverside 4 Commercial Street Manchester M15 4RQ

t 0161 835 2345

e mail@simpsonhaugh.com

w www.simpsonhaugh.com

City Centre Project

City Centre Site

-

The Manchester College

BAT BOX LOCATIONS						
project	originator	volume	level	type	role	number
CC	BBA	ZZ	ZZ	DR	A	2102
Originator project ref			Purpose of Issue:			
18-042			PLANNING			
scale(s)			status : S2			
1:200			SUITABLE FOR INFORMATION			
original paper size			revision : P01			
A1			PRELIMINARY			