


Job No. PA1484	Drawing No. TCE-XX-XX-DR-M-37001	Rev C1
--------------------------	--	------------------

COPYRIGHT:
The copyright of this drawing is vested in TACE. It shall not be used or reproduced without permission for any purpose.

Do NOT scale from this drawing, work only to figured dimensions.
All dimensions in millimetres unless otherwise stated.

This drawing has been created electronically, do not modify by hand.

Smoke Control Panels in main entrance lobby (refer to electrical drawings for mains power to panel. All other wiring by smoke control specialist sub contractor).

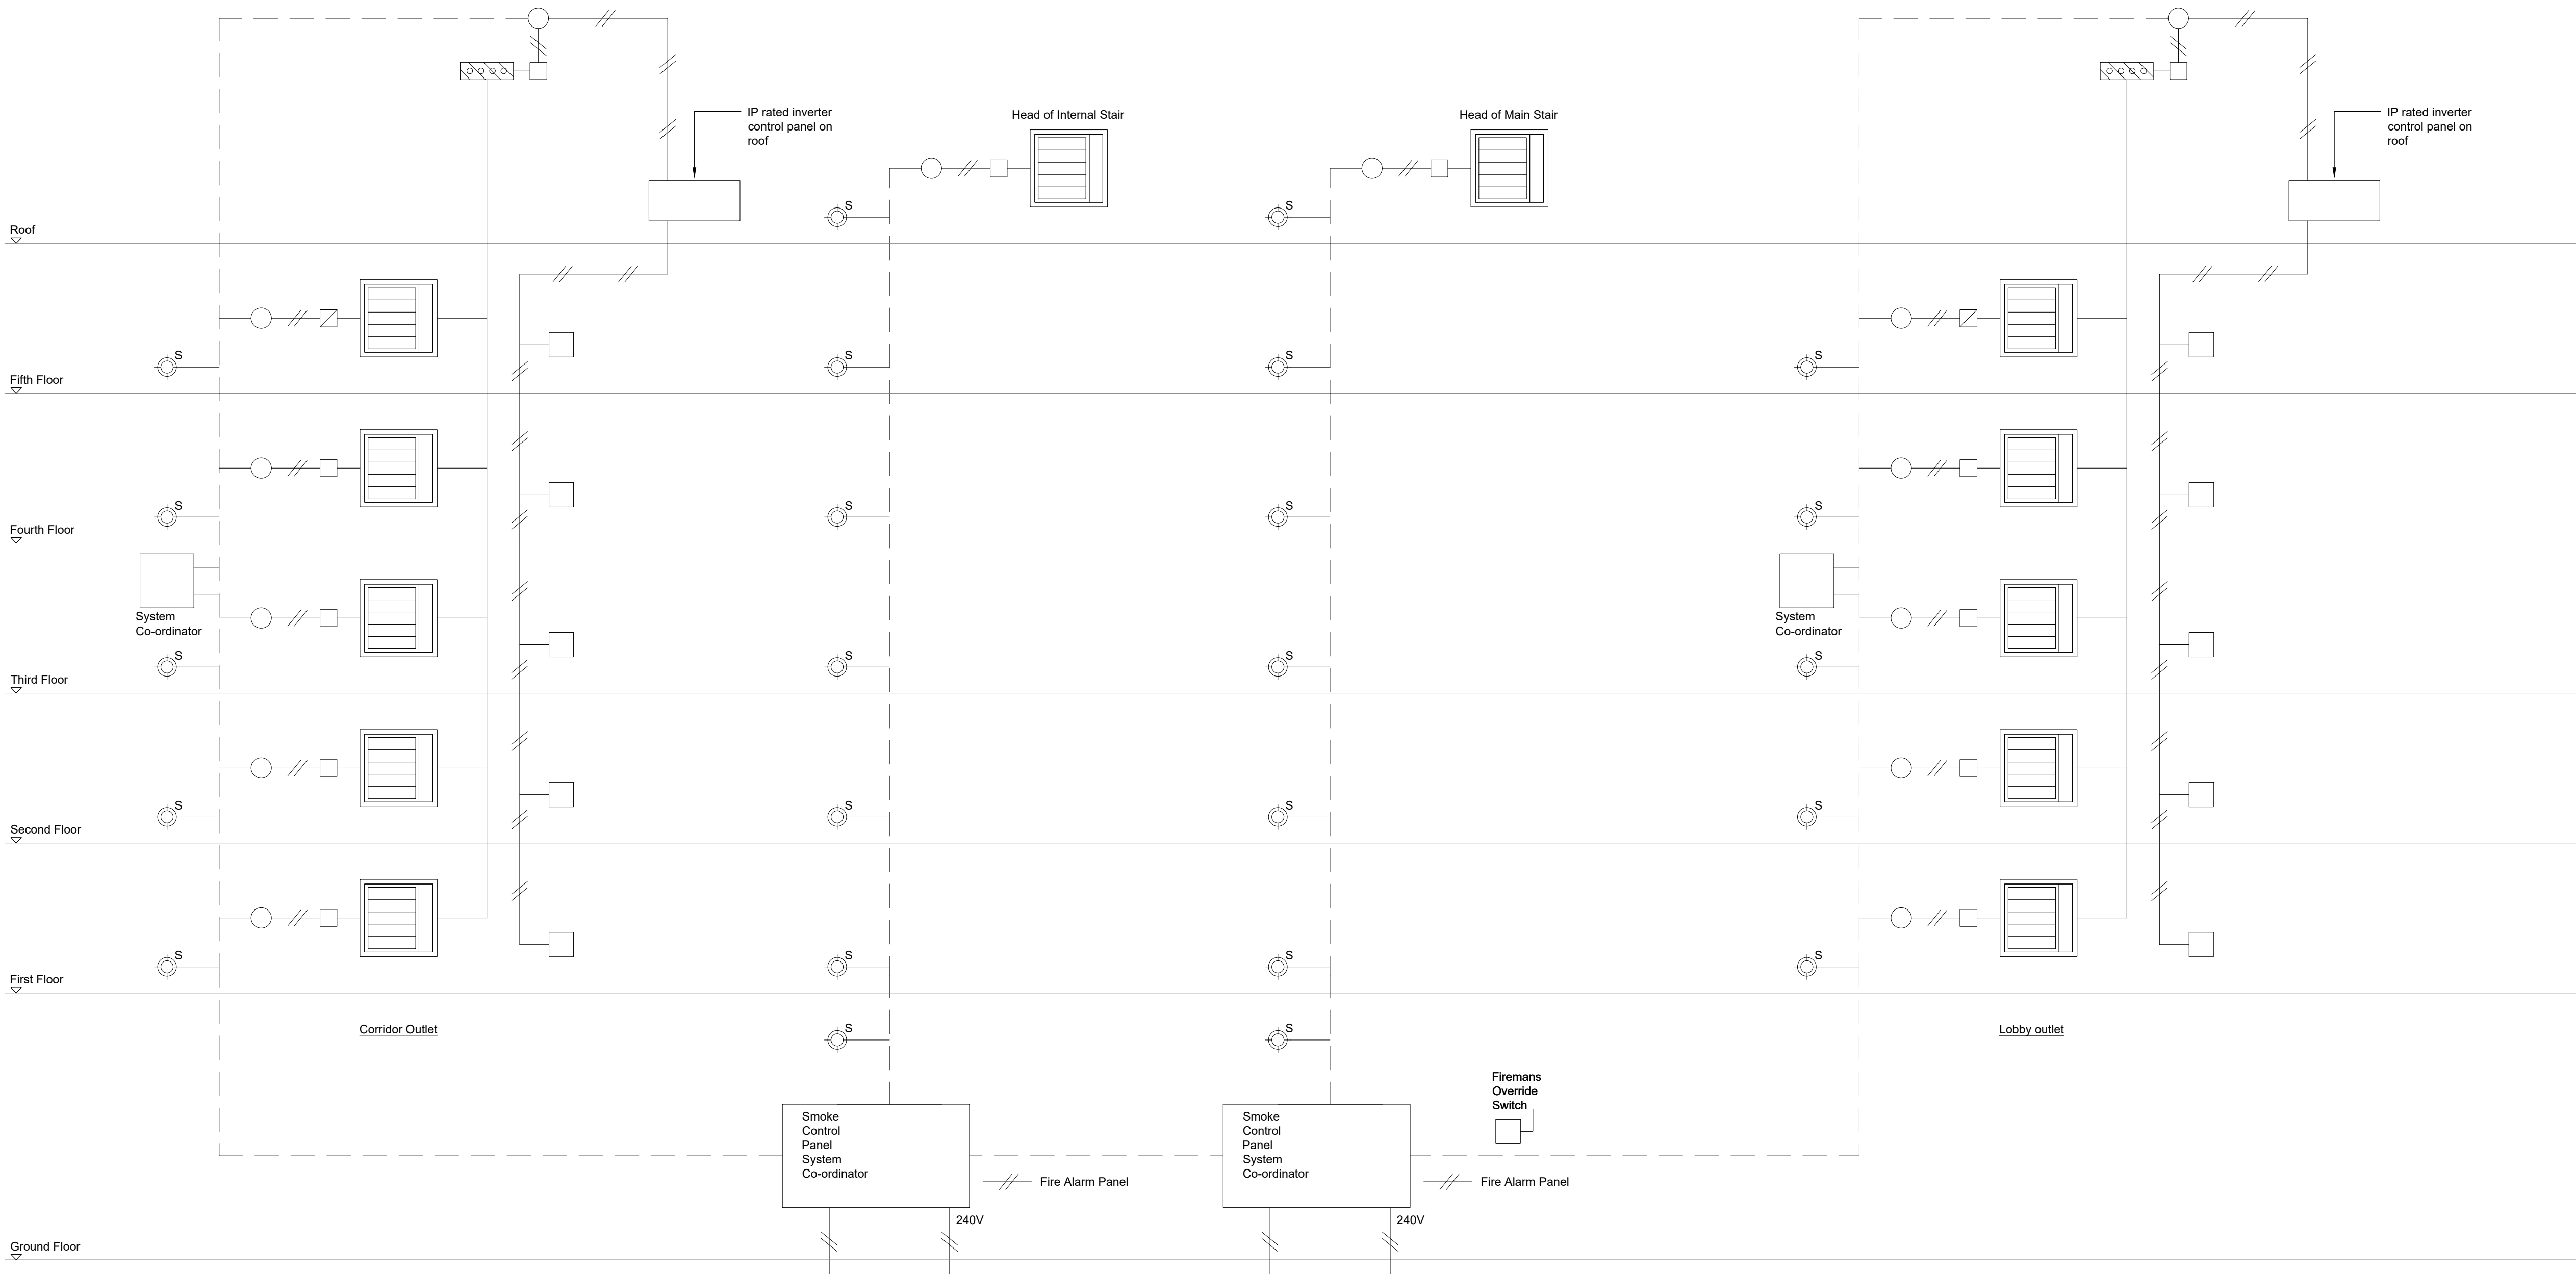

C1	NG	19.03.21	Contract Issue.
P1	NG	26.02.21	Preliminary Issue.
Rev	By	Date	Description



TACE
THE ASSOCIATES CONSULTING ENGINEERS
Portland House
Stanley Green Business Park
Oak Green
Chesham
Cheshire
SK8 6DL
T: 01283 486 0429
E: info@tace.co.uk
W: www.tace.co.uk

Client
FRP Advisory
Project
Victoria Mill
Drawing Title
Smoke Ventilation Schematic

Drawn	EI	Date	24.02.21	Cad File	PA1484-TCE-XX-XX-DR-M-37001 Rev C1.dwg
Checked	NG	Date	26.02.21	External Ref.	-
Approved	NG	Date	26.02.21	Scale	NTS at A1
Job No.	PA1484	Drawing No.	TCE-XX-XX-DR-M-37001	Rev	C1