


DO NOT SCALE

COPYRIGHT
THIS DRAWING IS CONFIDENTIAL
AND IS THE COPYRIGHT
OF ARCTIC CIRCLE LTD.
AND MUST NOT BE REPRODUCED
WITHOUT PERMISSION

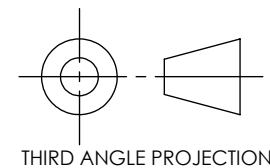

THIRD ANGLE PROJECTION

SCALE:
1:40

LIFTING POINT

TOP VIEW

LIFTING POINT

DOOR OPENING

1200.00

LEFT VIEW

REMOTE
CONNECTIONS

MAINS INCOMING PANEL
800 x 600 x 300

600.00

1659.00

FRONT VIEW

1100.00

1200.00

0
200.00

1900.00

3600.00

5300.00
5500.00

RIGHT VIEW

4.1/8"
CHP SUCTION

DN80 HOT
WATER FLOW

4.1/8"
SUCTION

2.1/8"
LIQUID

2680.00

Ø 40.00

1450.00

DN80 HOT
WATER RETURN

ESTIMATED WEIGHT: 5880 KG
ALL DIMENSIONS IN mm



ARCTIC CIRCLE LTD.
COLDNOSE COURT, COLDNOSE ROAD
ROTHERWAS IND. ESTATE,
HEREFORD. HR2 6JL
TELEPHONE: 01432 273333
FAX: 01432 264616

Material: N/A:	CRN NO.	REVISION	DATE AMENDED	NAME
Finish: N/A				
Tolerance: LINEAR TOL 0-1000+/-0.5mm,1000-2000+/-1mm,2000-4000mm +/-2mm,OVER 4000mm+/-3mm,ANGULAR TOL +/-1°.				


CRN NO.	REVISION	DATE AMENDED	NAME

SHEET 1 OF 2	
DRAWN BY:	J.B
APPROVED BY:	J.O
DATE OF ISSUE:	23/07/2021

TITLE: SYSTEM 80 200 HOUSED (CHP) INSTALLATION DRAWING	Current Rev. A
DRG NO: -	


DO NOT SCALE

COPYRIGHT
THIS DRAWING IS CONFIDENTIAL
AND IS THE COPYRIGHT
OF ARCTIC CIRCLE LTD.
AND MUST NOT BE REPRODUCED
WITHOUT PERMISSION

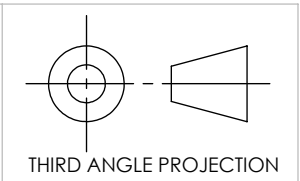


THIRD ANGLE PROJECTION

FRONT VIEW

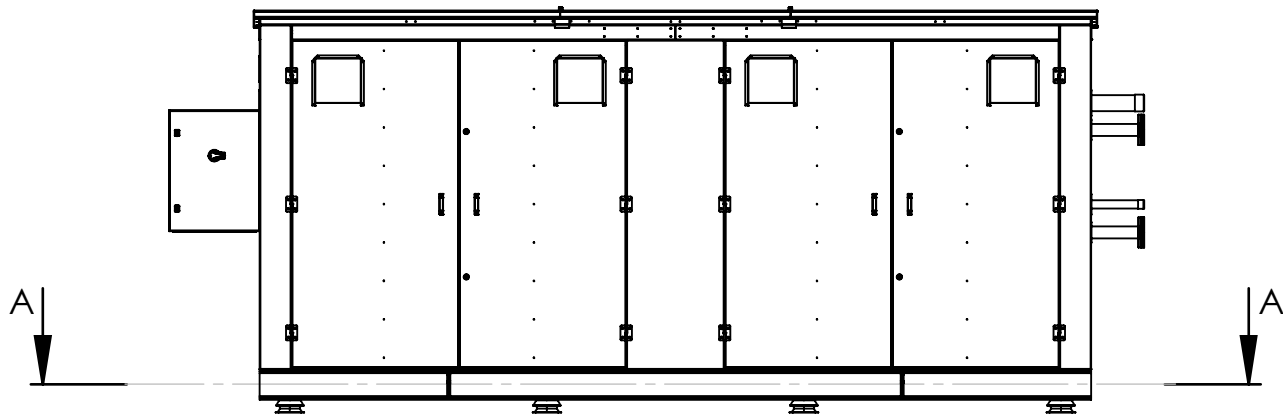

AV MOUNT POSITIONING DETAIL

SECTION A-A
SCALE 1 : 20

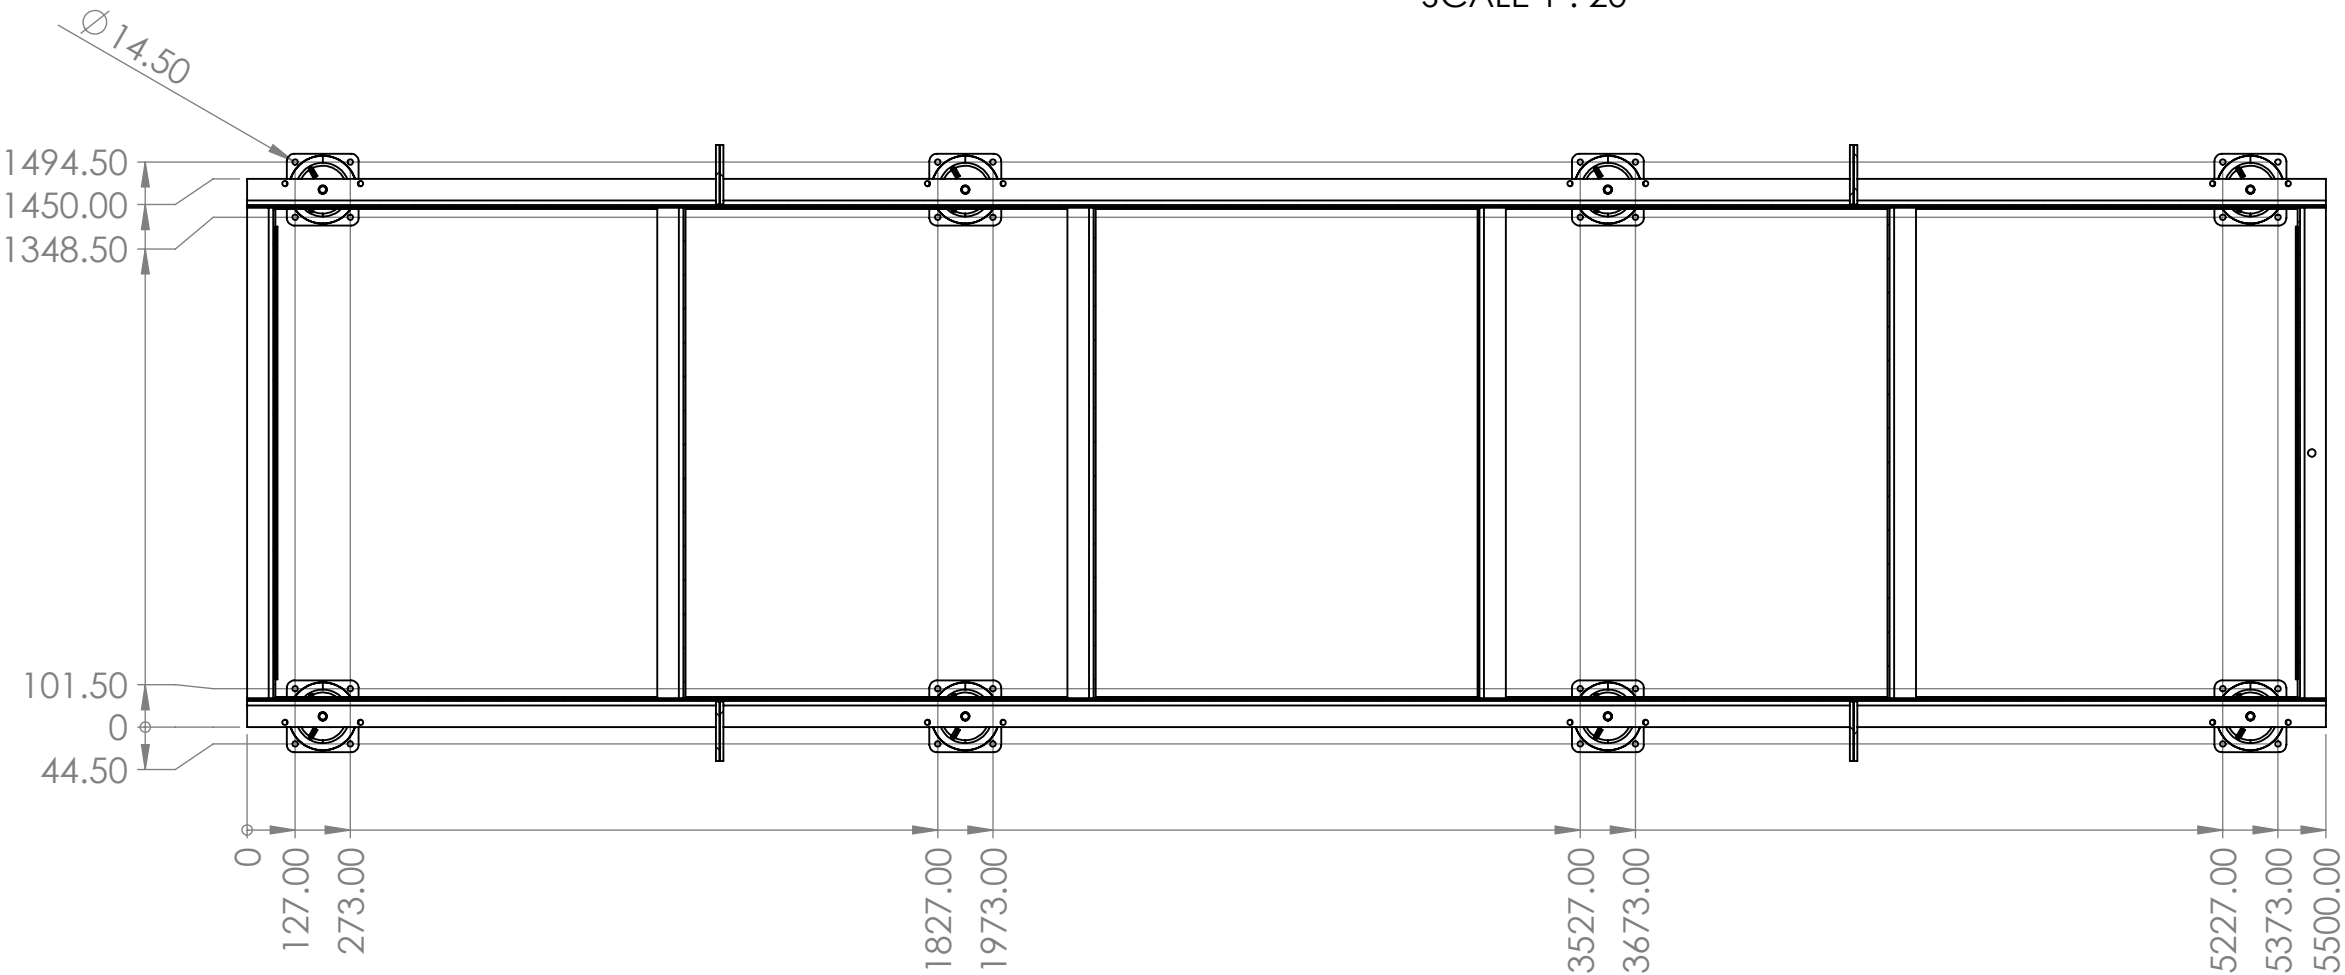

ESTIMATED WEIGHT: 5880 KG
ALL DIMENSIONS IN mm

 ARCTIC CIRCLE LTD. COLDNOSE COURT, COLDNOSE ROAD ROTHERWAS IND. ESTATE, HEREFORD. HR2 6JL TELEPHONE: 01432 273333 FAX: 01432 264616	Material: N/A:	CRN NO.	REVISION	DATE AMENDED	NAME	SHEET 2 OF 2		TITLE:	SYSTEM 80 200 HOUSED (CHP) INSTALLATION DRAWING	Current Rev. A
	Finish: N/A					DRAWN BY:	J.B	DRG NO:		
	Tolerance: LINEAR TOL 0-1000+/-0.5mm,1000-2000+/-1mm,2000-4000mm +/-2mm,OVER 4000mm+/-3mm,ANGULAR TOL +/-1°.					APPROVED BY:	J.O	-		
						DATE OF ISSUE:	23/07/2021			