


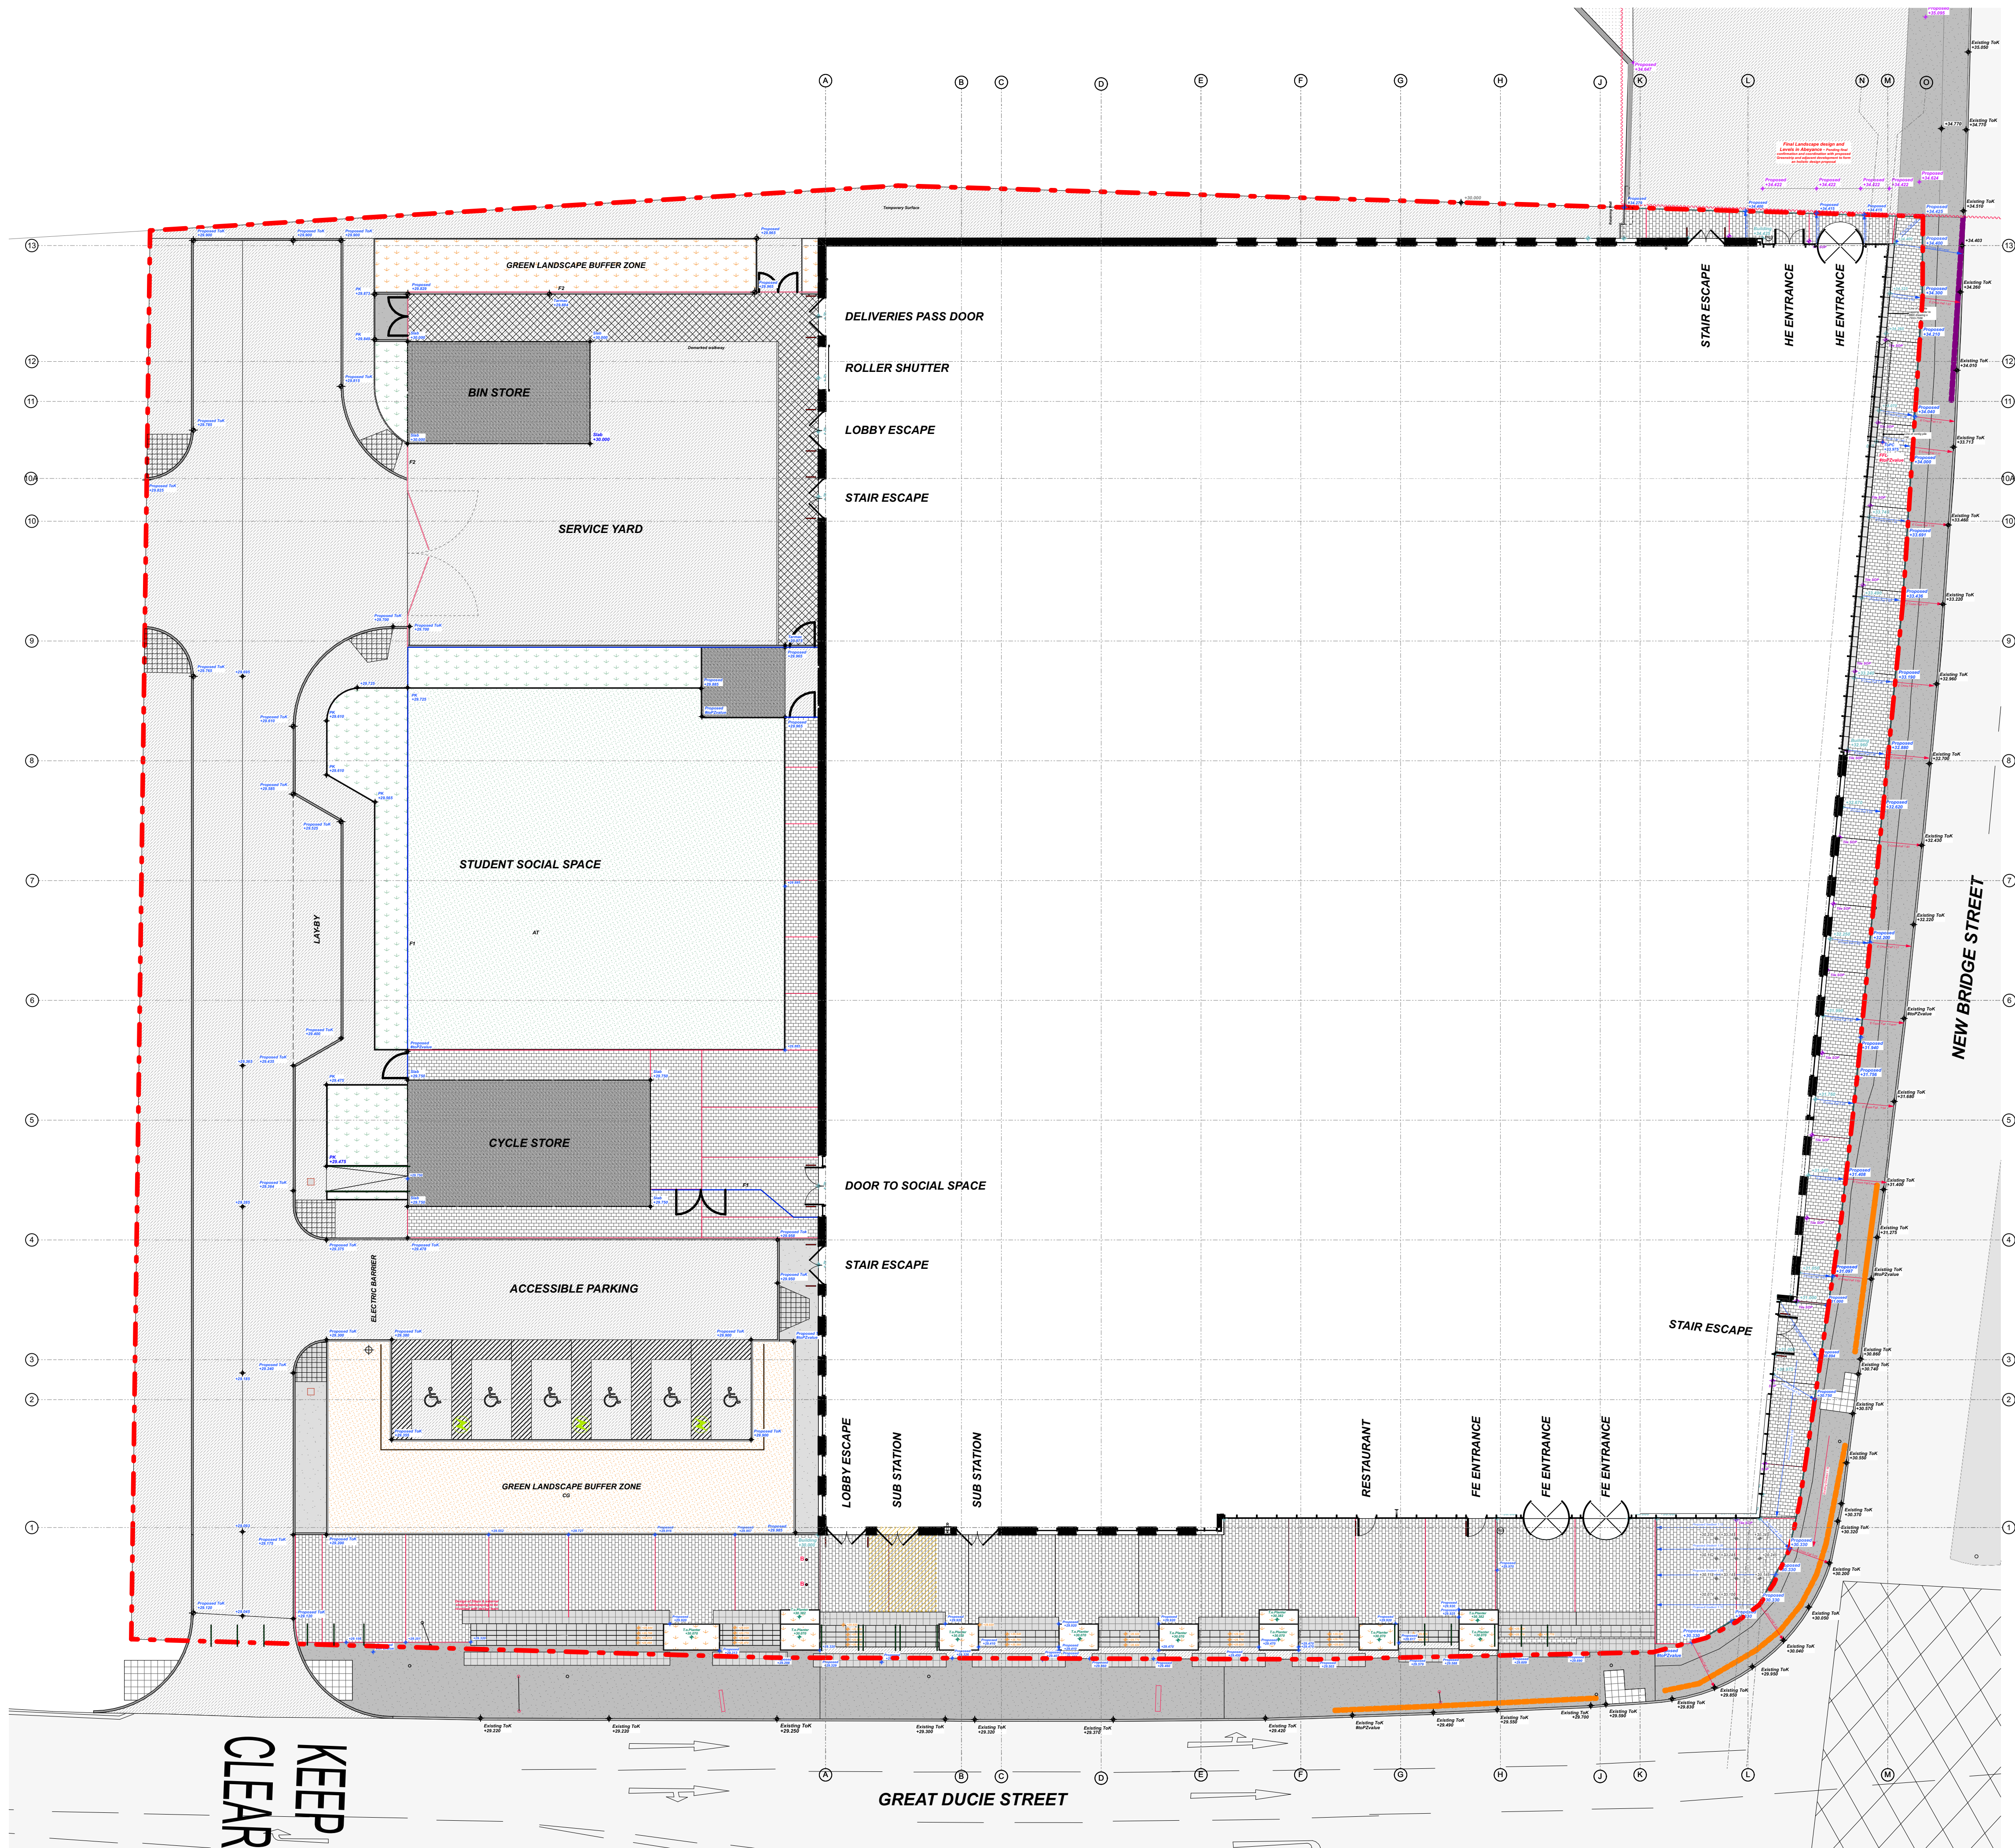

Notes

C07	Amended in line with WDC railing comments 07.06.21	GQ	JW	07.06.21
C06	Amended in line with WDC railing comments 04.06.21	GQ	JW	04.06.21
C05	Amended in line with WDC comments 03.06.21	GQ	JW	03.06.21
C04	Amended inline with revised Great Ducie Street planters. Movement joints added to paving.	GQ	JW	02.06.21
C03	Amended to WDC comments 01.04.21	GQ	JW	01.04.21
C02	Level amended to suit WDC topo survey 16.03.21	GQ	JW	30.03.21
C01	Existing and proposed cross falls indicated to New Bridge Street.	BS	GQ	10.02.21
P02	Existing and proposed cross falls indicated to New Bridge Street.	BS	GQ	10.02.21
P01	First issue - this drawing supersedes CC-SHP-ZZ-XX-DR-A-1011	RW	JW	08.11.20

rev	description	drawn	checked	date
-----	-------------	-------	---------	------

B

BOND BRYAN

The Church Studio Springvale Road Sheffield S10 1LP

t 0114 266 2040

e TMC-City@bondbryan.co.uk

w www.bondbryan.co.uk

simpsonhaugh

Riverside 4 Commercial Street Manchester M15 4RQ

t 0161 835 2345

e mail@simpsonhaugh.com

w www.simpsonhaugh.com

City Centre Project

City Centre Site

The Manchester College

The Manchester College, an academy

PROPOSED SITE LEVELS PLAN

project	originator	volume	level	type	role	number
CC	BBA	ZZ	XX	DR	A	1604

Originator project ref

18-042

scale(s)

1:200

original paper size

Purpose of Issue:

DESIGN

status :

A5

APPROVED & ACCEPTED

revision :

C07

CONTRACTURAL