


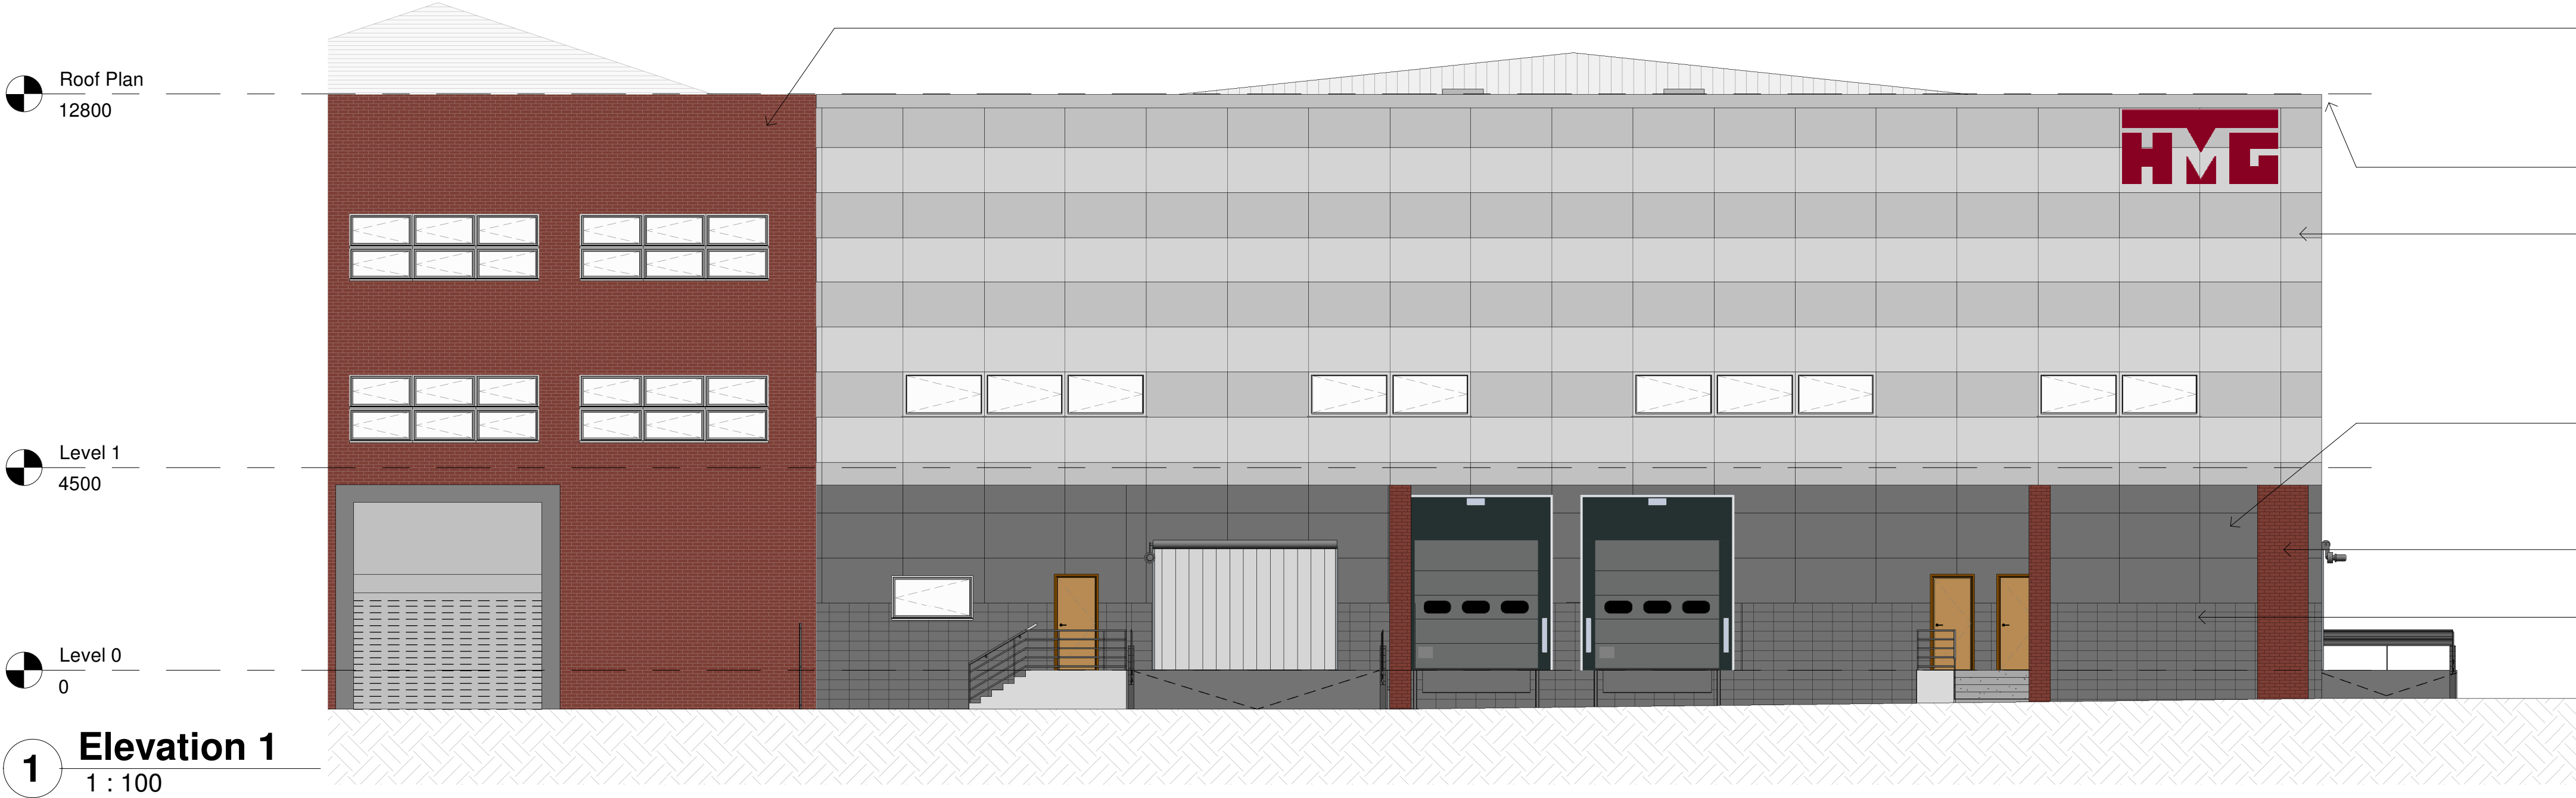

Brickwork to existing building to be cleaned and joints re-pointed. Windows to be replaced with ppc finished aluminium frames and double glazed window units.


Parapet Heights to match existing Building Height.

Kingspan Quad Core Wall Panel
Micro Rib Profile
Grey Colour to match the existing warehouse cladding colour on north, west and south side



Kingspan Quad Core Wall Panel
Micro Rib Profile - Colour Dark Grey.

Columns Cladded in Brick to match existing brick wall.

Lignacite Concrete Blocks
Fibo 850/950
Dark Grey

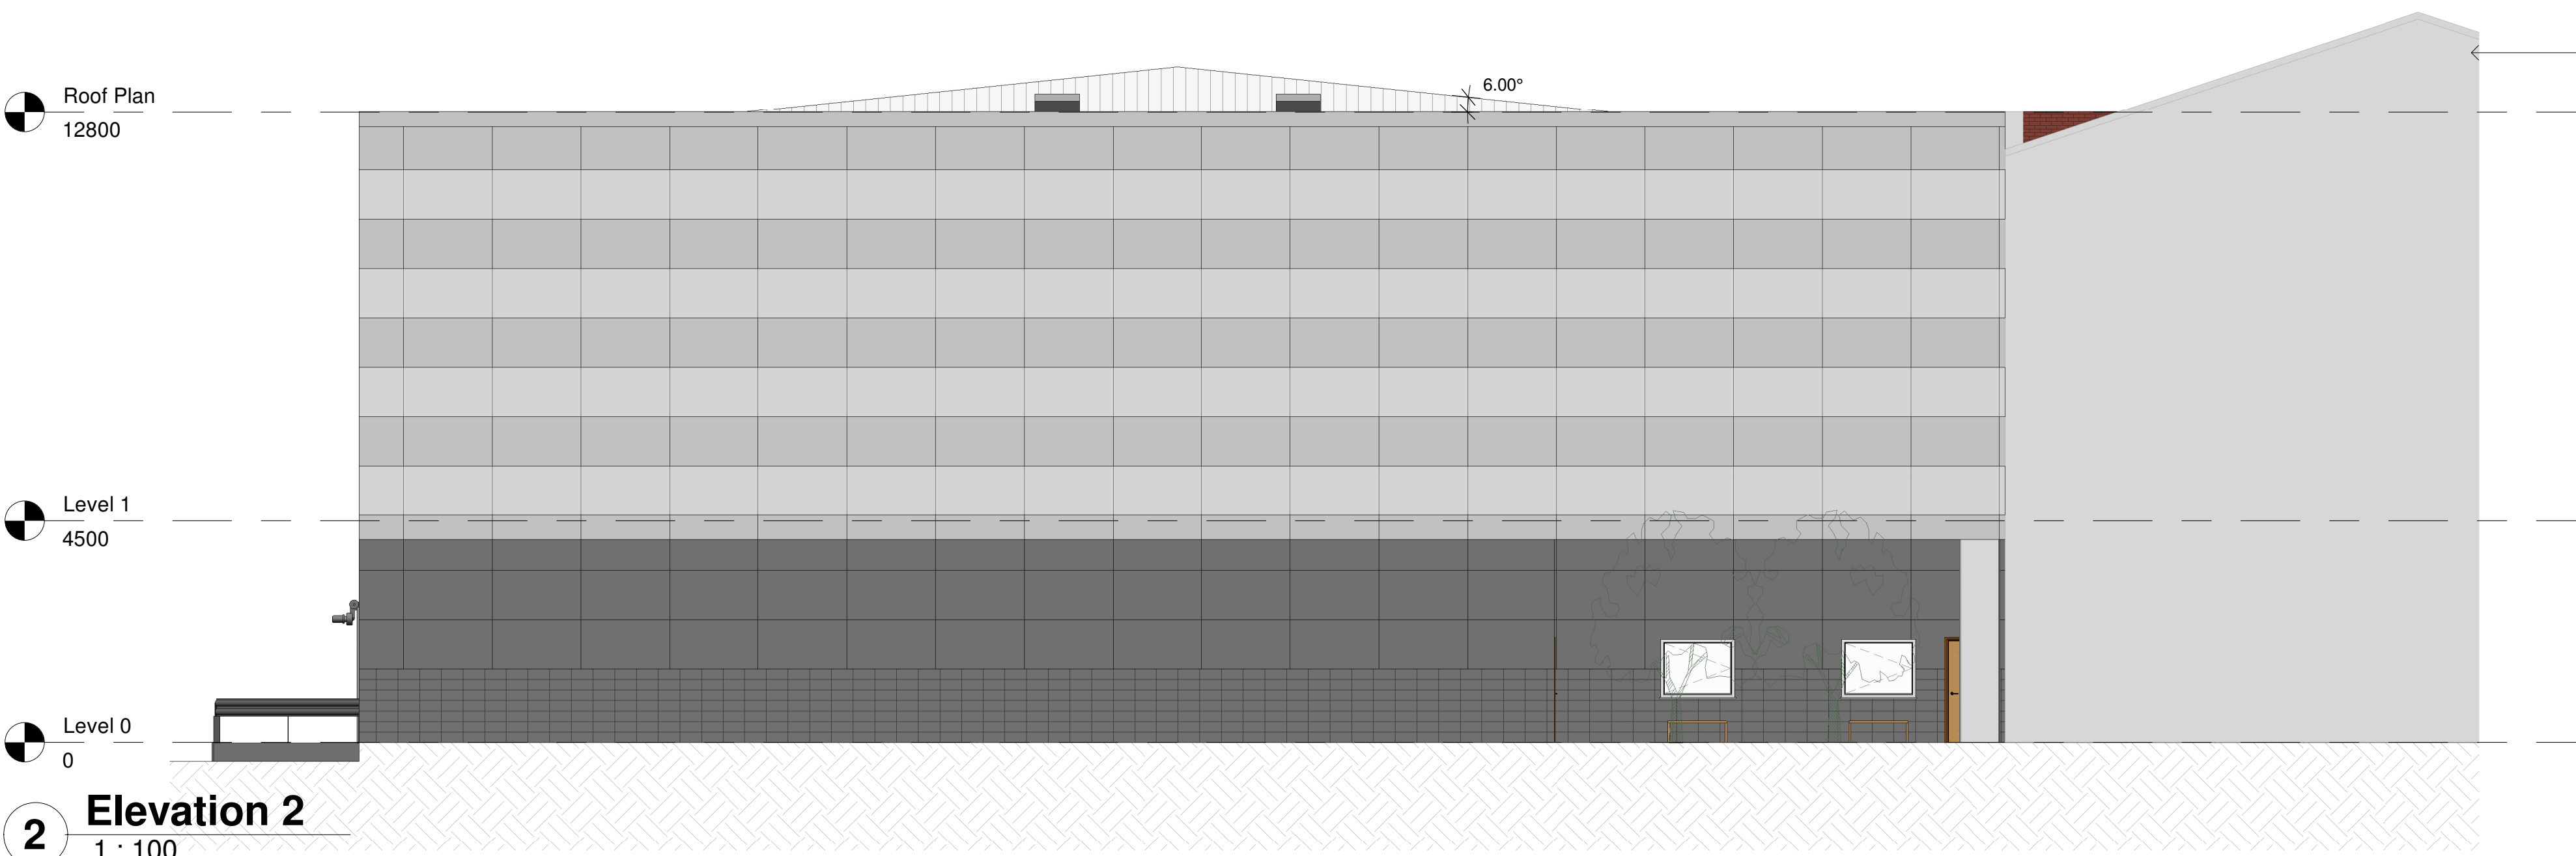

Roof Repair and maintenance to be carried out during works to existing despatch warehouse.

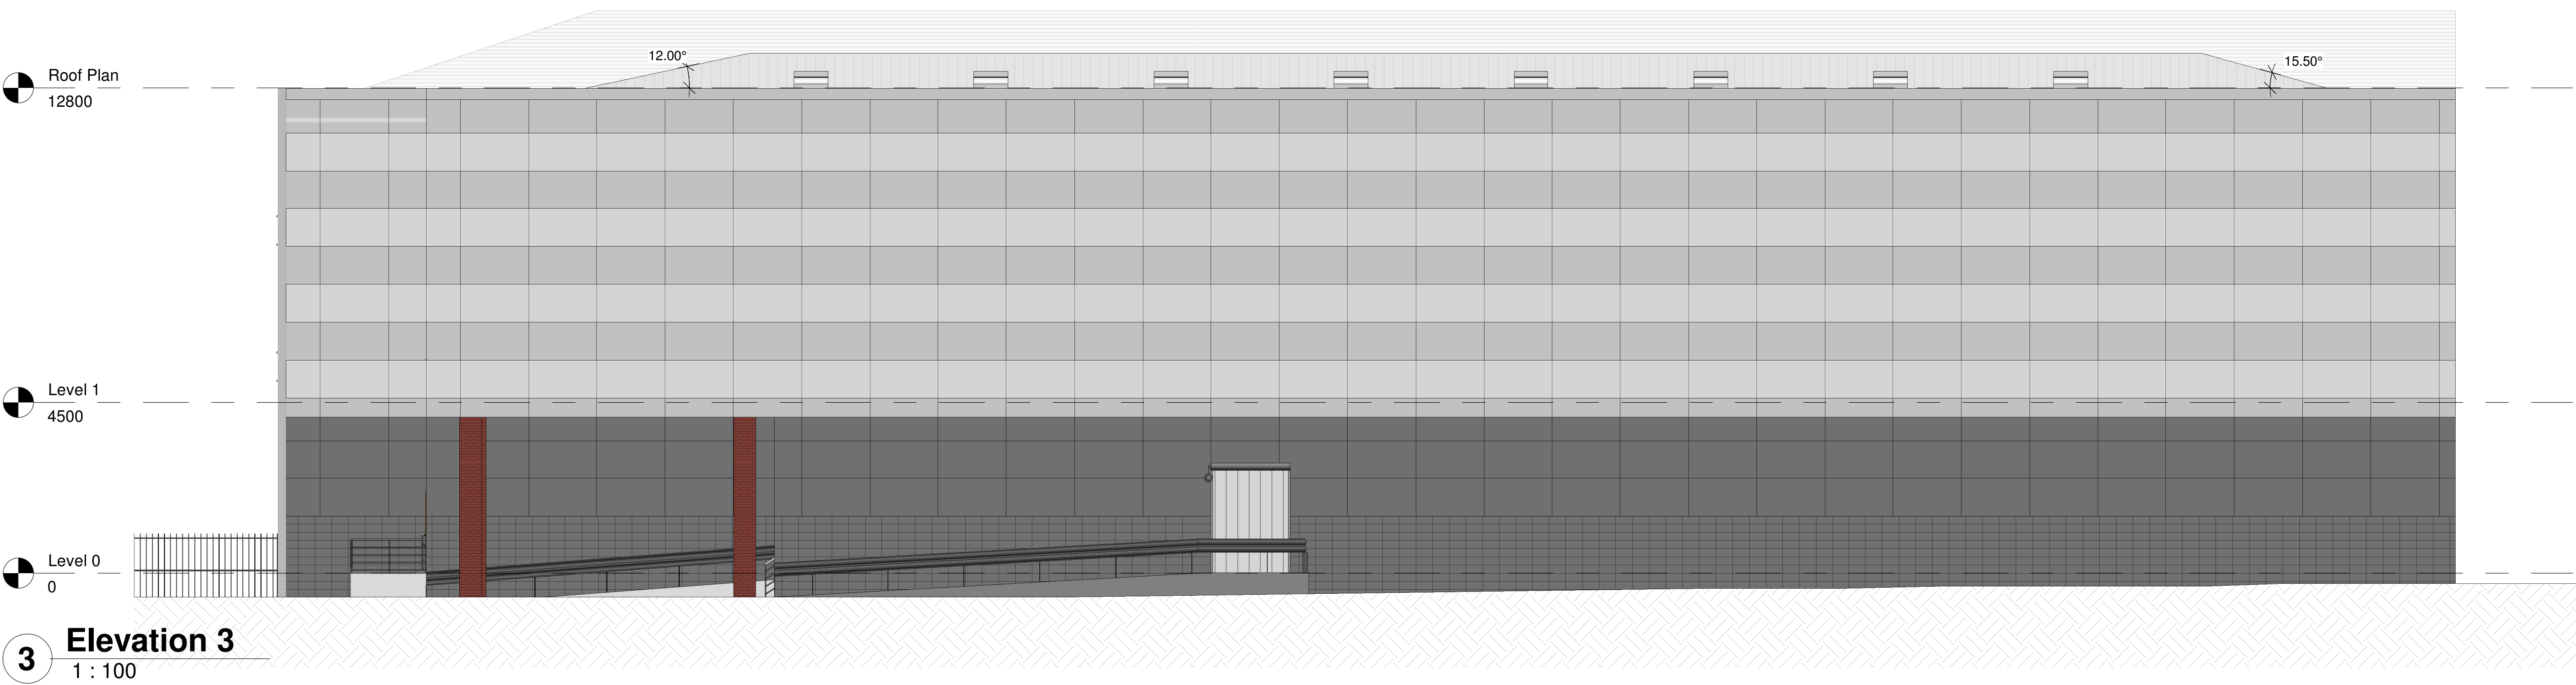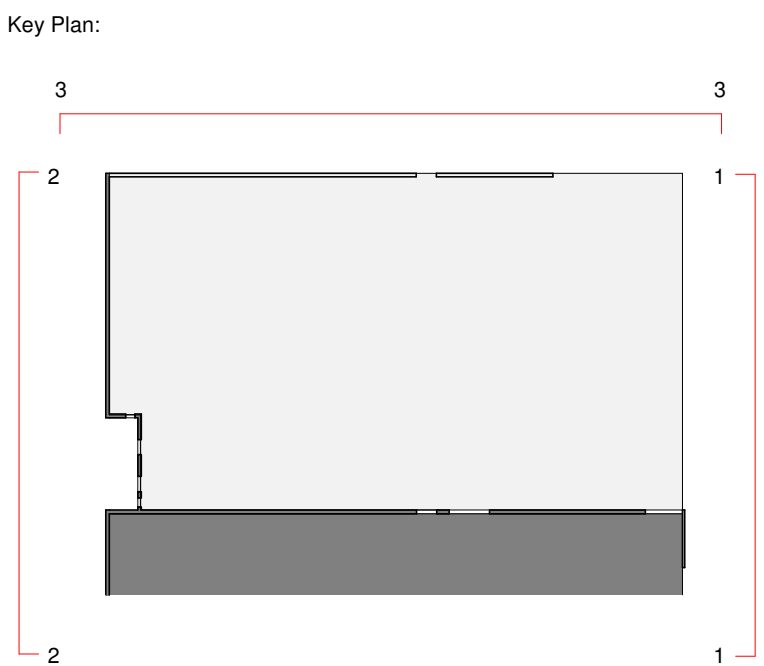

Notes

The Contractor is to check all dimensions and conditions on site before commencing. Do not scale from this drawing.

This drawing remains the copyright of FAIRHURSTS DESIGN GROUP.

Scale Bars

TO BE USED ONLY AS GUIDANCE

1:100

mm

1000

5000

5000

1:200

mm

1000

5000

8000

1:500

M

5

15

25

1:1250

M

10

30

50

70

Rev	Description	By	Date
Project Status		Drawing Status	
This information, whether drawn or as a data file, is copyright and issued strictly for use on the project for which it is provided			
Client / Project			
HMG Paints			
HMG			
Drawing			
GA Elevations			
Date	DD/MM/16	As indicated	@ A1
Drawn By	MCA	Scale	AS
Checked		Checked	IRC
Manchester: 55 King Street Manchester M2 4LQ +44 (0)161 851 7500 Southampton: Menor Park Minstead Southampton SO43 7FY +44 (0)23 8081 7900 Cambridge: CB1 Business Centre 20 Station Road Cambridge CB1 2JD +44 (0)1223 863 868 www.fairhursts.com			
FDG Ref	E21-015-13100		Rev

12/08/2021 16:29:50

A1L