


|  |   |
|--|---|
|  | <ul style="list-style-type: none"> <li>○ BOWKER SADLER PARTNERSHIP LIMITED</li> <li>■ THIS DRAWING IS THE SUBJECT OF COPYRIGHT WHICH VESTS IN BOWKER SADLER PARTNERSHIP LIMITED. IT IS AN INFREINGEMENT OF COPYRIGHT TO REPRODUCE THIS DRAWING, BY WHATEVER MEANS, INCLUDING ELECTRONIC, WITHOUT THE EXPRESS WRITTEN CONSENT OF BOWKER SADLER PARTNERSHIP LIMITED WHICH RESERVES ALL ITS RIGHTS</li> </ul> <p>BOWKER SADLER PARTNERSHIP LIMITED ASSERTS ITS RIGHTS TO BE IDENTIFIED AS THE AUTHOR OF THIS DESIGN</p> |
|  | <ul style="list-style-type: none"> <li>■ DRAWING NOT TO BE SCALED.</li> <li>■ REPORT ERRORS &amp; OMISSIONS TO ARCHITECT.</li> <li>■ CHECK ALL DIMENSIONS ON SITE</li> <li>■ DRAWING TO BE READ IN CONJUNCTION WITH THE HEALTH AND SAFETY PLAN AND ALL RELEVANT RISK ASSESSMENTS.</li> </ul>   |

## KEY

11/11/2019

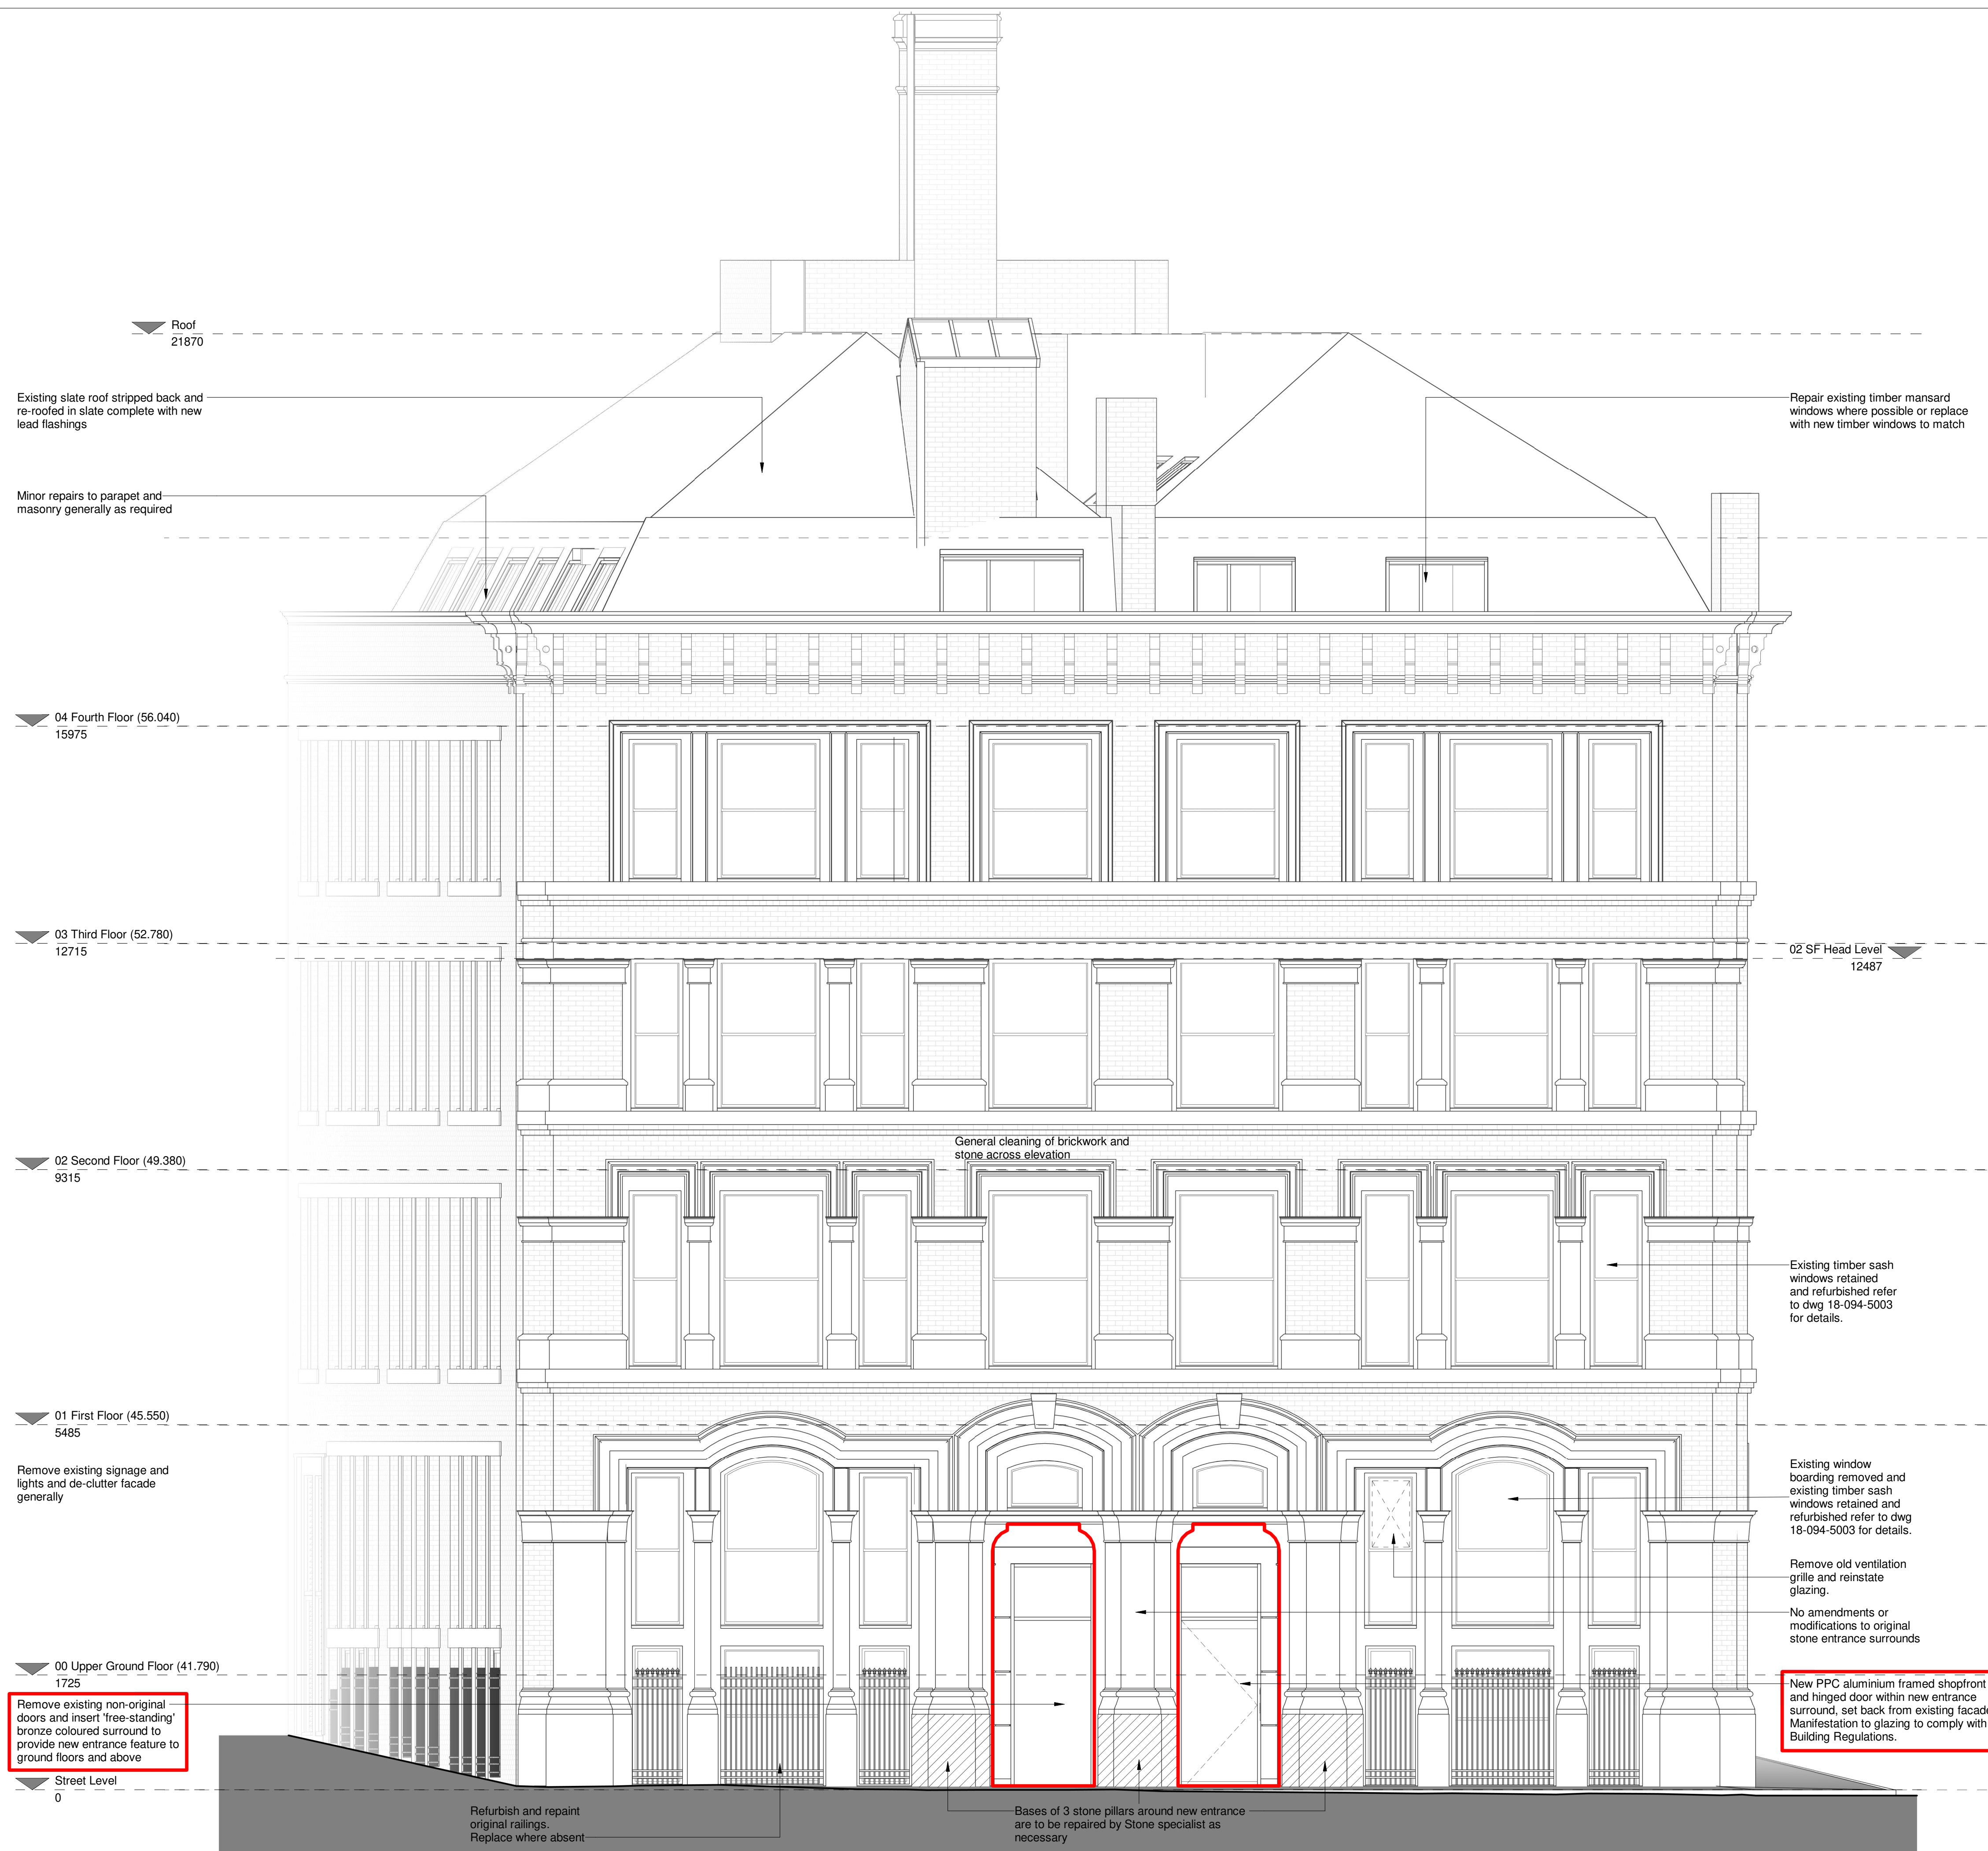

|   |          |     |   |    |
|---|----------|-----|---|----|
| B | 09.06.21 | ADS | Drawing updated and Key added to indicate the extent of works excluded from the Phase 1 Tender              | DL |
| A | 25.11.19 | AW  | Entrance surround cut back behind face on main facade. Glazed door and screen added to main elevation line. | DL |

|      |      |      |    |
|------|------|------|----|
| REV. | DATE | DRN. | CH |
|------|------|------|----|

[illegible]

Princess House, 105-107  
Princess Street Manchester

CLIENT  
Lapwine Ltd

DRAWING  
Proposed Elevation to  
Princess Street

|                 |                    |              |               |                  |
|-----------------|--------------------|--------------|---------------|------------------|
| SCALE<br>1 : 50 | SHEET SIZE<br>@ A1 | DRAWN<br>ADS | CHECKED<br>DL | DATE<br>11.07.20 |
|-----------------|--------------------|--------------|---------------|------------------|

BOWKER SADLER ARCHITECTURE

A: Hatherlow House, Hatherlow, Romiley, Stockport SK6 3DY  
T: 0161 406 7333  
E: [office@bowker-sadler.co.uk](mailto:office@bowker-sadler.co.uk)  
W: [www.bowker-sadler.co.uk](http://www.bowker-sadler.co.uk)

|                         |                           |                      |
|-------------------------|---------------------------|----------------------|
| JOB No<br><b>18-094</b> | DRAWING No<br><b>3010</b> | REVISION<br><b>B</b> |
|-------------------------|---------------------------|----------------------|

TENDER

## Proposed Elevation to Princess Street

1 : 50