



London Road Fire Station

50 London Road, Manchester

M1 2PH

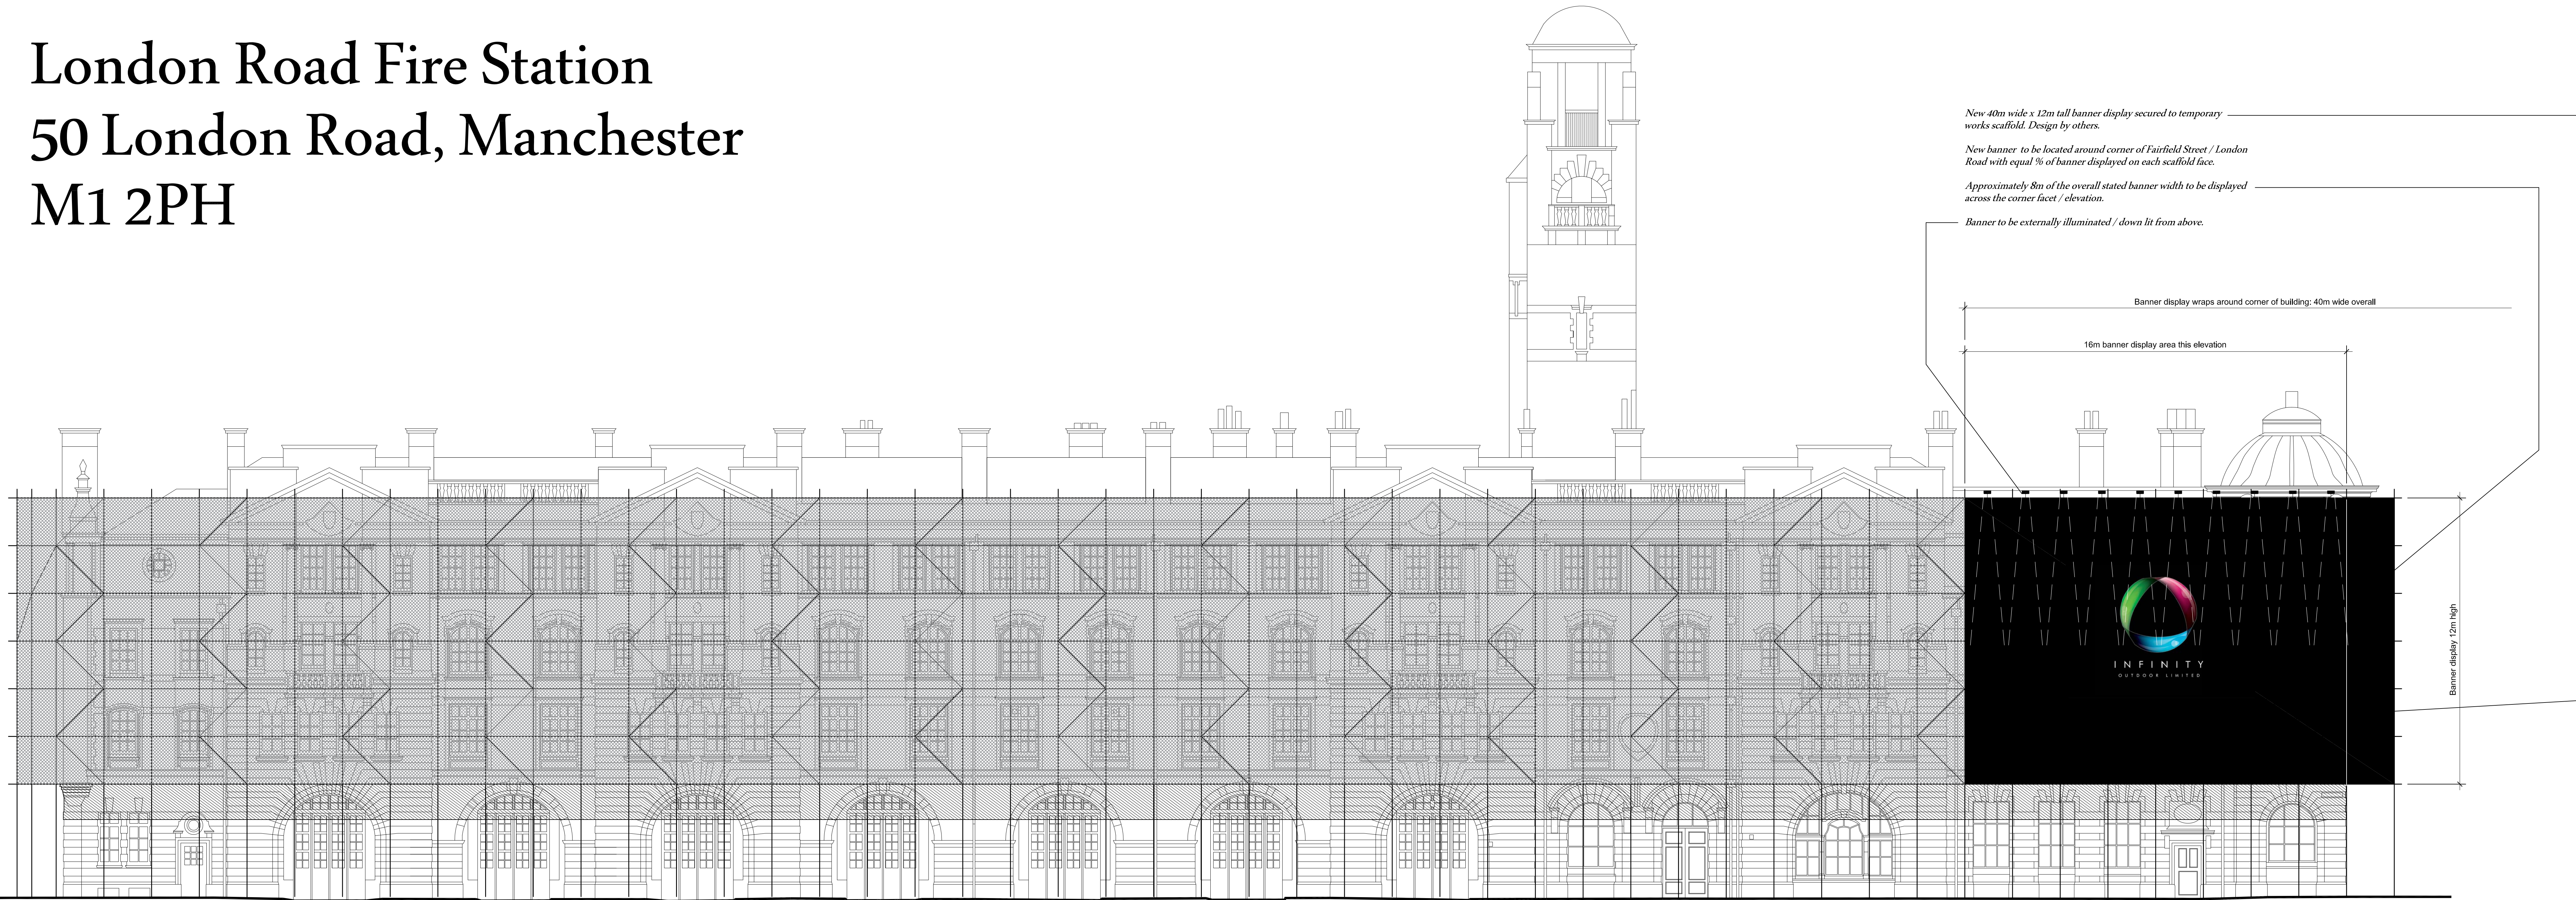


Fairfield Street Elevation

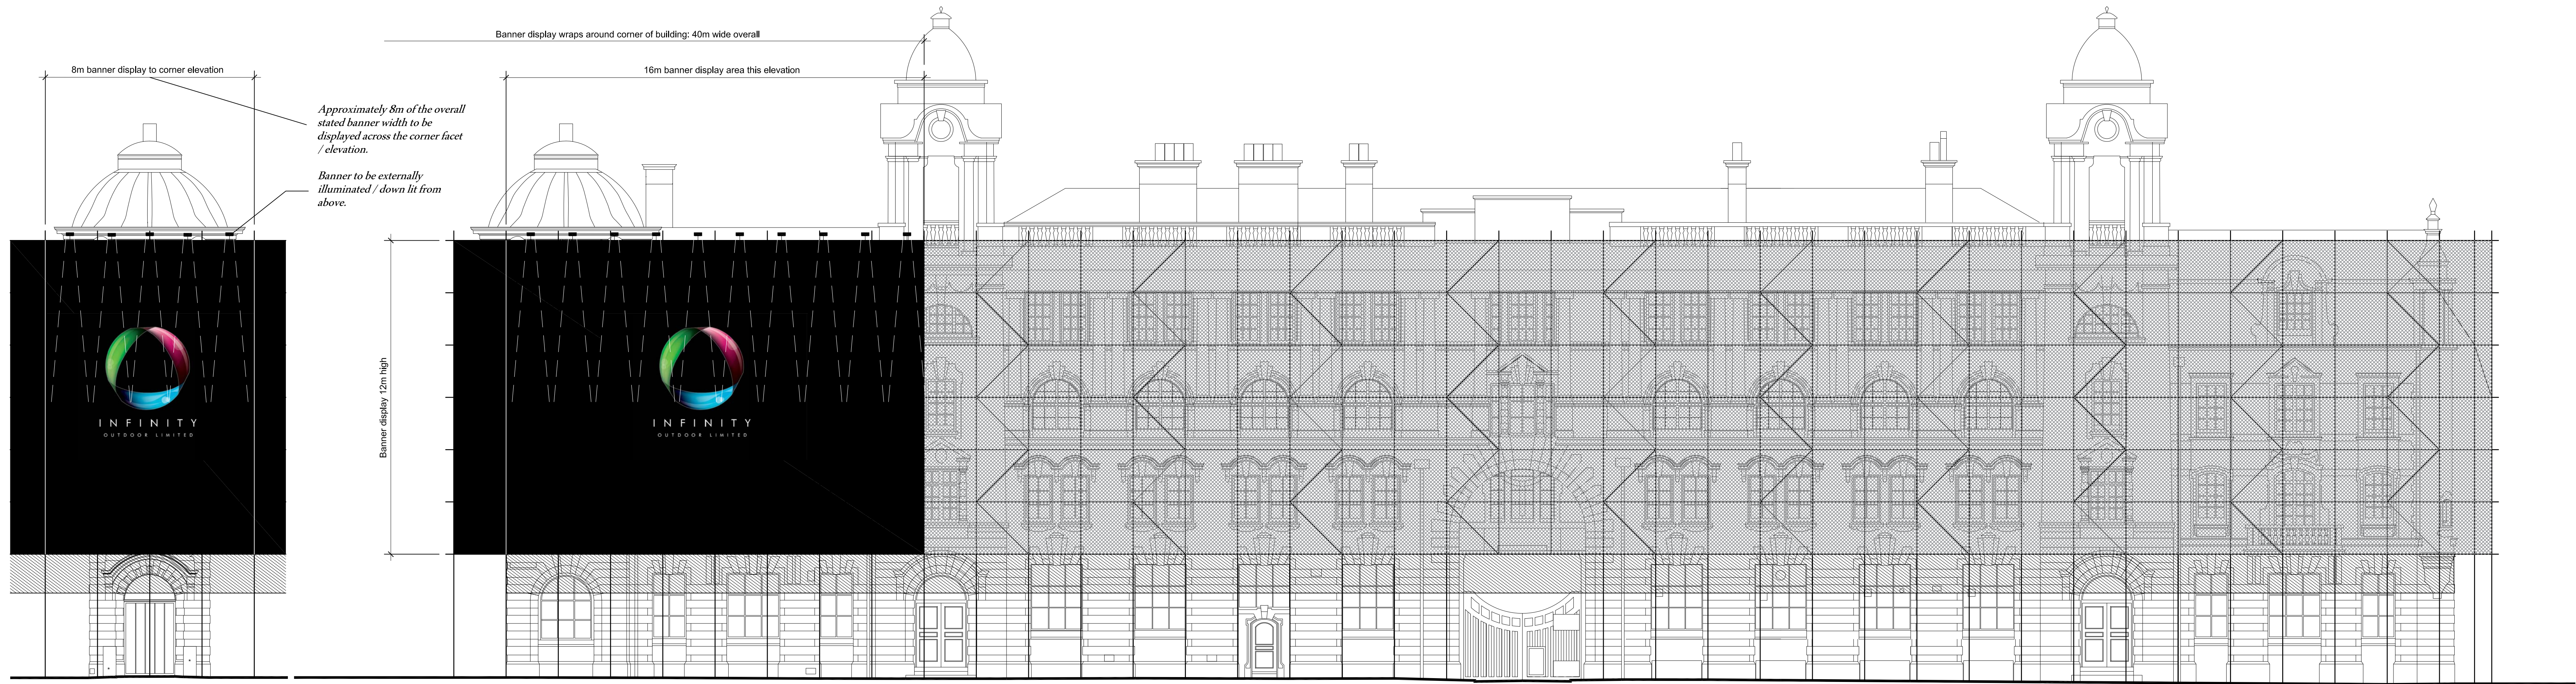

Corner Elevation

London Road Elevation

Primary Elevations as Proposed

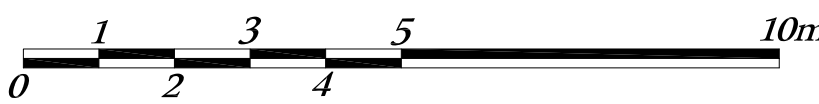

First Floor, 44 Charlotte Street,
London, W1T 2NR
T. 0207 6372057 www.infinity-outdoor.co.uk

Scale	Size	Date
1:100	A0	June 2018

Elevations as Proposed

Drawing Ref	Revision No.
IOL.LRFS.03	-

This drawing is the property of Infinity Outdoor Limited (copyright is reserved). This drawing is issued on condition that it is not copied, reproduced, retained or disclosed to any unauthorised person, either wholly or in part without the consent in writing of Infinity Outdoor Limited.