




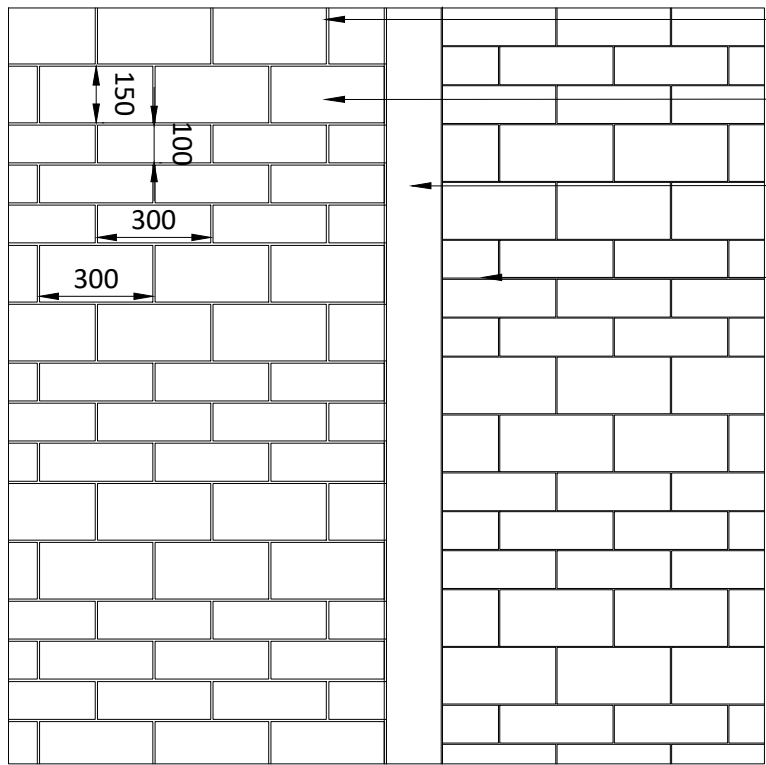


8004 01 Plan: Rigid paving to flexible paving 1:20

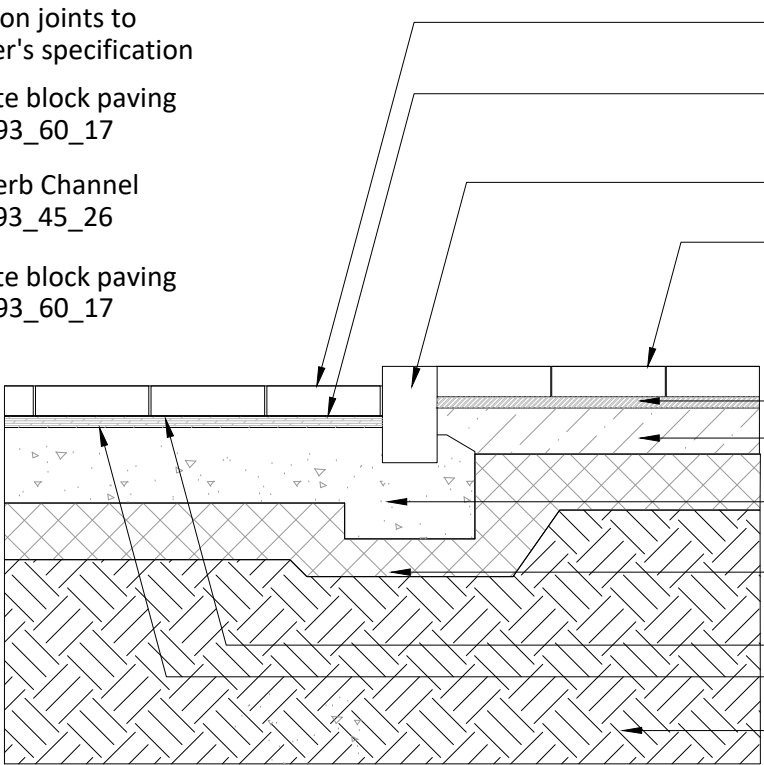


8004 02 Section: Rigid paving to flexible paving 1:20

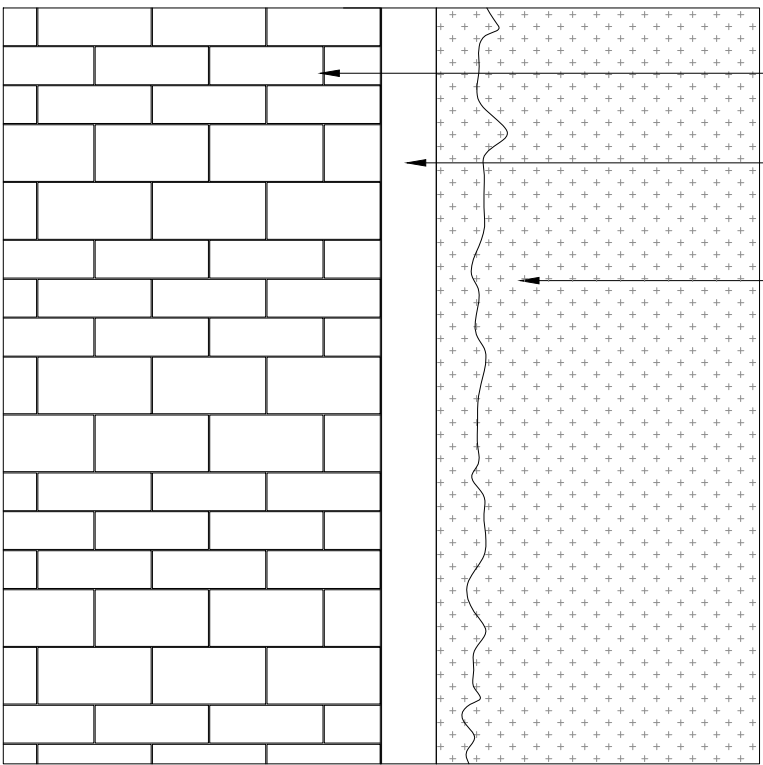


8004 09 Plan: Paving with flush kerb and planting 1:20

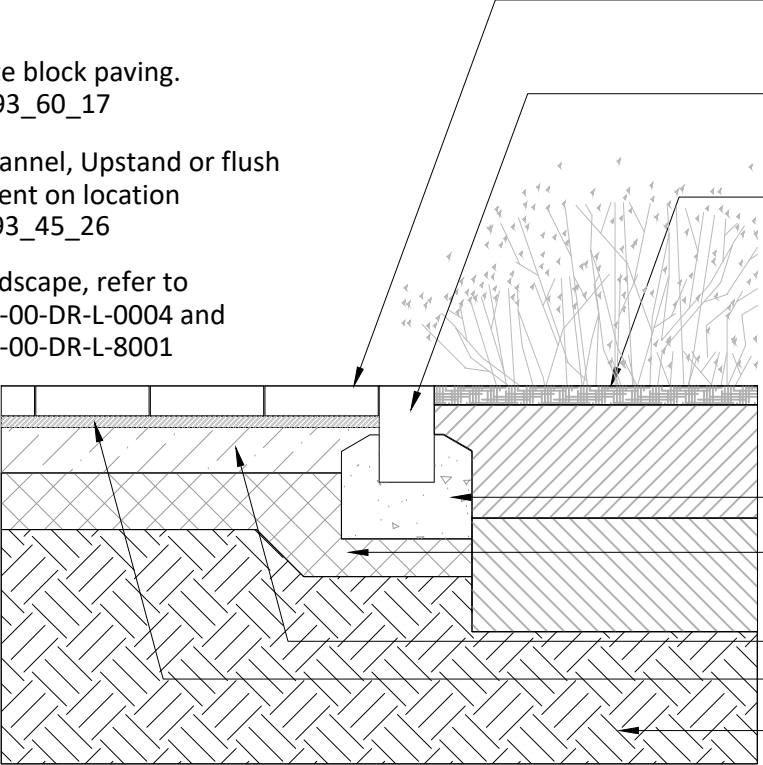


8004 10 Section: Paving with flush kerb and planting 1:20

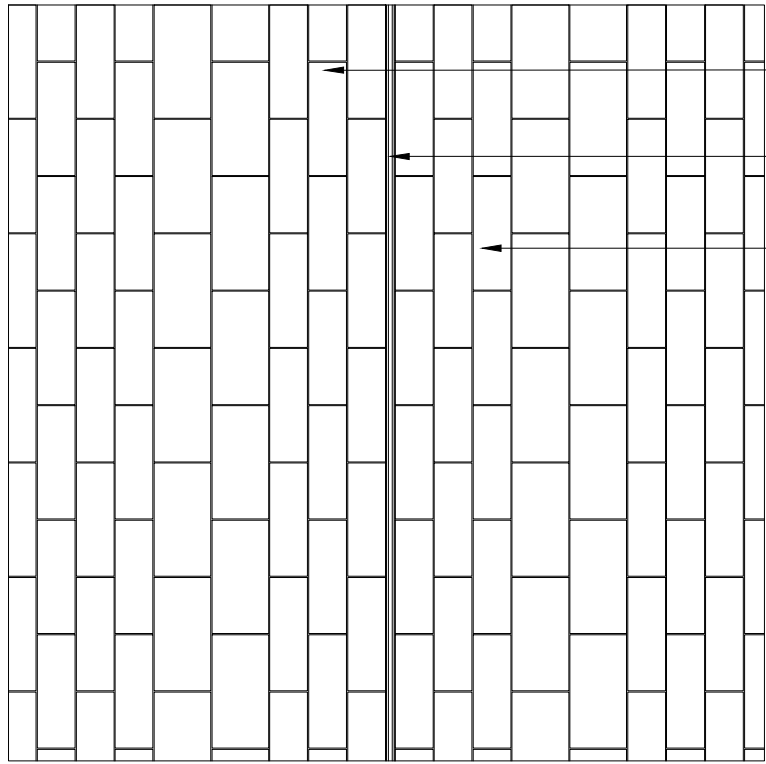


8004 03 Plan: Paving with slot drain 1:20

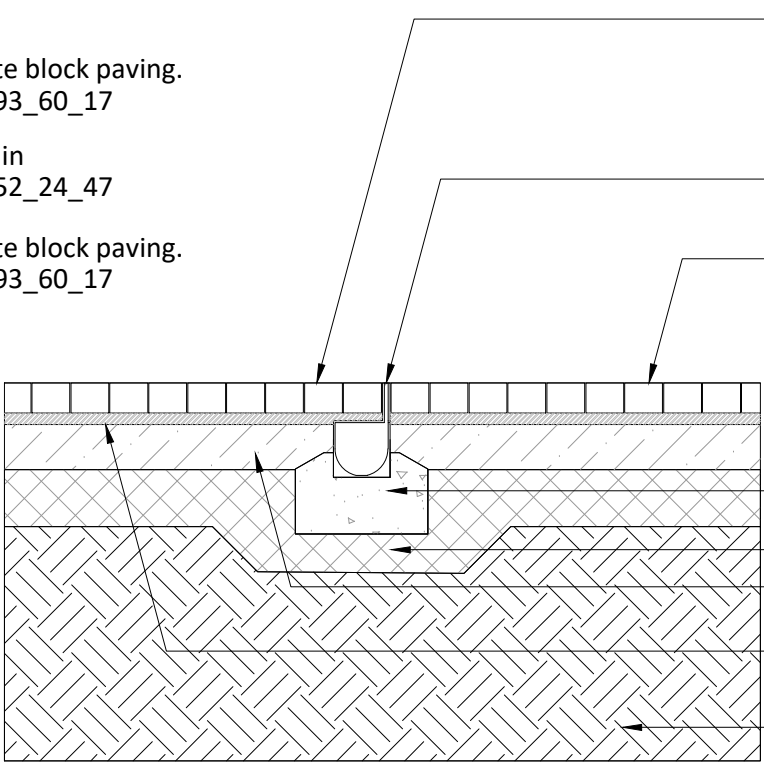


8004 04 Section: Paving with slot drain 1:20

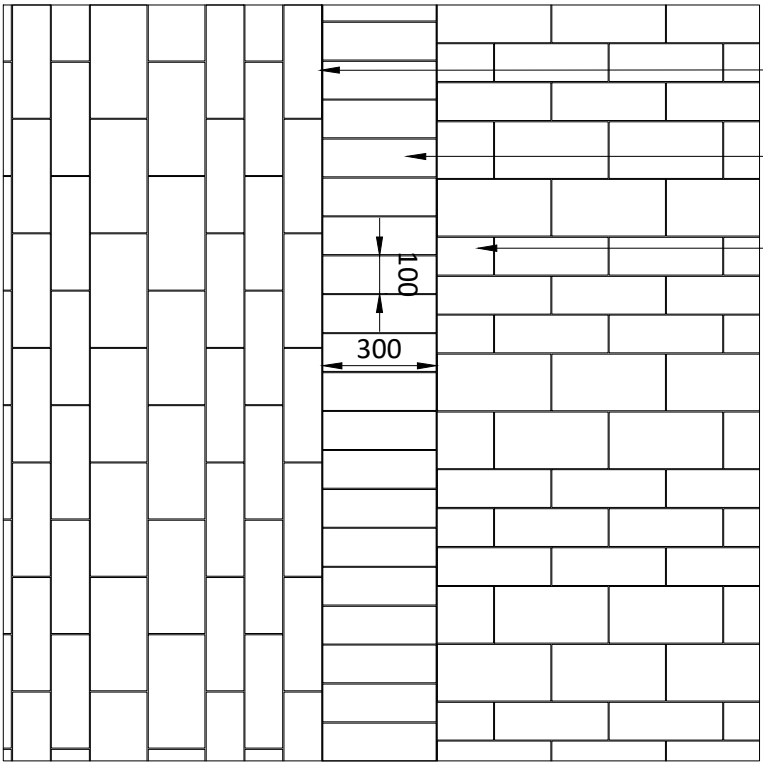


8004 11 Plan: Change of direction paving interface 1:20

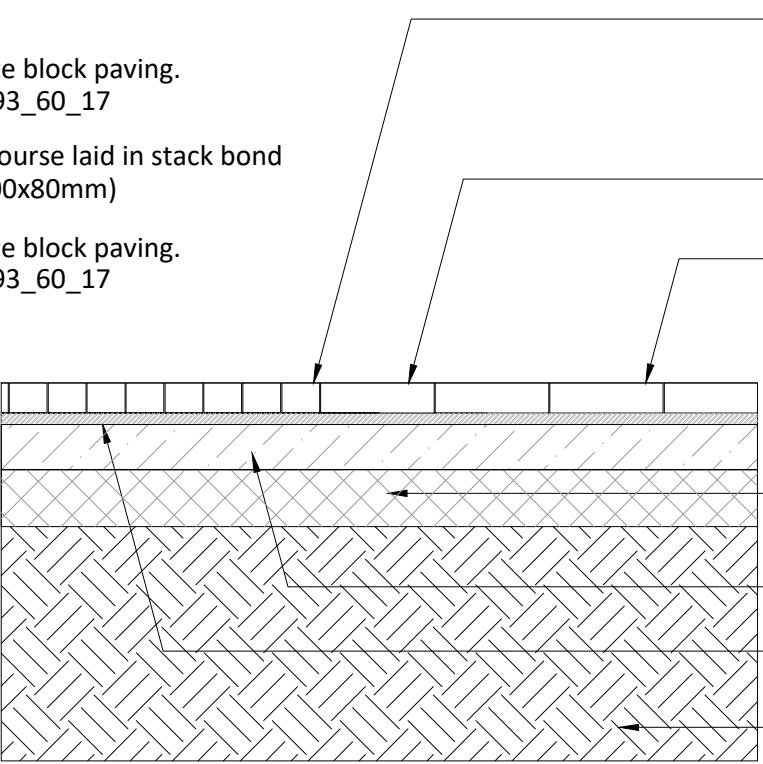


8004 12 Section: Change of direction paving interface 1:20

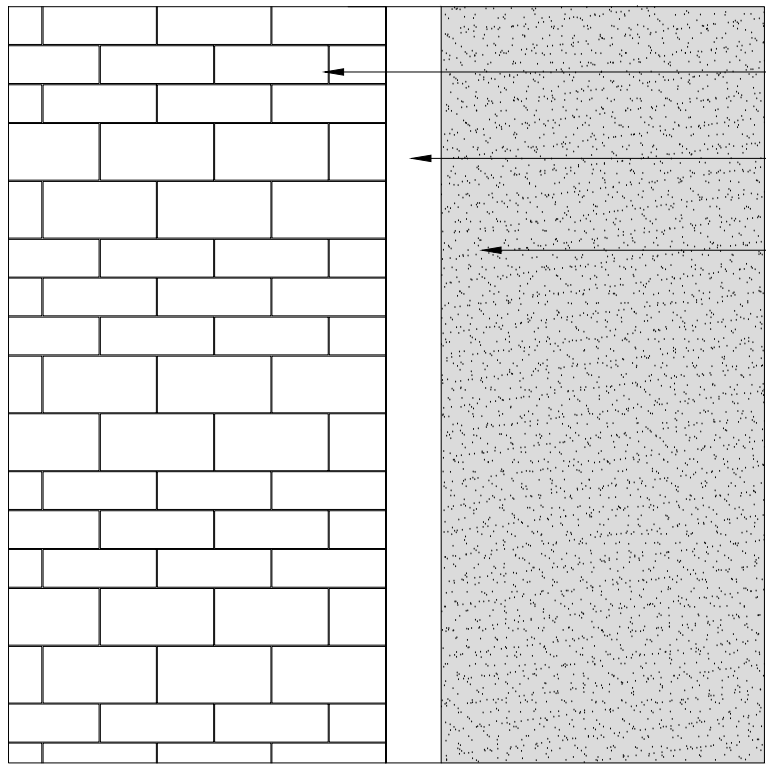


8004 05 Plan: Paving to resin bound gravel with flush kerb 1:20

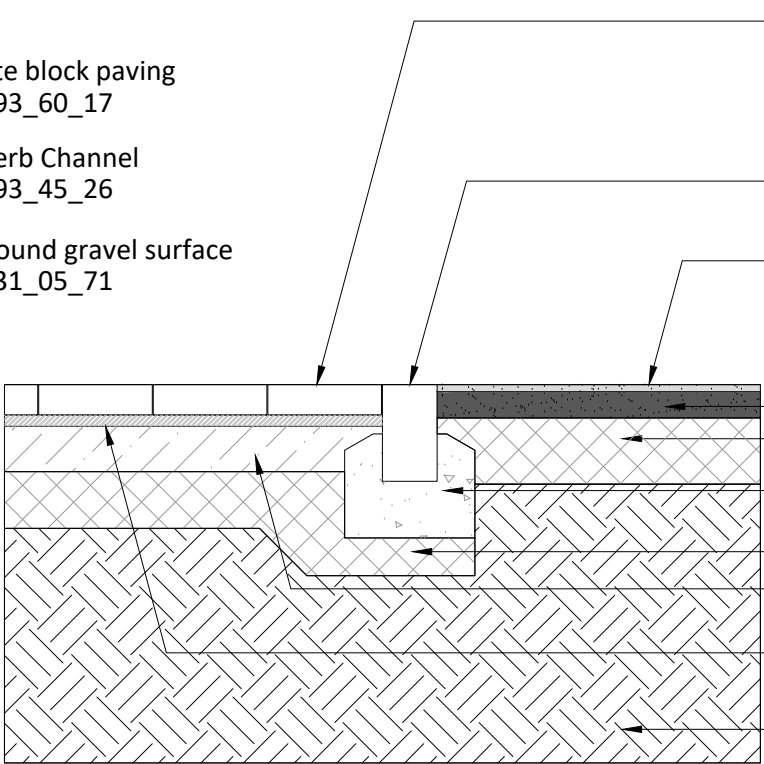


8004 06 Section: Paving to resin bound gravel with flush kerb 1:20

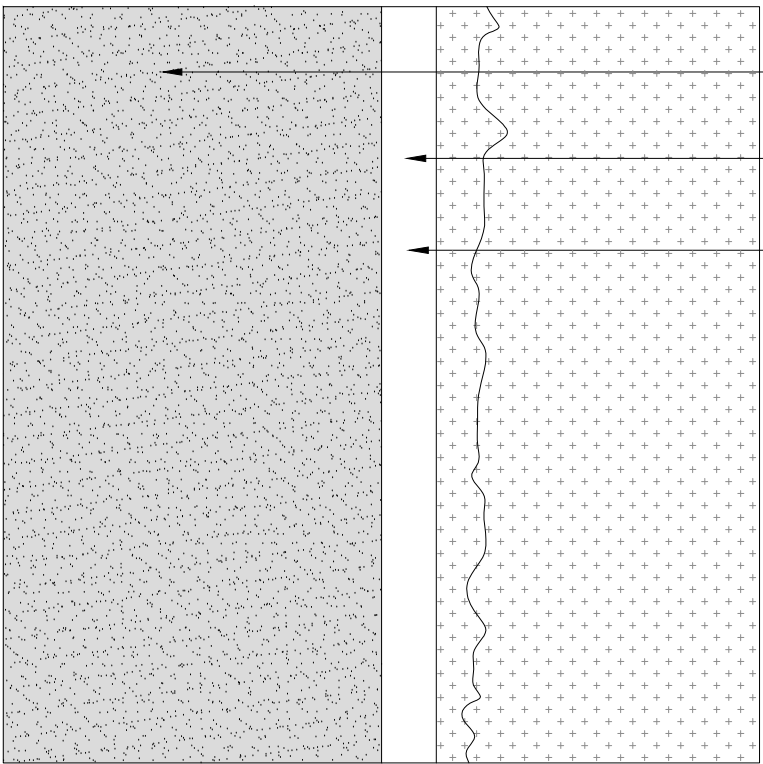


8004 13 Plan: Resin bound gravel with kerb and planting 1:20

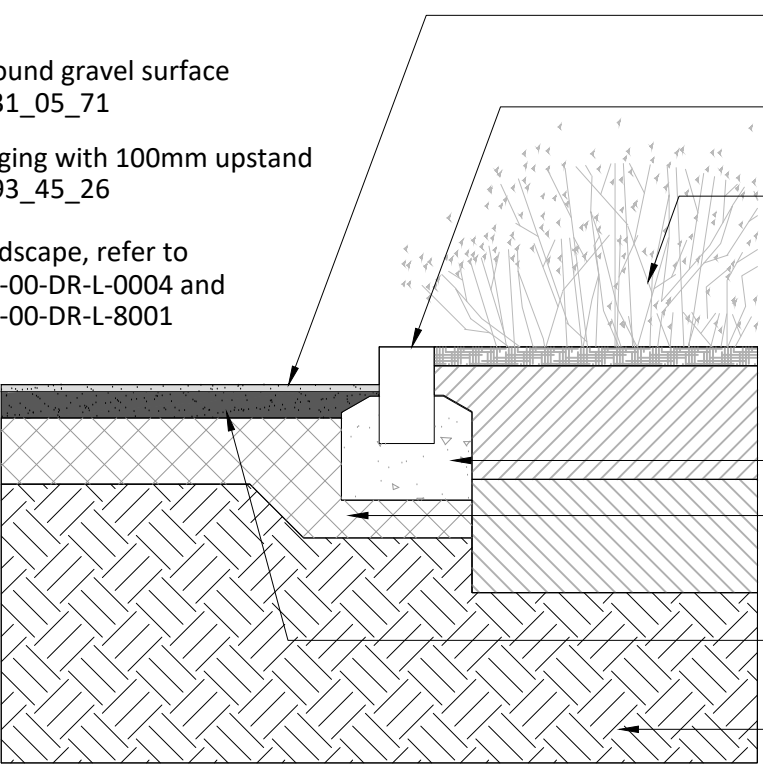


8004 14 Plan: Resin bound gravel with kerb and planting 1:20

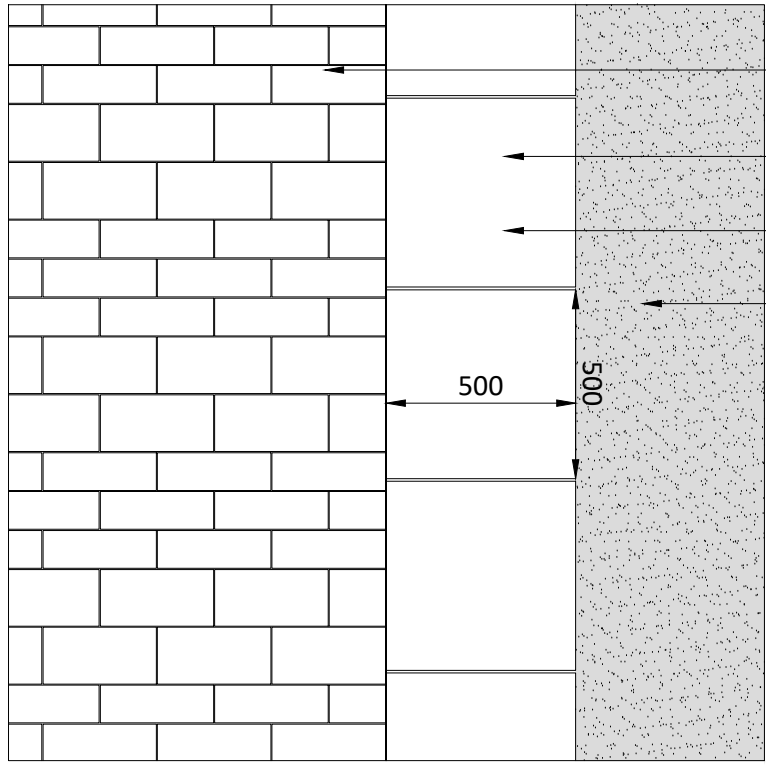


8004 07 Plan: Paving to resin bound gravel with paving trim 1:20

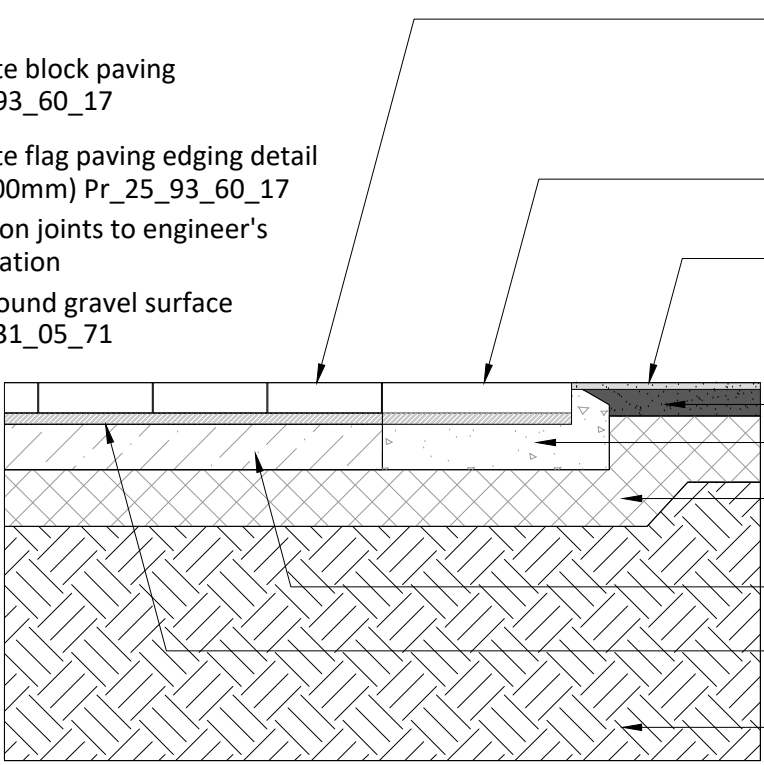


8004 08 Section: Paving to resin bound gravel with paving trim 1:20

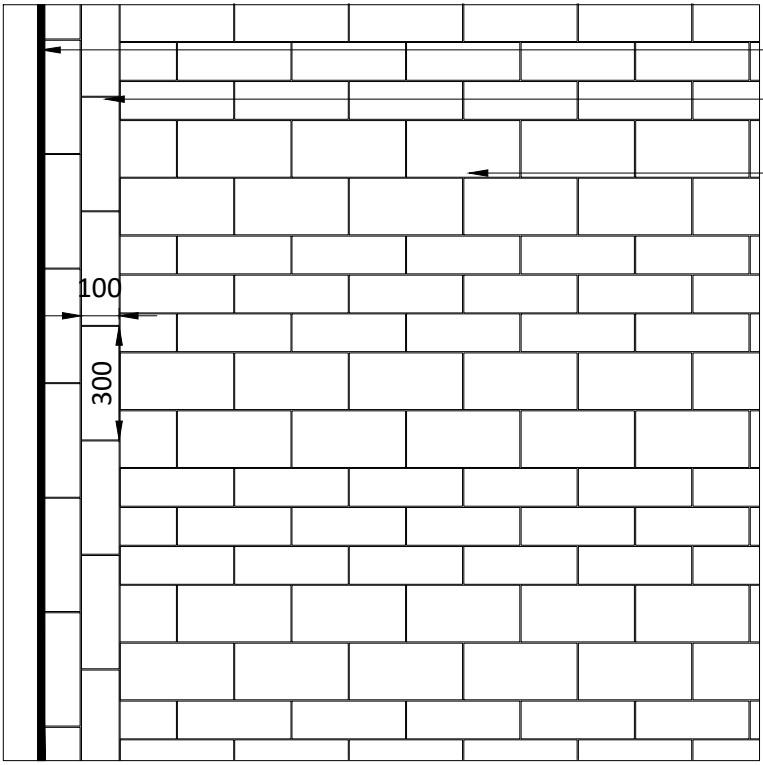

8004 15 Plan: Paving to building interface 1:20

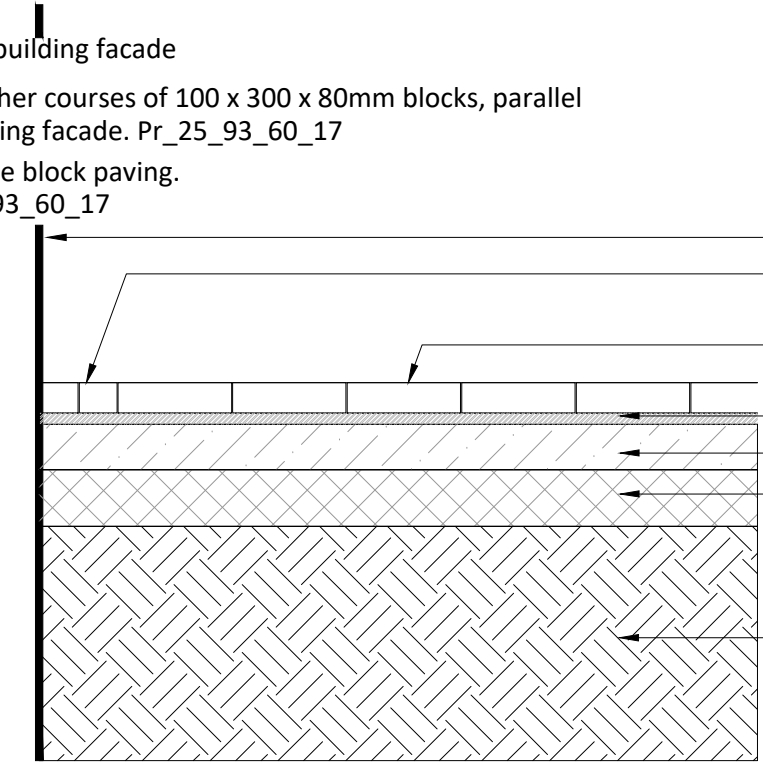

8004 16 Section: Paving to building interface 1:20

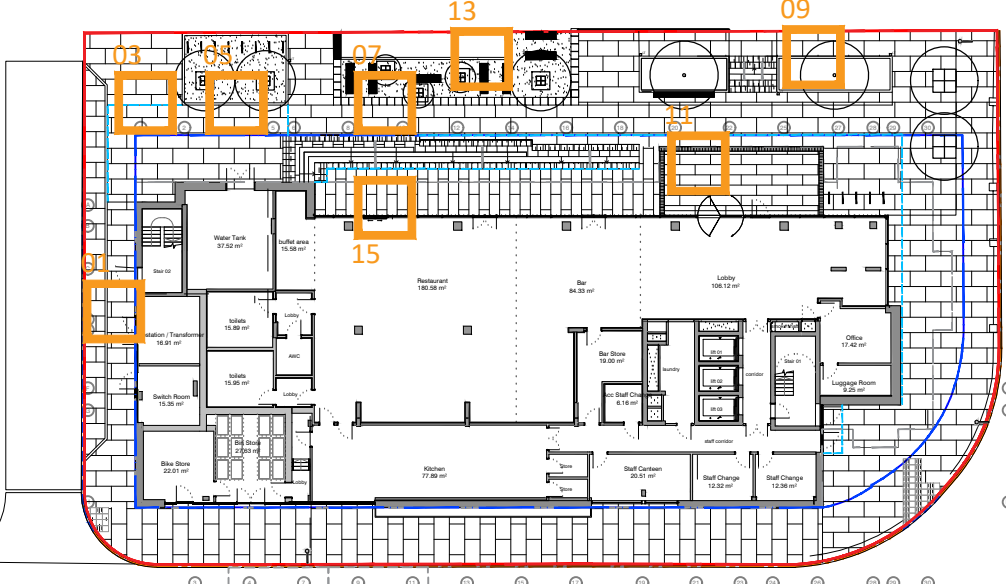

8004 17 Location Plan 1:500

- Notes
- All dimensions in mm, unless otherwise stated.
 - Scaling from drawing if printed incorrectly may lead to errors.
 - All information outside red line boundary shown for contextual purpose only.
 - All hatch patterns are indicative only unless stated otherwise.
 - This drawing is to be read in conjunction with the following re-form landscape architecture documentation:
 - RFM-XX-00-DR-L-0001-General Arrangement Plan
 - RFM-XX-00-DR-L-0003-Sections
 - RFM-XX-00-DR-L-8008-Paving Laying Pattern
 - RFM-XX-00-SP-L-0001-Landscape Hardworks Specification
 - AND all relevant documentation from the design team
 - Levels information on this drawing illustrates the design intent. The contractor is to check and verify all levels and dimensions against site survey information.
 - Any discrepancies in the design information are to be brought to the attention of re-form landscape architecture, in writing, prior to commencement of construction works.
 - All proprietary products shall be installed in strict accordance with manufacturers written instructions.
 - Refer to other consultants' drawings and specifications for the following design information:
 - Foundation details
 - Base course and/or sub bases design & specification
 - Waterproofing of any element
 - Levels & Drainage design and infrastructure
 - Lighting and ducting
 - Existing & proposed utilities
 - Laying pattern formed by a repeating pattern of 150 x 300mm and 100 x 300mm concrete block pavers, all with 80mm depth. Refer to drawing RFM-XX-00-DR-L-8005 for further details.
 - Edging detail formed by 500 x 500 x 80mm pavers.

19.12.19	Stage 4/planning condition discharge	EB	EB	DL	P04
13.12.19	Stage approval / planning discharge	EB	EB	DL	P03
07.10.19	Stage 4 for review & comment	EB	EB	DL	P02
26.08.19	For Costing	OB	EB	DL	P01
Date	Description of revision	Drawn	Checked	Approved	Revision
		by	by	by	

re-form
landscape architecture

Beehive Mill, Jersey Street,
Manchester M4 6JG
T: +44 (0)161 397 4953
E: info@re-formlandscape.com
W: re-formlandscape.com

Project
ADAIR STREET HOTEL
RF18-632

Client
CAPITAL AND CENTRIC

Document title
PAVING DETAILS

Paper size	Scale
A1	1:20
Status	
FOR INFORMATION	S2
Drawing number	Revision
RFM-XX-00-DR-L-8004	P04
© re-form landscape architecture	