
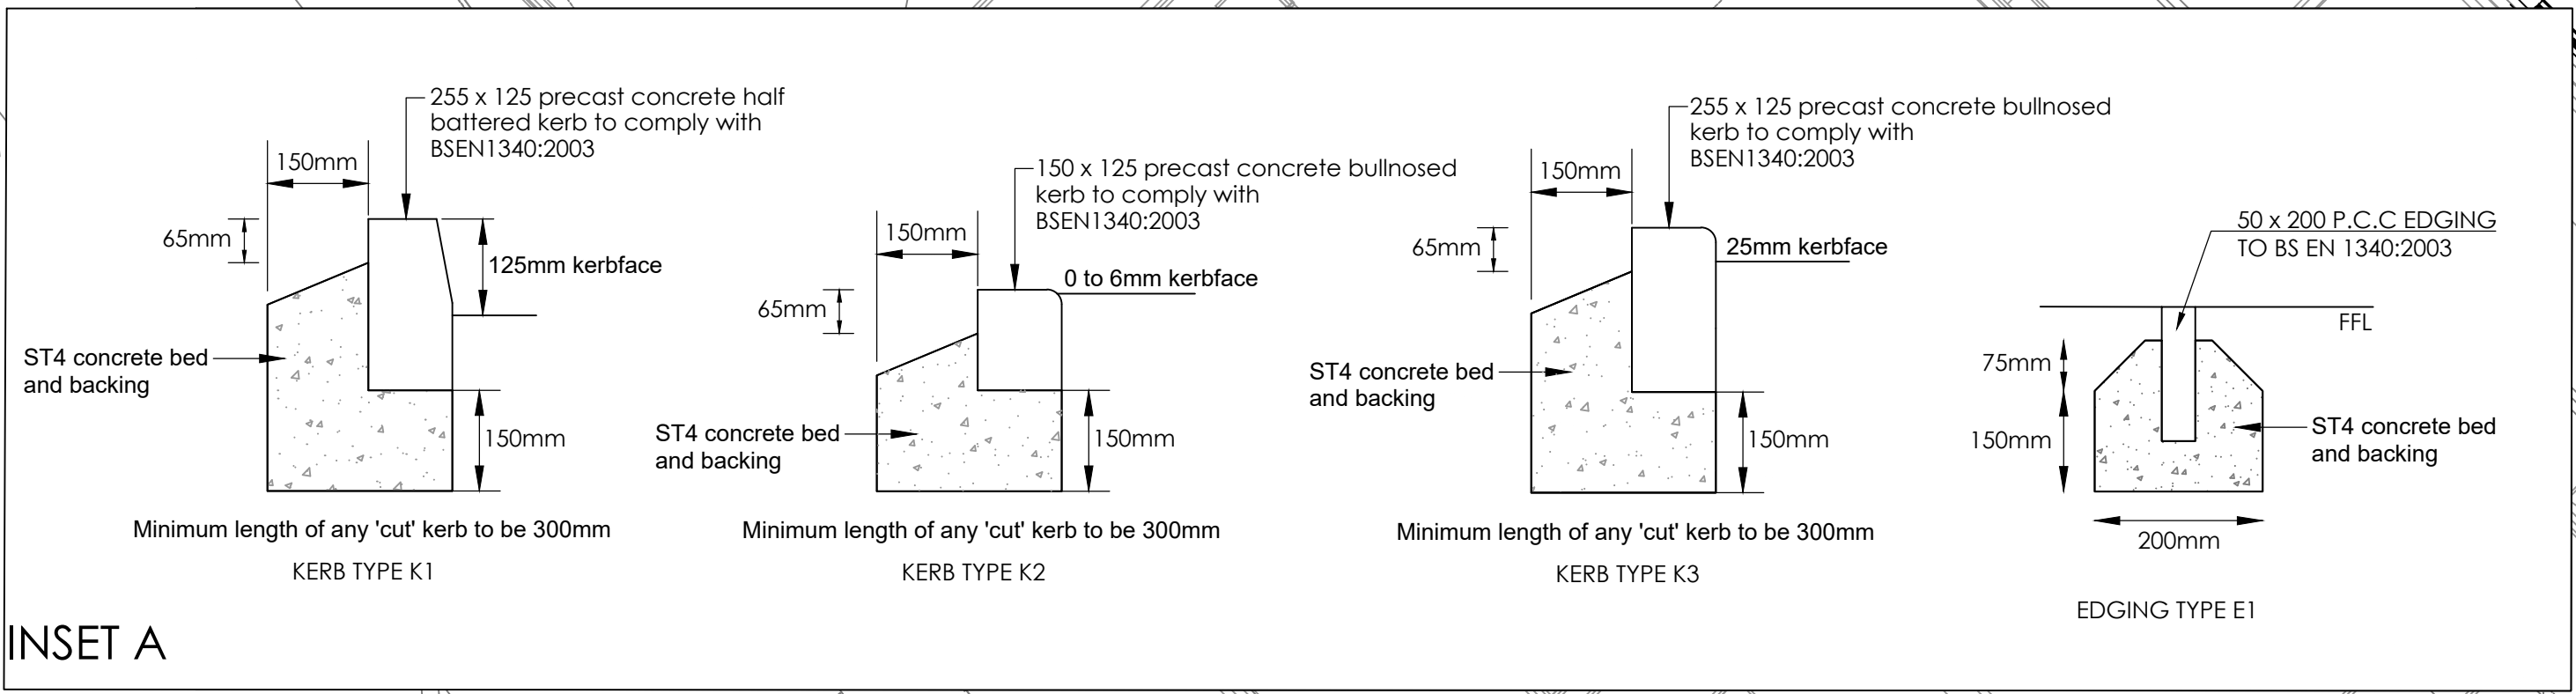


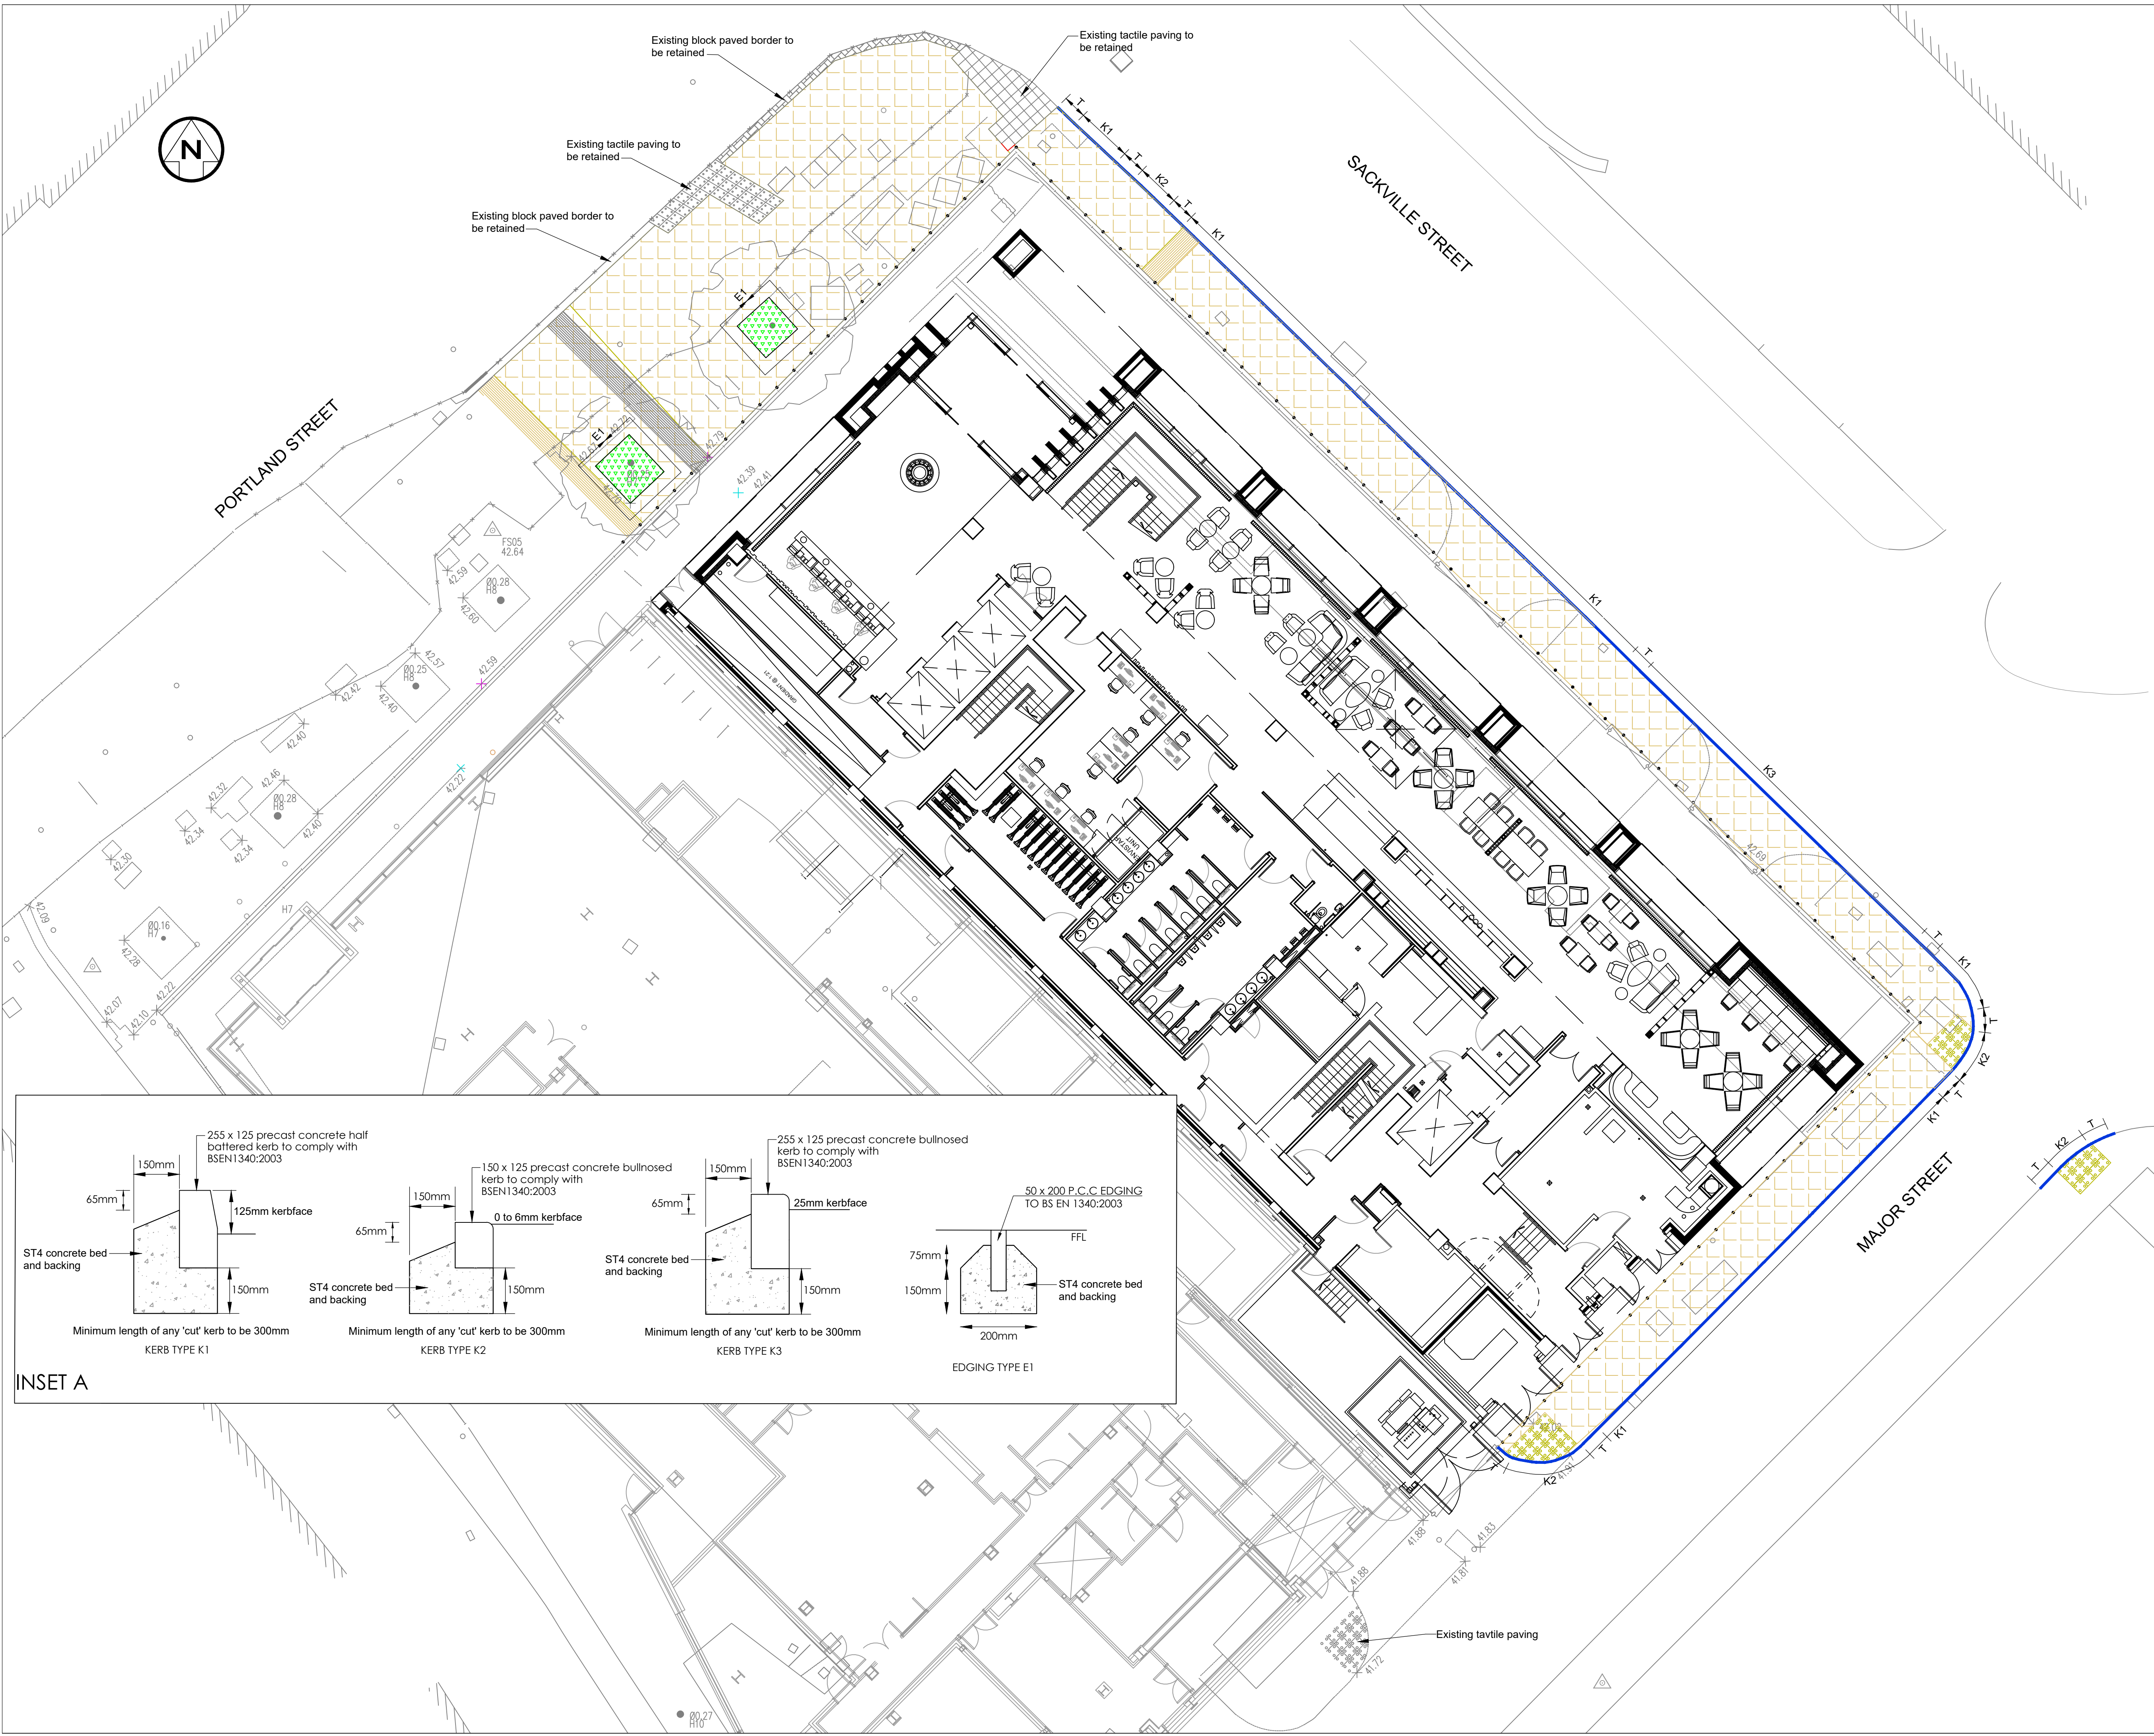

KEY

Proposed length of new precast concrete kerb as below :

K1	255mm x 125mm kerb unit (125mm kerf)
K2	150mm x 125mm kerb unit (0 - 6mm kerf)
K3	255mm x 125mm kerb unit (25mm kerf)
E1	50mm x 200mm edging unit (0mm upstand)
T	Transition kerb between K1, K2 and existing kerb

For details of the above refer to Inset A on the drawing

	600mm x 600mm x 63mm Marshalls Perfecta smooth paving (Buff in colour) 40mm thick mortar bed 70mm concrete class ST2 binder course 150mm granular type 1 sub-base (Sub-base to increase to 200mm if CBR >2.5%, <5%)
	450mm x 450mm x 75mm precast concrete tactile paving (Buff in colour) (All joints sealed with kiln dried sharp sand brushed in and sealed) 50mm 4:1 sand/cement mortar, 12 hour retarded 225mm wet lean concrete type ST2 to Clause 1001. 75mm type 1 granular blinding as required
	400mm x 400mm x 75mm precast concrete corduroy paving (Buff in colour) (All joints sealed with kiln dried sharp sand brushed in and sealed) 50mm 4:1 sand/cement mortar, 12 hour retarded 225mm wet lean concrete type ST2 to Clause 1001. 75mm type 1 granular blinding as required
	Porous resin based tree pit surface (Grey in colour to match adjacent tree pits fronting 35A Portland Street)

- 25mm diameter (minimum 25mm deep) brass demarcation stud at 1m centres.
Holes to be drilled into the paving slabs with the studs being secured with an epoxy resin glue

NOTES

- The joints within the paving are to be filled with high strength proprietary jointing material, minimum strength 40N/sq.mm.
- The joint widths are to be agreed with Manchester City Council.

G	AMR	ML	ADL	21.07.21	Physical layby removed
F	AMR	ML	ADL	03.06.21	Kerb to layby amended
E	AMR	ML	ADL	20.05.21	Client name amended Tactile paving added on Major Street
D	AMR	ML	ADL	04.09.20	Amendments as per MCC's comments (13 February 2020)
C	AMR	ML	ADL	14.01.20	Number of demarcation studs increased
B	AMR	ML	ADL	25.09.19	Amendments as per MCC's comments (20 September 2019)
A	AMR	ML	ADL	04.04.19	Paving to frontage added Paving foundation amended

REV	DRN	CHK	APP	DATE	DESCRIPTION

Wilde
Consulting Civil & Structural Engineers

ISO 9001
CERTIFIED

Brindley Lodge,
Adcroft Street,
Stockport, Cheshire,
SK1 3HS.
www.wildcivil.co.uk
Tel : 0161-474-7479
Fax : 0161-474-7492

Client
PORTLAND STREET PROPERTY LIMITED

Project
55 PORTLAND STREET

Title
**S278 AGREEMENT WORKS
PROPOSED KERBING, EDGING
AND PAVED AREAS**

Scale 1:125	Drawn AMR	Date 19.02.19	Chkd ML	Approved ADF
Drawing No. 766/010/1100				Revision G
Status FOR APPROVAL				Sheet Size A1