

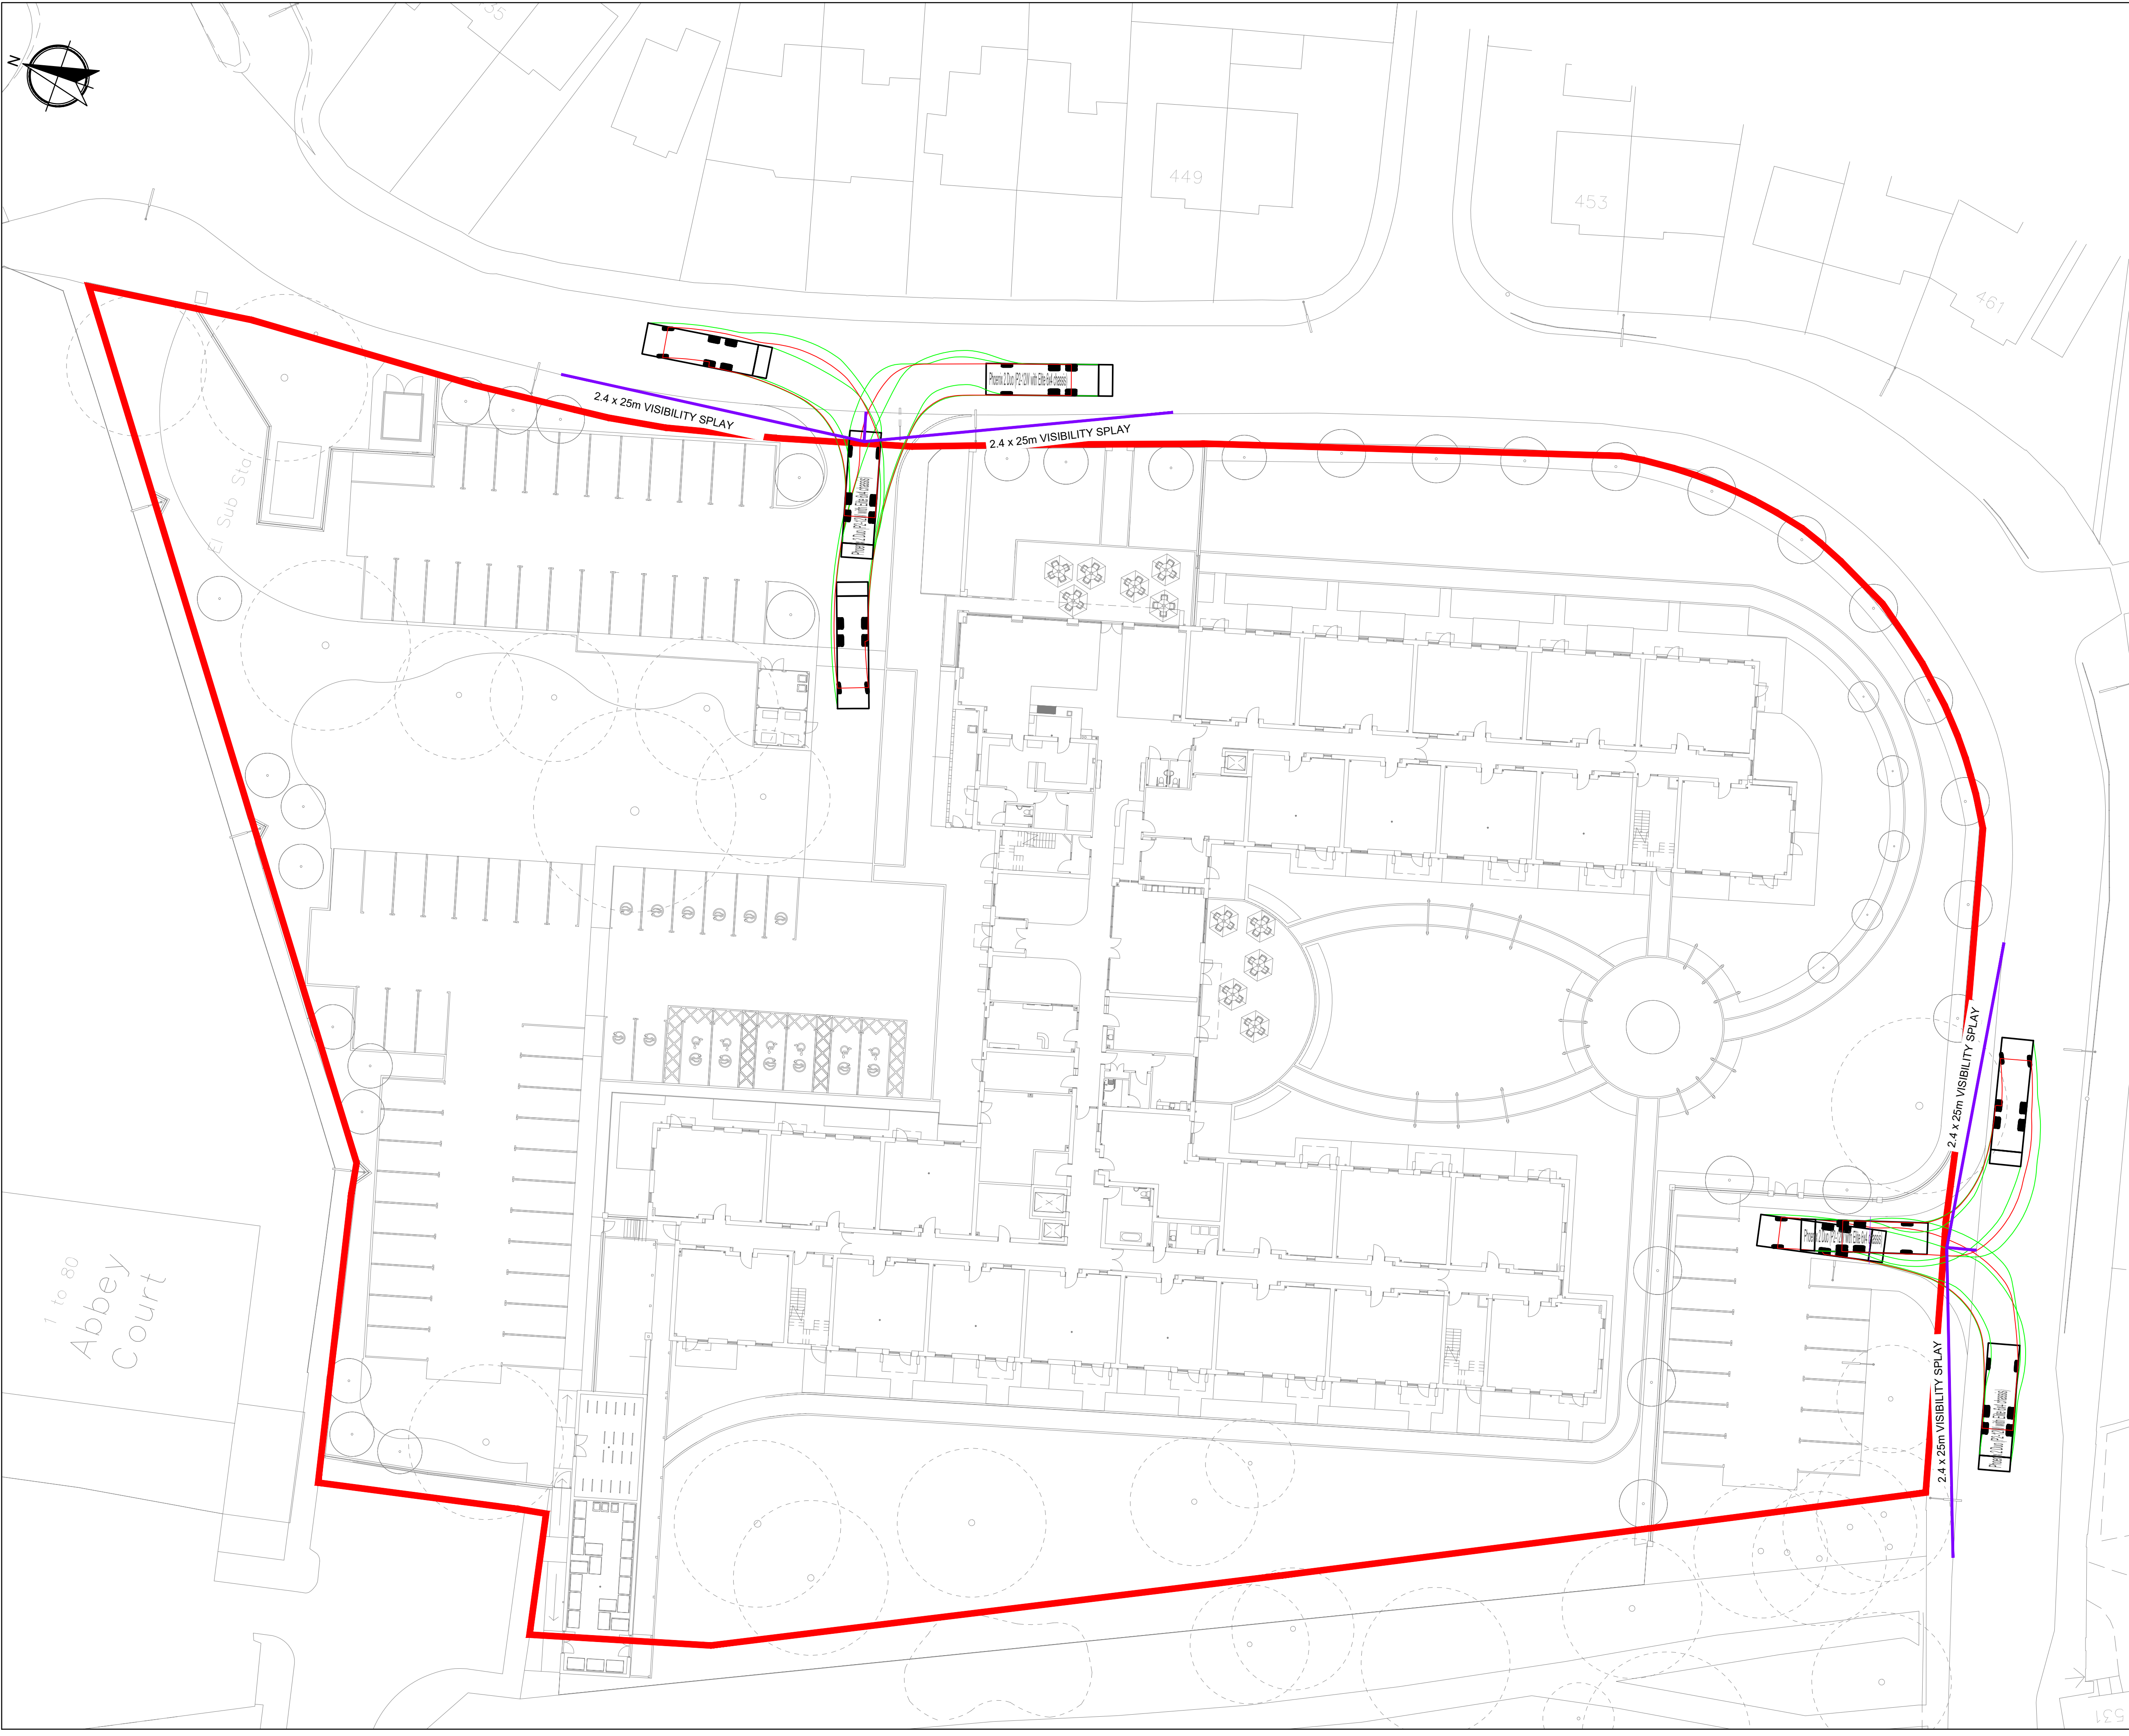


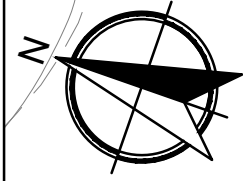

GENERAL NOTES

1. DRAWINGS ARE TO BE READ IN CONJUNCTION WITH ALL RELEVANT SPECIFICATIONS, ENGINEERS, ARCHITECTS & SERVICES DRAWINGS, INCLUDING APPROVED BUILDERS WORK DRAWINGS. CONTRACTOR TO NOTIFY ENGINEER OF DISCREPANCIES BETWEEN STRUCTURAL DRAWINGS AND SPECIFICATIONS OR OTHER DRAWINGS.
2. ALL DIMENSIONS ARE IN MILLIMETRES UNLESS NOTED OTHERWISE.
3. DO NOT SCALE FROM THIS DRAWING. WORK TO DIMENSIONS OR CO-ORDINATES PROVIDED. ALL LEVELS ARE IN METRES AND ALL DIMENSIONS ARE IN MILLIMETRES, UNLESS OTHERWISE NOTED. ANY AMBIGUITIES, OMISSIONS AND ERRORS ON DRAWINGS, SHALL BE BROUGHT TO THE ENGINEERS ATTENTION IMMEDIATELY.
4. INFORMATION CONTAINED ON THIS DRAWING IS TENDER DESIGN ONLY. FURTHER DETAILED DESIGN AND CO-ORDINATION WITH THE CONTRACTOR, DESIGN TEAM AND APPROPRIATE SUB-CONTRACTORS WILL BE REQUIRED TO FULLY DEVELOP AND DETAIL THE FINAL CONSTRUCTION DETAILS. CONTRACTOR TO USE THEIR EXPERIENCE AND JUDGEMENT TO MAKE SUFFICIENT ALLOWANCES FOR DETAILED DESIGN DEVELOPMENT.

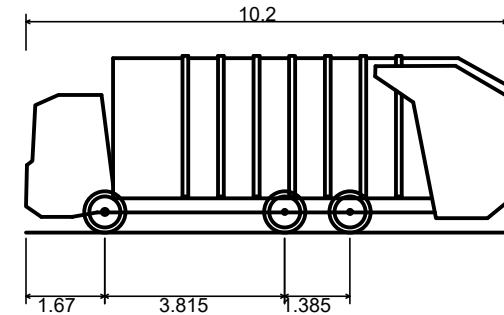

Phoenix 2 Duo (P2-12W with Elite 6x4 chassis)	
Overall Length	10.200m
Overall Width	2.530m
Overall Body Height	3.751m
Min Body Ground Clearance	0.304m
Track Width	2.500m
Lock to lock time	4.00s
Kerb to Kerb Turning Radius	7.800m

- KEY:
- BODY OUTLINE (FORWARDS)
 - WHEEL TRACK OUTLINE (FORWARDS)
 - BODY OUTLINE (REVERSE)
 - WHEEL TRACK OUTLINE (REVERSE)

P1	05.02.21	AS	PG	TENDER ISSUE
No	DATE	DRAWN	REV'D ENG.	AMENDMENT

STATUS	PURPOSE OF ISSUE
D2	TENDER

COPYRIGHT:
The concepts and the information contained in this document are the copyright of Scott Hughes Design Ltd. Use or copying of the document in whole or in part without written permission of Scott Hughes Design Ltd. constitutes and infringement of copyright.

 Scott Hughes Design Ltd. The Flint Glass Works, 64 Jersey Street, Manchester M4 6JW t: 0161 605 0831 f: 0161 605 0832 e: mail@scotthughesdesign.co.uk Reg No. 4899745	
CLIENT	SOUTHWAY HOUSING TRUST
PROJECT	GORTON EXTRA CARE, ABBHEY HEY LANE
DRAFTER	JS
ENGINEER	PG
TITLE	S38 & S278 HIGHWAY WORKS- VEHICLE TRACKING & SIGHTLINE VISIBILITY
SCALE	1:250
SHEET	A1
DRAWING No	3384-SHD-00-ZZ-DR-C-0218
REV	P1