


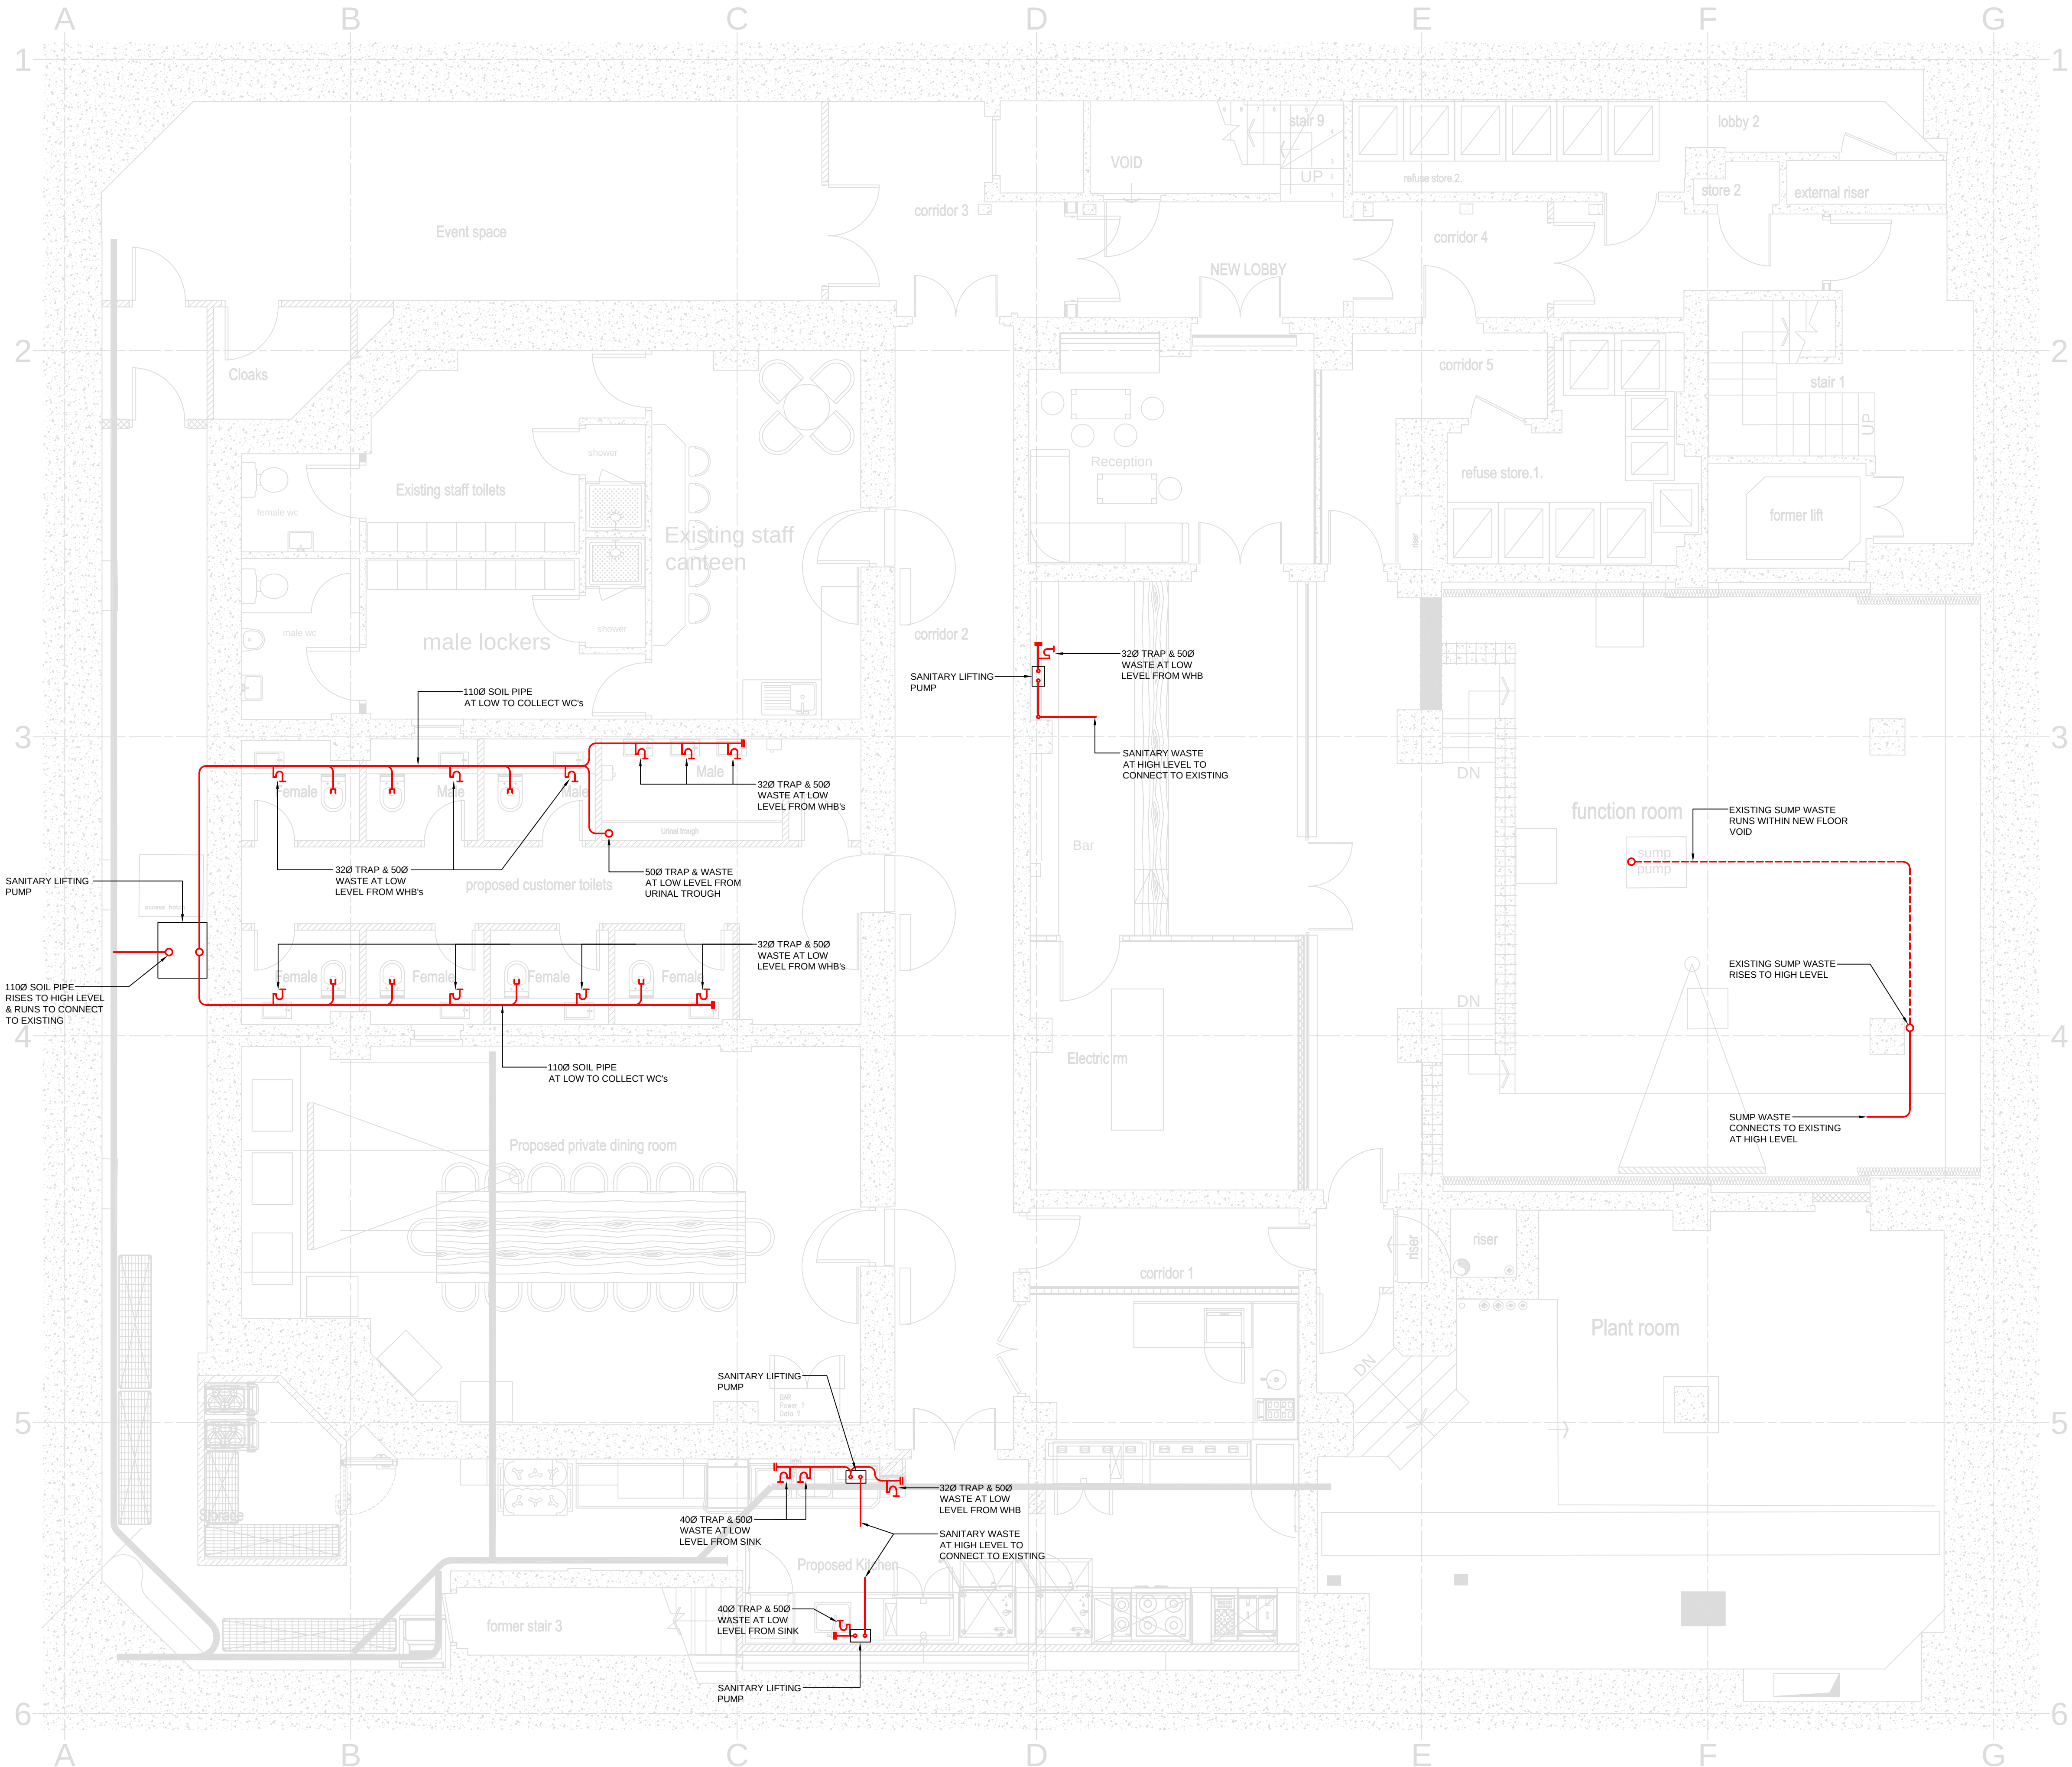

1	19.02.19	RJM	PRELIMINARY
REV	DATE	BY	DESCRIPTION
DRAWING STATUS: PRELIMINARY			
A. F. CONNELL LTD INDUSTRIAL & COMMERCIAL ELECTRICAL & MECHANICAL CONTRACTORS 1 ALFRED STREET, WEST VALE, HALIFAX, WEST YORKSHIRE, HX4 8LT. TEL: 01422 310400, FAX: 01422 310033. Email: electrical@afconnell.com, mechanical@afconnell.com safe REGISTER 204804 Approved Contractor 013296 BES BUILDING & ENGINEERING SERVICES ASSOCIATION F.4942/H/7811			
PROJECT: HOTEL GOTHAM BASEMENT REFURBISHMENT 100 KING STREET, MANCHESTER			
DRAWING TITLE: MECHANICAL SERVICES LOWER BASEMENT DRAINAGE SERVICES LAYOUT			
SCALE: 1:50 @ A1	DRAWN: RJM	CHECKED: CPW	DATE: FEB '19
PROJECT No: C5782	DRAWING No: C5782-95-(-01)-01	REV: 1	