


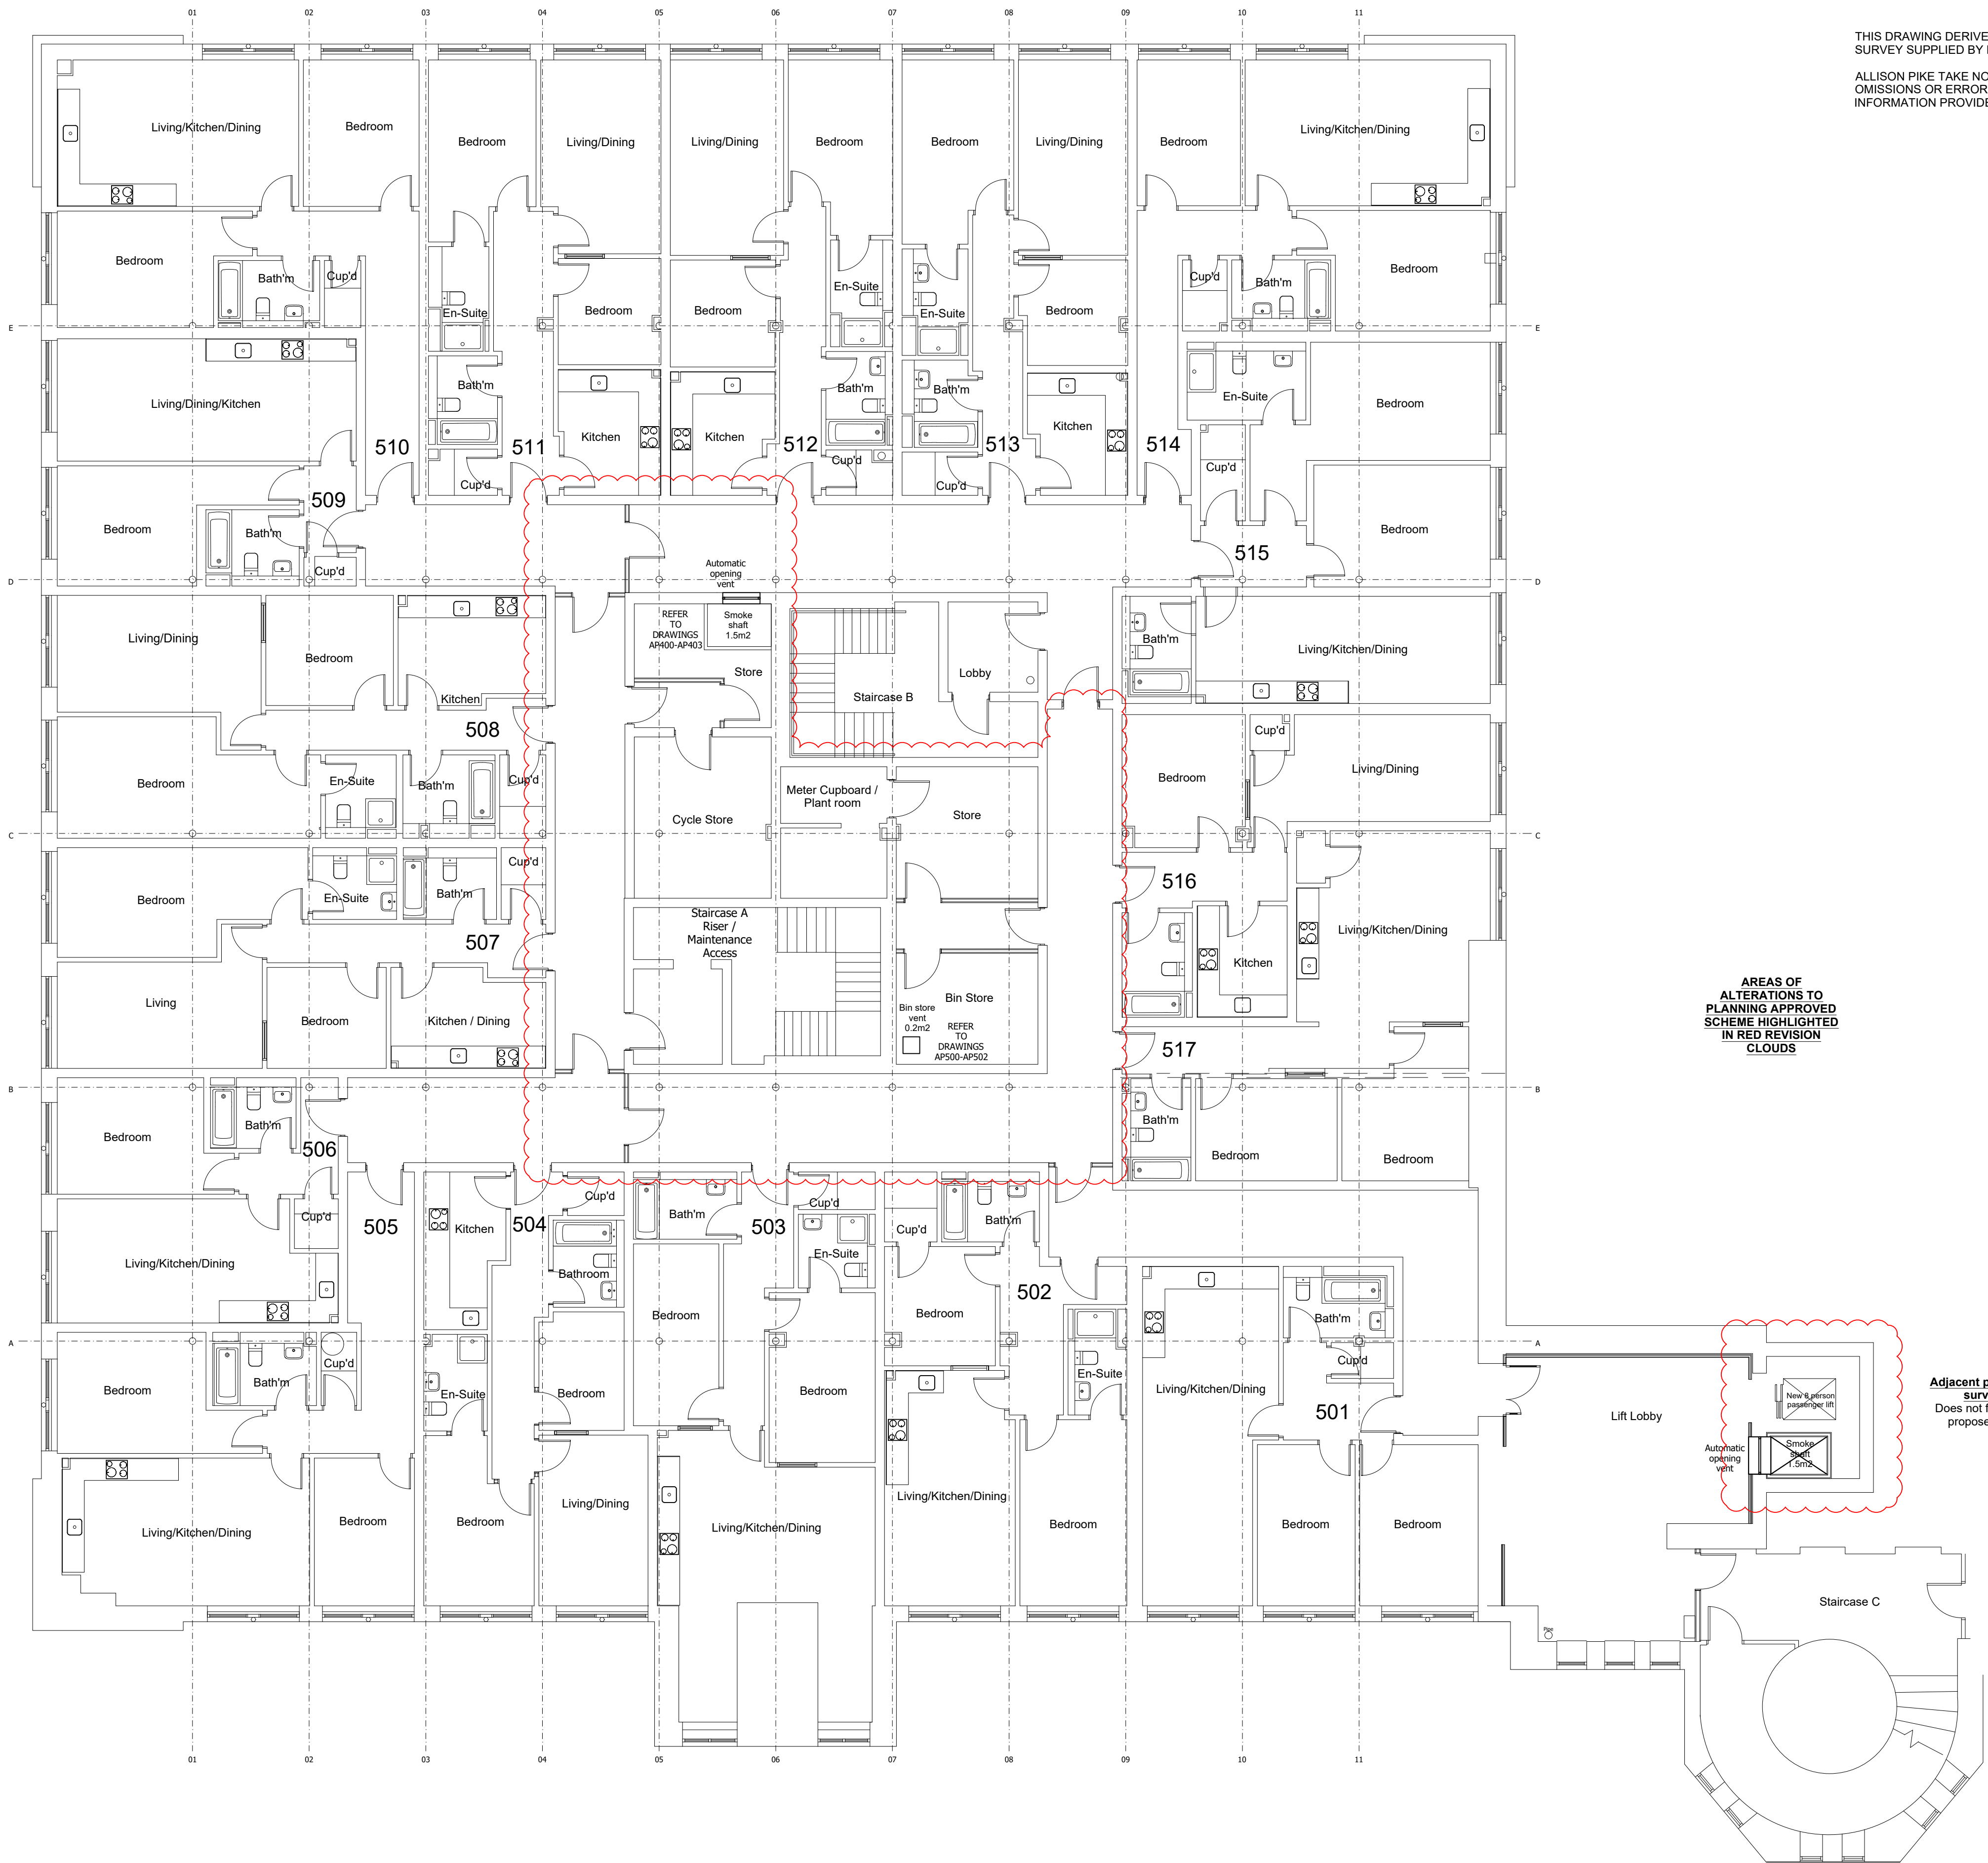

THIS DRAWING DERIVES FROM A MEASURED SURVEY SUPPLIED BY MILSON GROUP.
ALLISON PIKE TAKE NO LIABILITY FOR OMISSIONS OR ERRORS IN THE EXISTING INFORMATION PROVIDED

AREAS OF ALTERATIONS TO PLANNING APPROVED SCHEME HIGHLIGHTED IN RED REVISION CLOUDS

Adjacent property not surveyed.
Does not form part of proposed works.

PLANNING ISSUE

DMG DMG DRAWN	REV A: REVISION CLOUDS ADDED DRAWN REVISION	MAY 21 APRIL 21 DATE	VER
AP ALLISON PIKE ARCHITECTS & DESIGNERS 7 Buxton Road West, Disley, Stockport, Cheshire, SK12 2AE. Website: www.allisonpike.com Telephone: 01663 763000 Facsimile: 01663 766772 Email: studio@allisonpike.com © Allison Pike Partnership Limited.			
PROJECT MEDLOCK VICTORIA MILL MILES PLATTING			
TITLE APPROVED PLANNING SCHEME EXISTING FIFTH FLOOR GA			
SCALE 1:100@A1			
JOB No MED02	DRAWING No AP105	REV A	