




Warning! The present drawing is for informational-demonstrative purposes only and as such cannot constitute a basis for performance. All dimensions presented in this drawing should be verified on site. Because of the fact that the drawing is a schematic one, FAKRO shall not assume any responsibility for the actual installation quality on the roof. This drawing is FAKRO's property and cannot be published or used publicly without our written consent.



20° - 90°

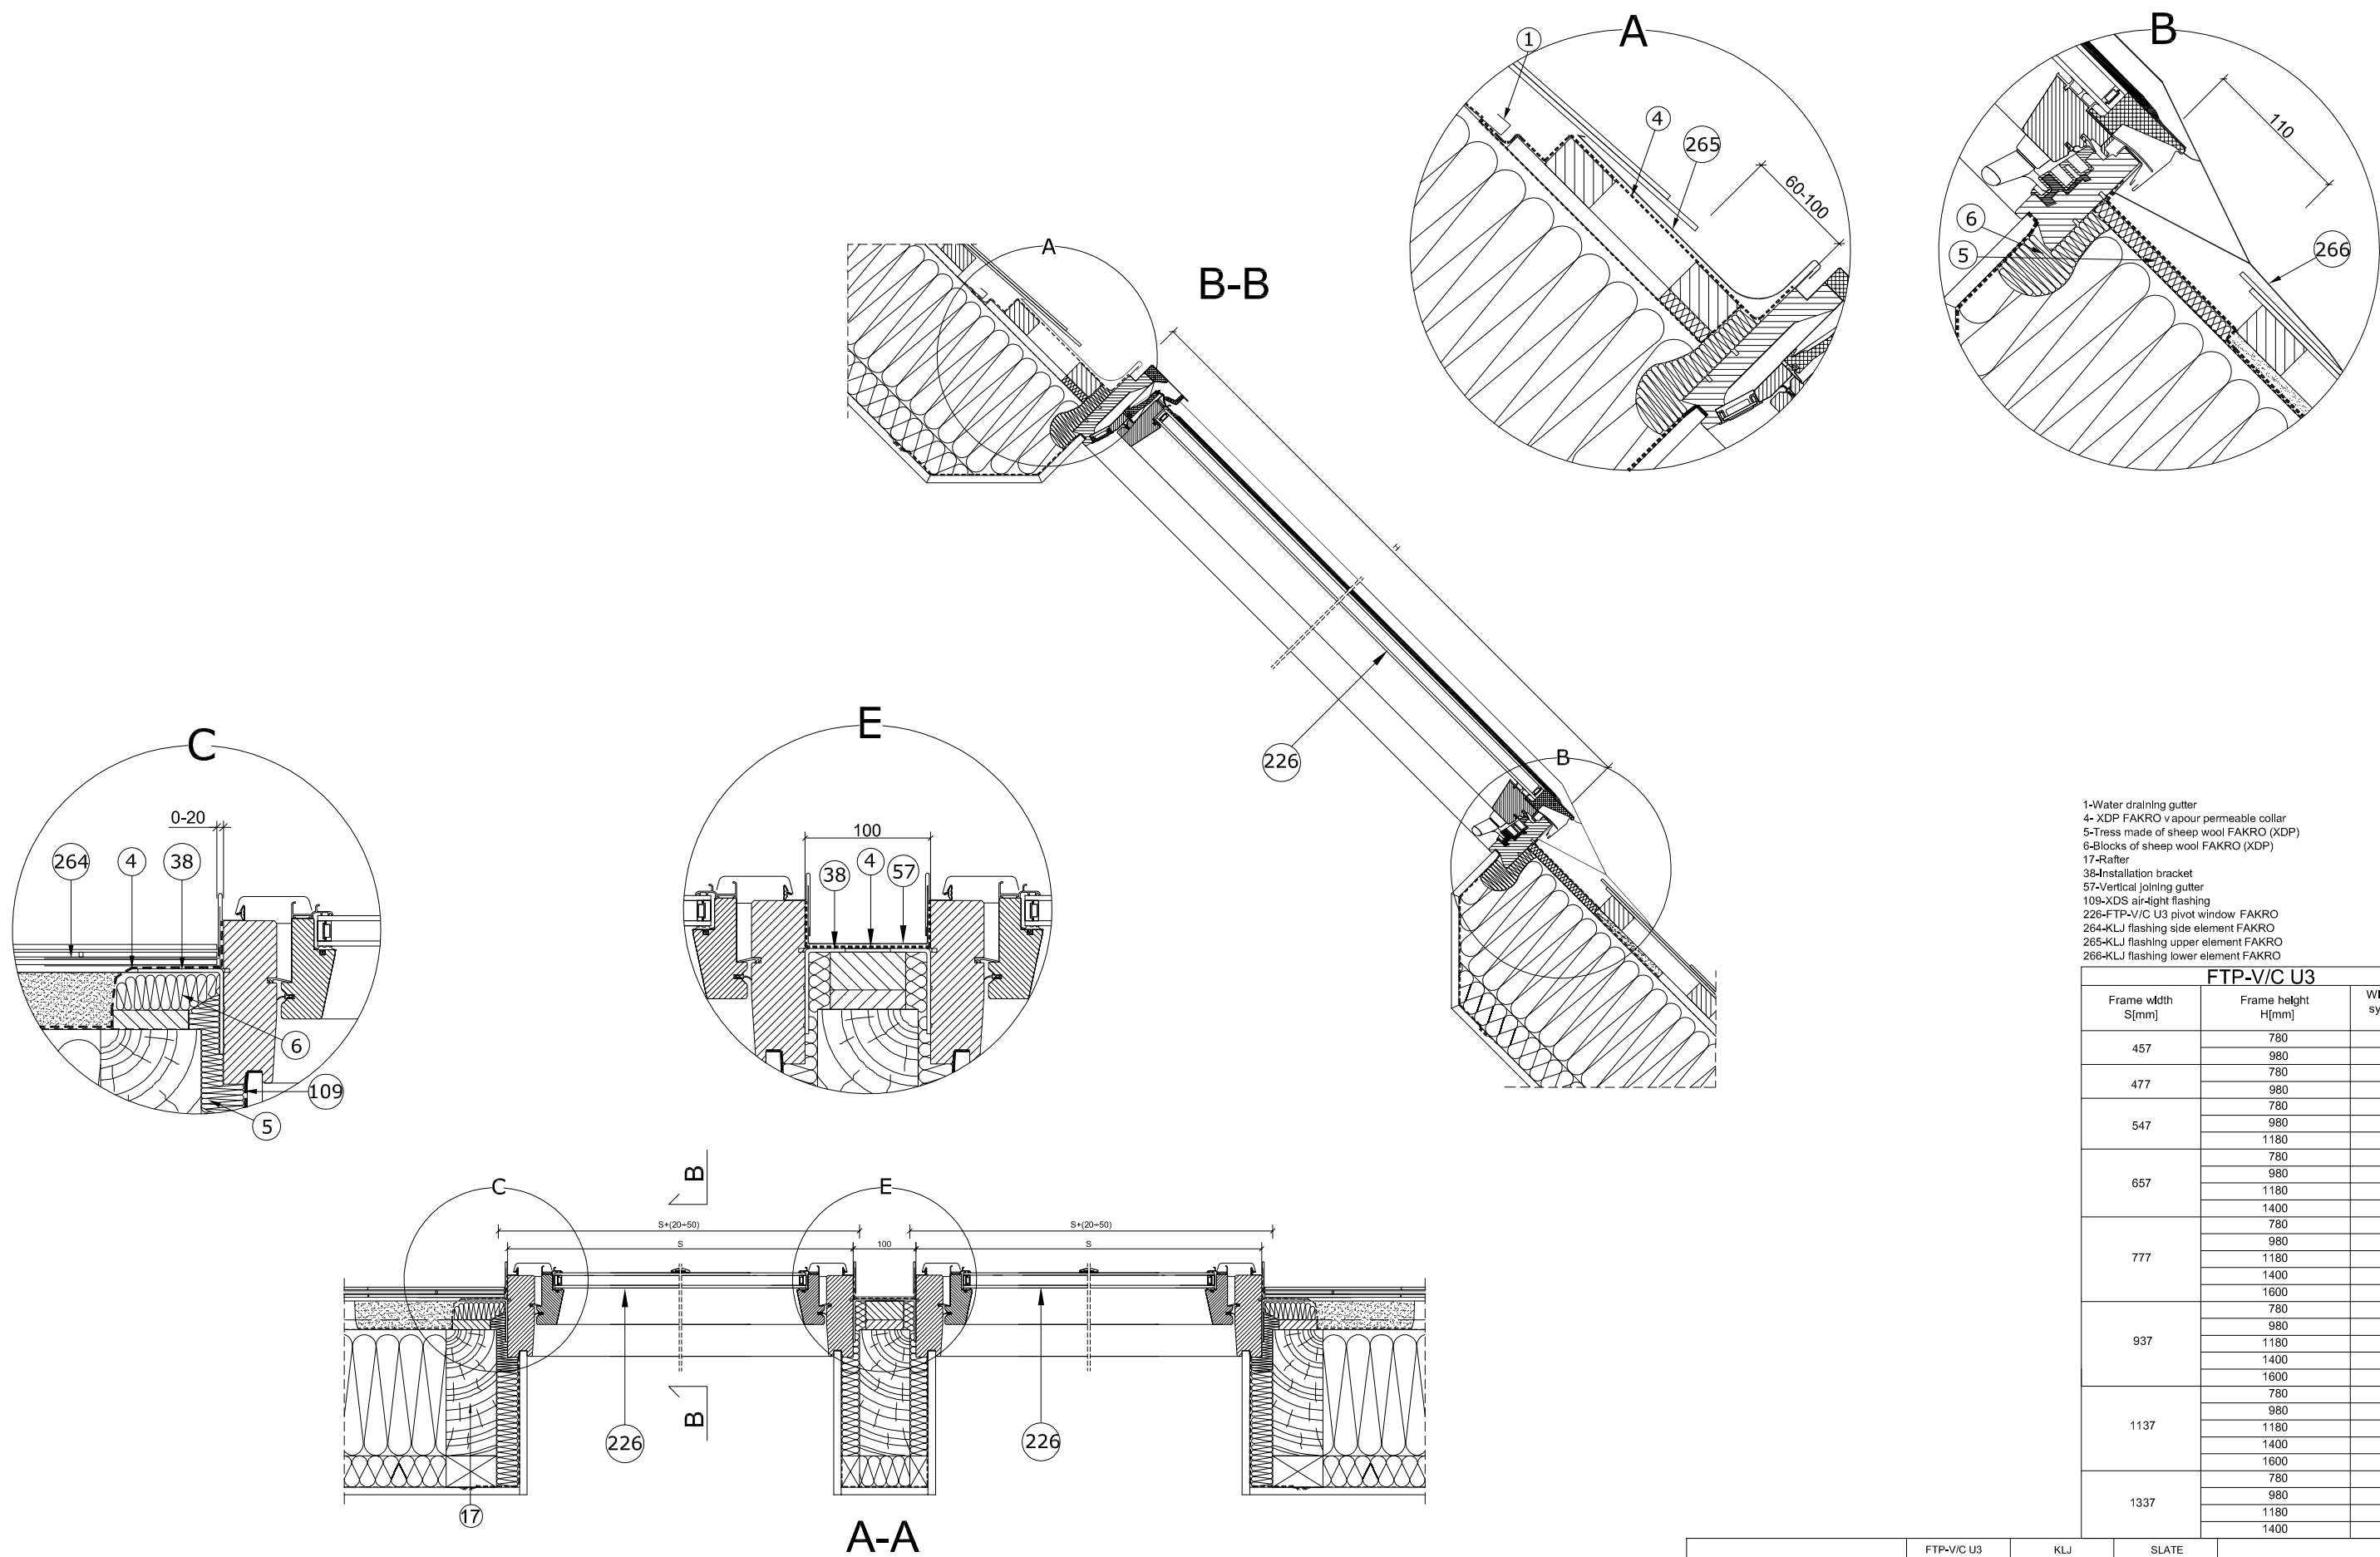

Vertical and horizontal cross-section:
FTP-V/C U3 roof window with KLJ flashing for flat
tiled roofs, B2/1 combination

FORMAT:
A3

SCALE:
1:10/1:5

DATE:
11.2011