


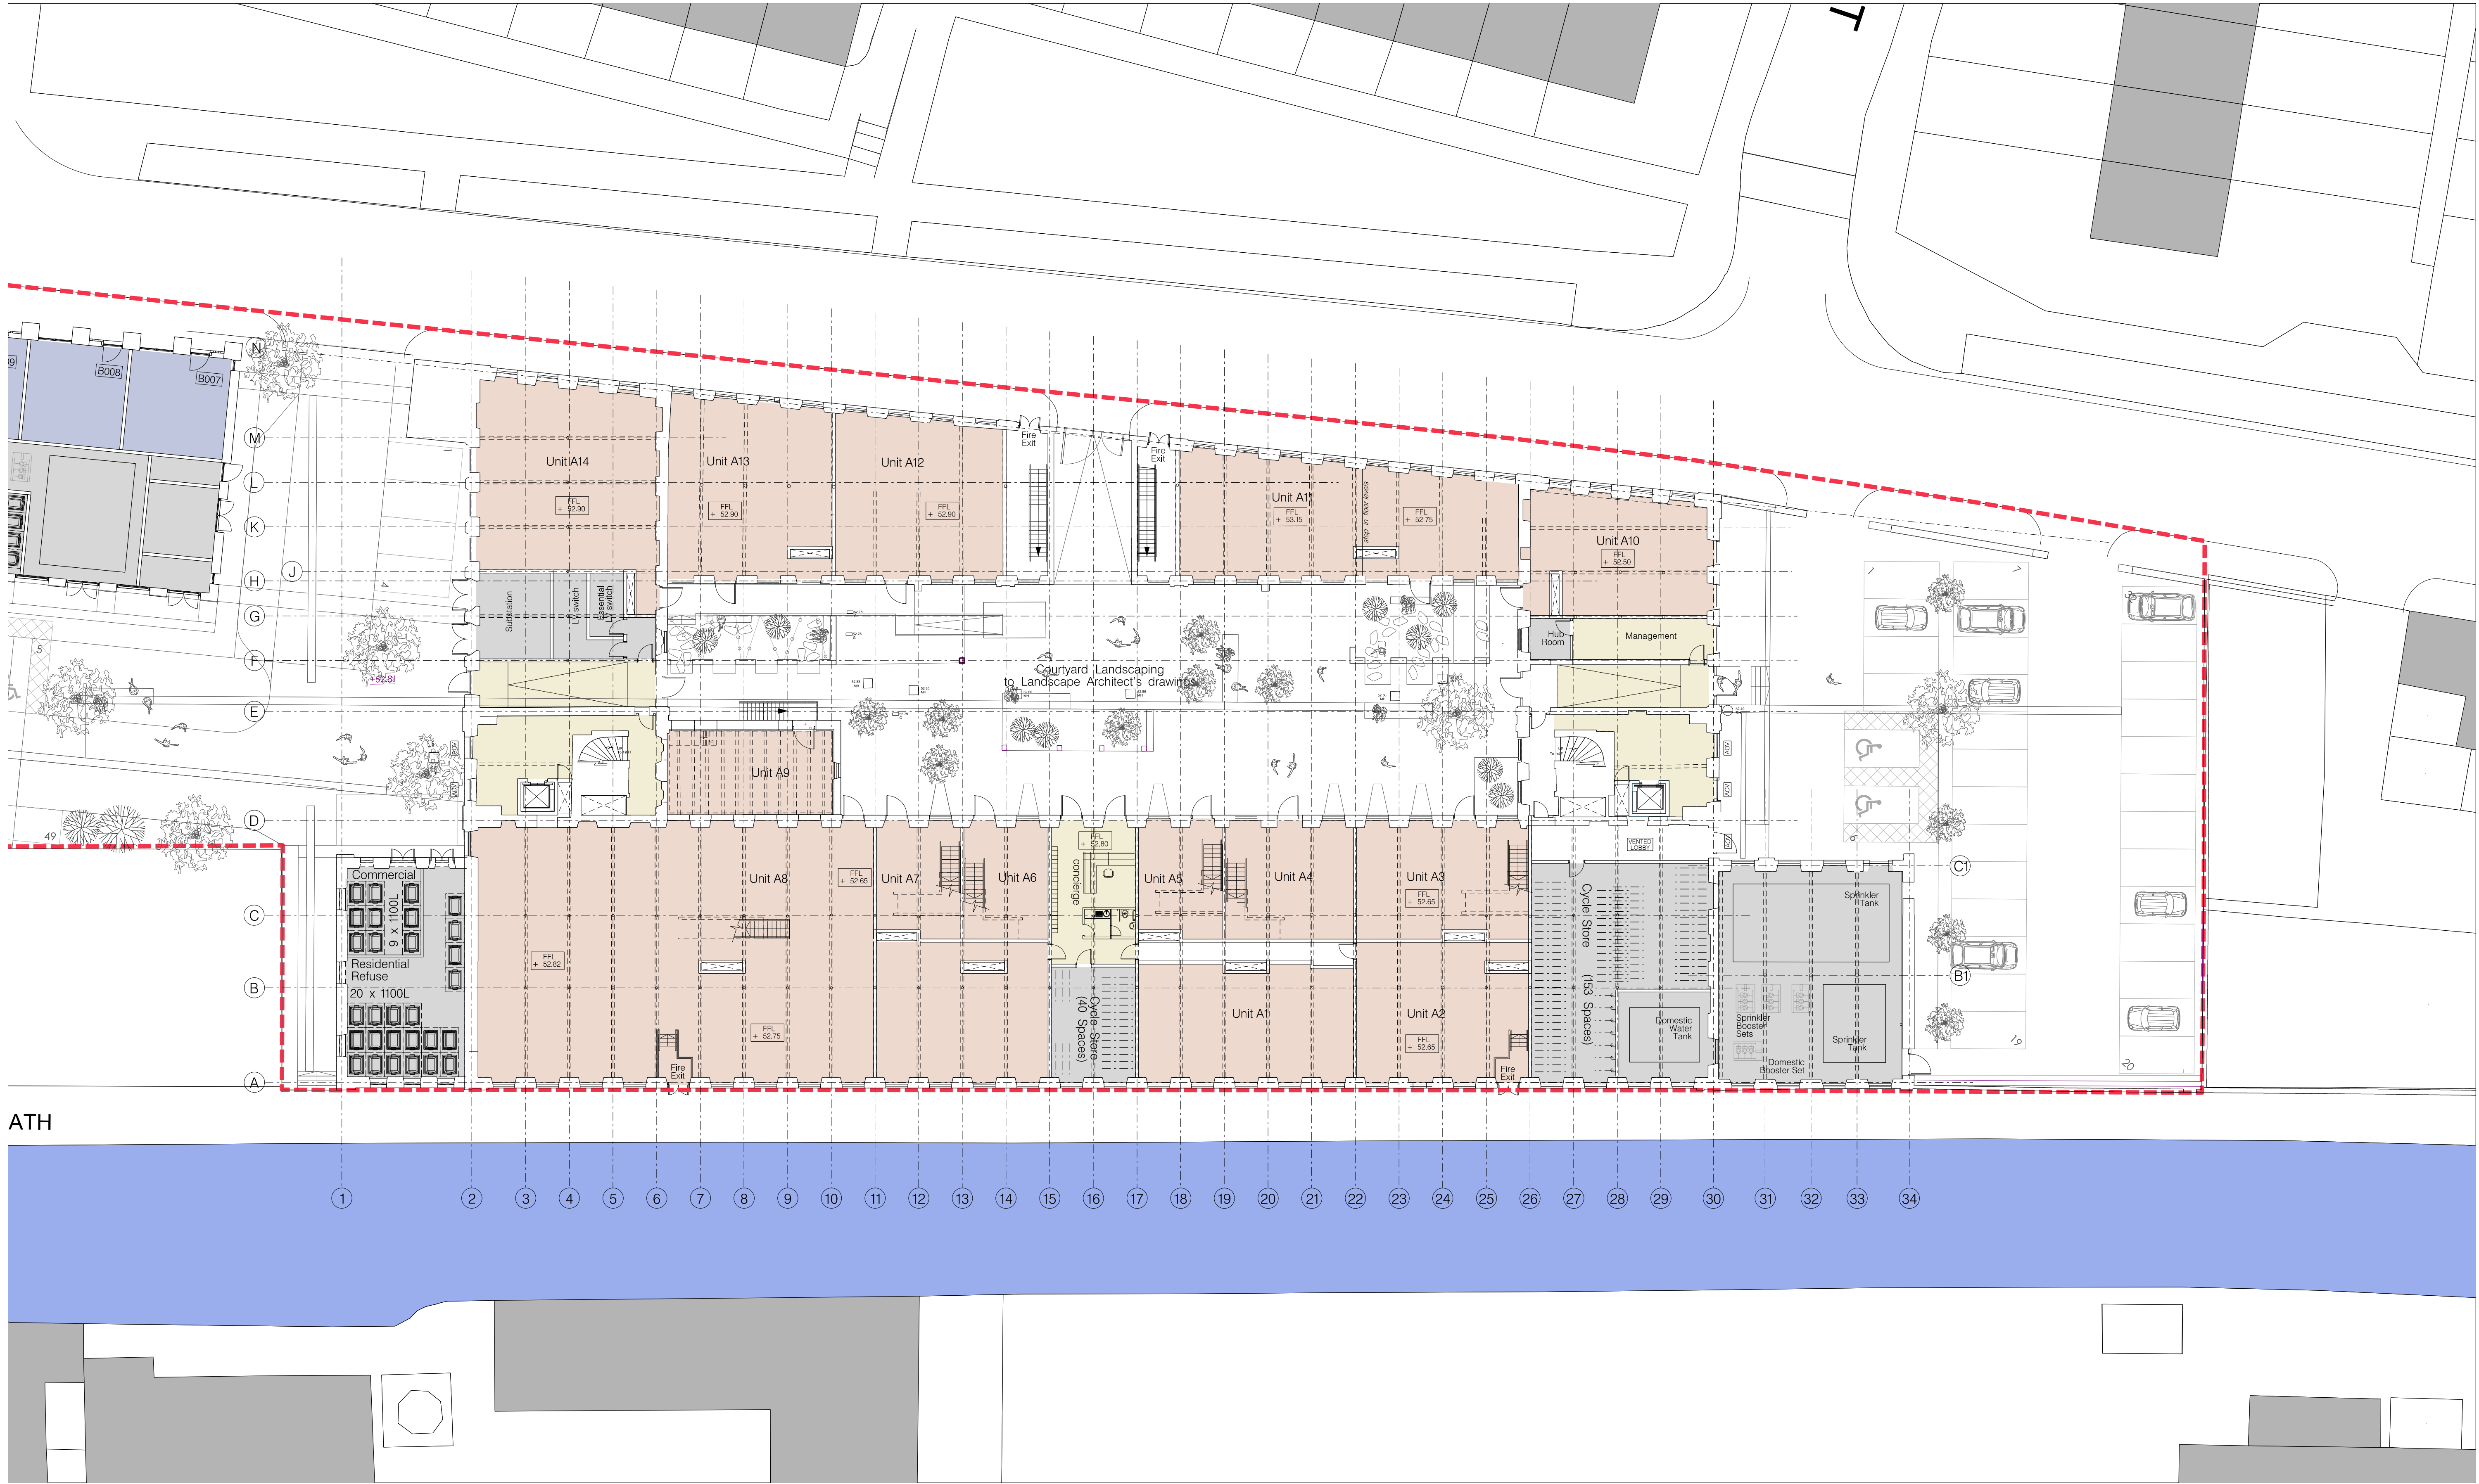


hodd+partners
SQI Studios
1 Kelso Place
Manchester M15 4LE
t: +44(0)161 832 9842
e: mail@hoddandpartners.com
w: www.hoddandpartners.com

DO NOT SCALE
Work to annotated dimensions only.
Read drawing in conjunction with relevant specification,
Structural Engineers' and Services Engineers' drawings.
Confirm all dimensions before commencement of any
work on site or fabrication.

revisions + notes:
REV. P3 01/03/2021
REV. P4 02/03/2021
REV. P5 10/03/2021
REV. P6 01/04/2021
REV. P7 07/05/2021
REV. P8 17/08/2021

Apartment numbers added.
Ground floor levels added. Boundary amended. Extent of out-building
demolition amended and car park layout adjusted accordingly. Cycle
store, bin store and plant rooms re-configured.
Plant rooms updated in line with Clancy layouts issued 08/03/2021.
Ground floor finished floor levels amended.
Landscape proposals updated
Raised floor in proposed commercial units omitted. Levels adjusted accordingly.
PLANNING ISSUE
Transformer room retained

Note: Commercial unit partitions and sub divisions shown
indicatively

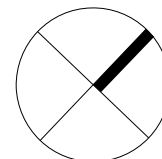

client:
MARYLAND SECURITIES

date:
FEBRUARY 2021

project:
BRUNSWICK MILL DEVELOPMENT

scale:
1:200 @A1

drawn by:
TG

title:
EXISTING MILL
GROUND FLOOR: AS-PROPOSED PLAN

drawing number:
L(-)200

status:
PLANNING

job number:
0586

revision:
P8

hodd+partners