

notes

SUBJECT TO BE CONFIRMED BY BUILDING CONTROL

GENERAL NOTES

DESIGN INTENT ONLY - ALL FIXTURES, FITTINGS AND EXTRAS WITHIN DESIGN INTENT PRESENTATION TO BE CONFIRMED BY CLIENT.

SPACE ALLOCATED FOR POTENTIAL LOUVRE CONNECTIONS / EXTRACT AS PER DRAWING ISSUED BY EDWARDS AND CO ON 23/3/2021

BUILDERS WORK OPENING SIZE ALLOCATED FOR KITCHEN EXTRACT 900MM W X 490MM D

G	27/10/2021	Pod Layout revisions
F	14/10/2021	Layout revisions submitted by client
E	01/10/2021	Revised WC Layout
D	08/09/2021	Service Riser inclusion
C	02/09/2021	Access hatch to POD 4
B	17/08/2021	Design intent submission
A	16/07/2021	Revisions following client comments
-	15/06/2021	first issue
rev	date	comment

client **CBRE**

project name **NEW CENTURY HALL, MANCHESTER**

drawing title **GROUND FLOOR GENERAL ARRANGEMENT PLAN**

project number **W1707**

scale 1:100 format **A1**
date first drawn 15/06/2021
drawing number 101


revision **G**
drawn **NP** checked **NP**
drawing status **Stage 4 - Technical**

Workspace Design & Build Ltd

t 0161 710 3700
web www.workspacedesign.co.uk

Manchester:
Northspring, suite 1C, 70 Spring gardens, Manchester M2 2BQ

Midlands:
Cornwall Buildings, 45-51 Newhall Street, Birmingham, B3 3QR

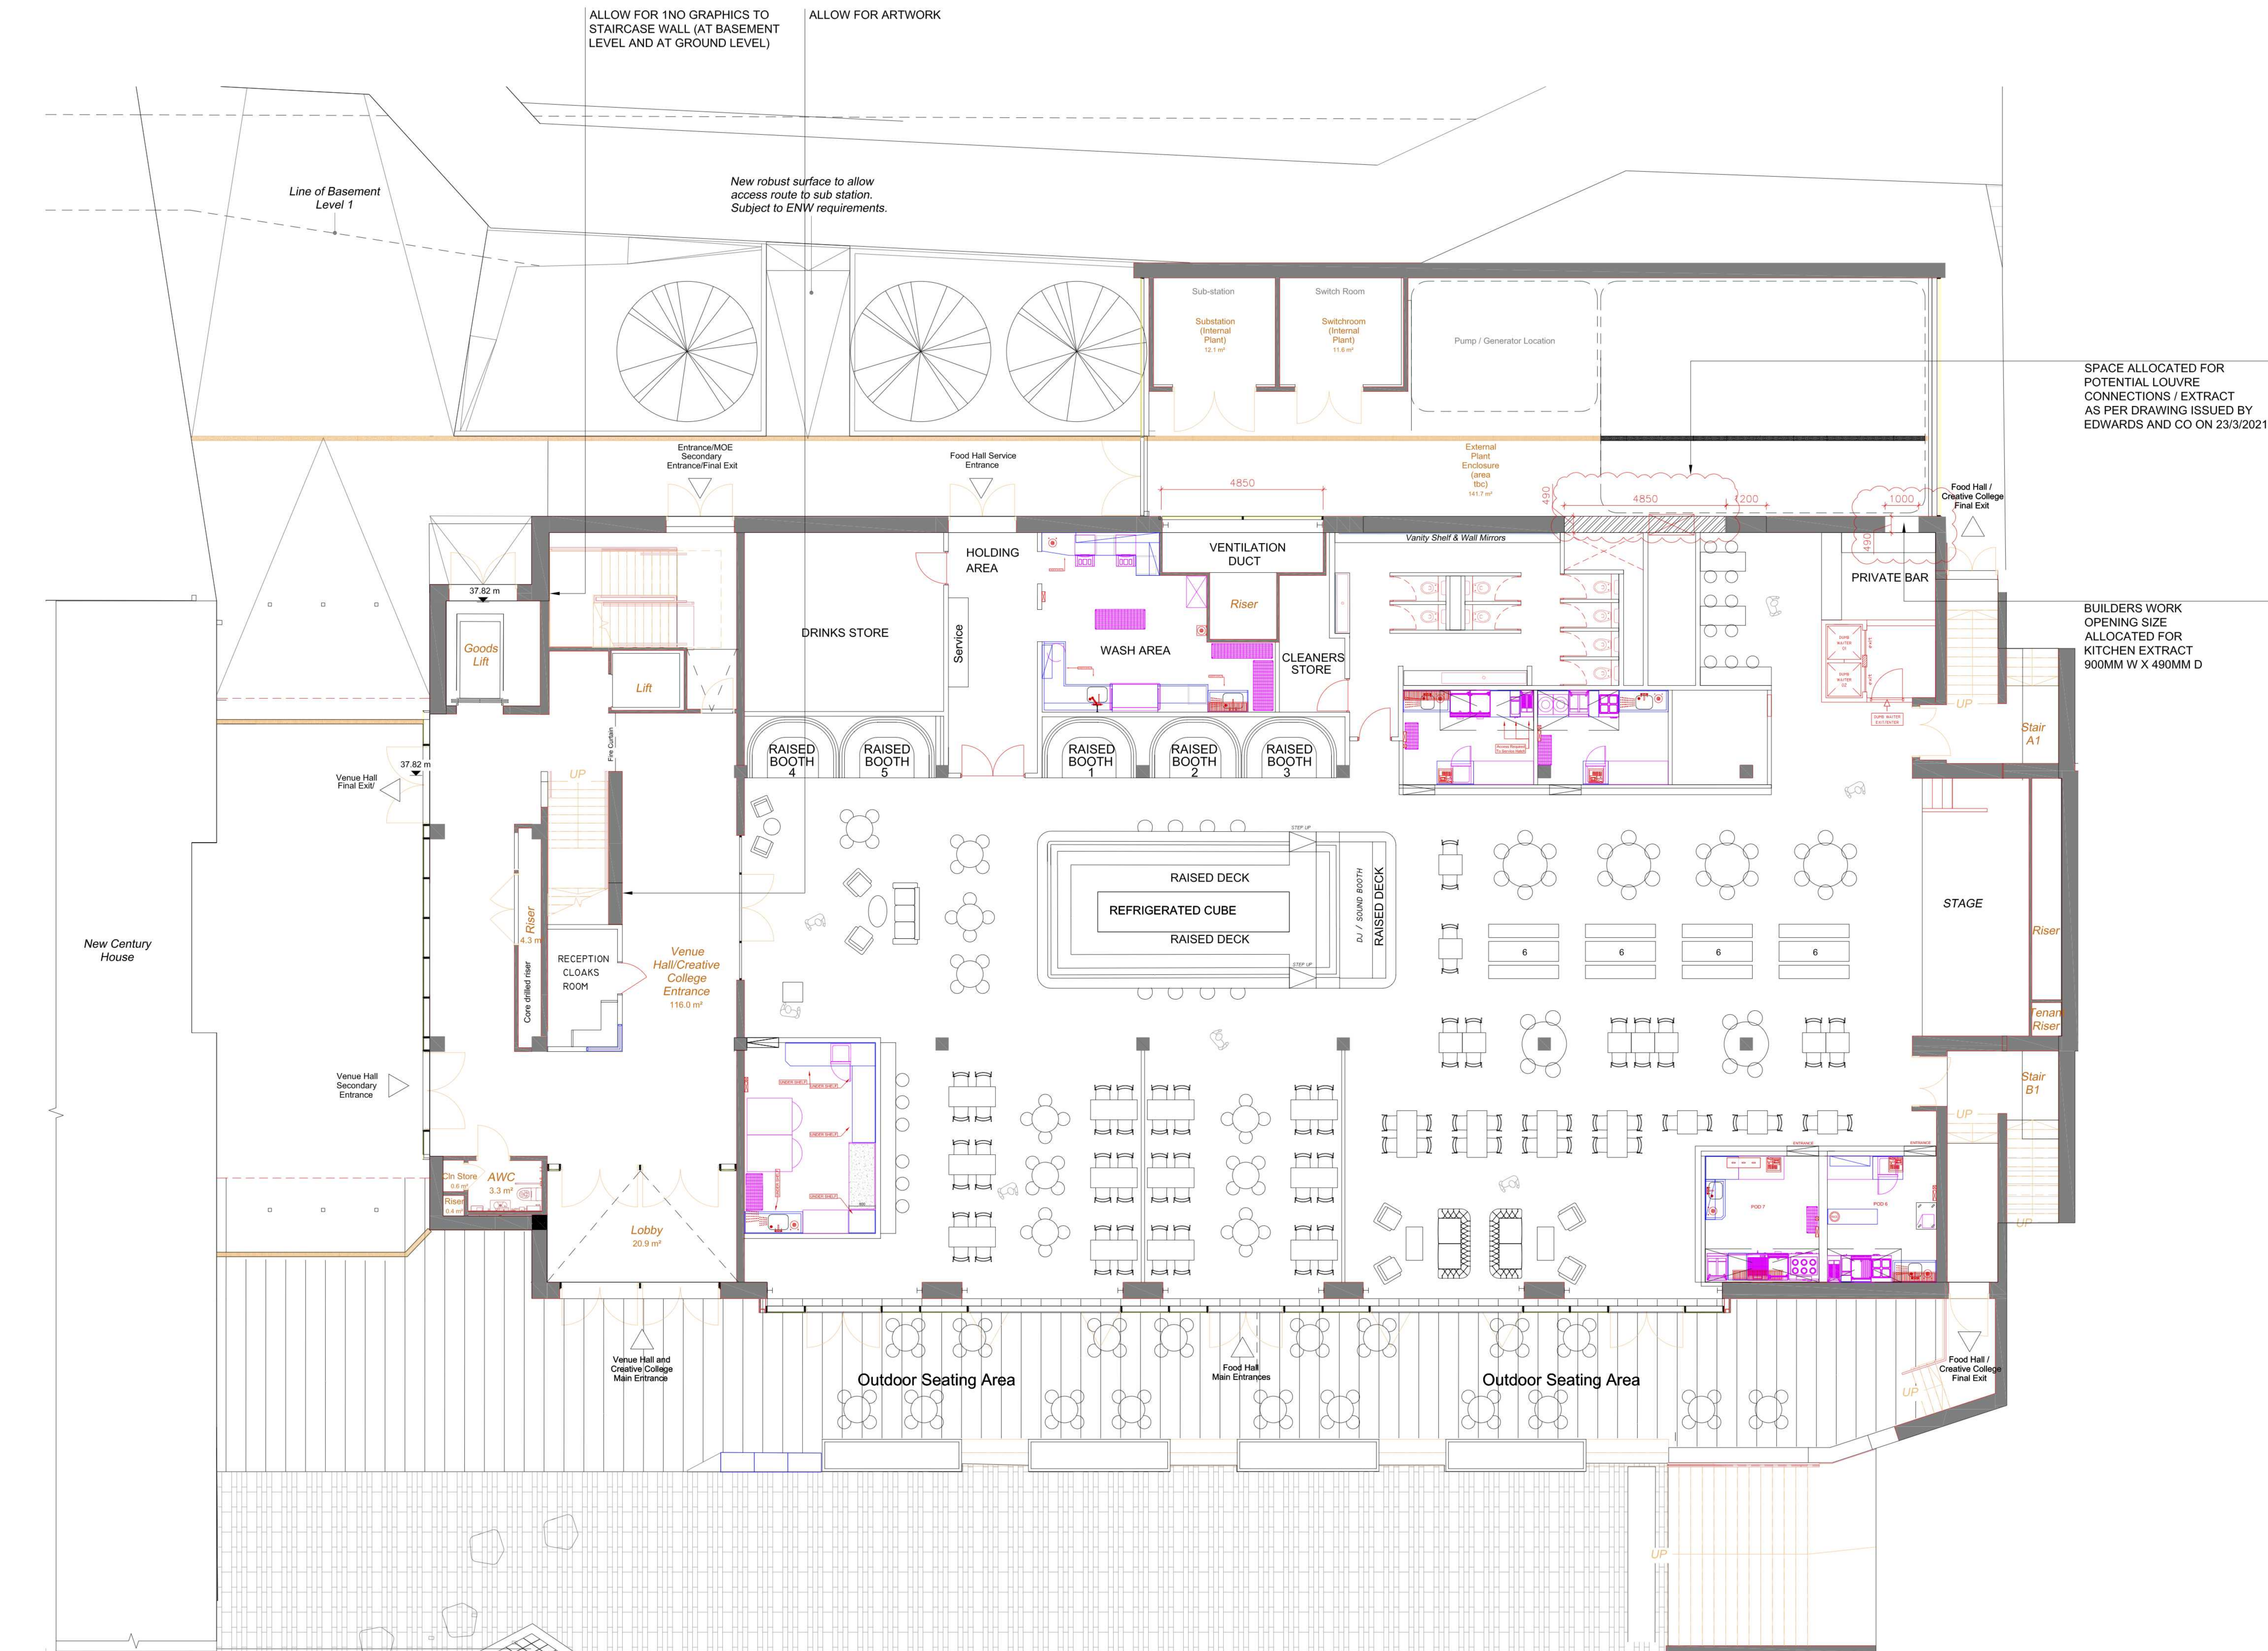

01 GENERAL ARRANGEMENT PLAN
Scale 1:100

**CONSTRUCTION DETAILS IN LINE WITH TENANT FIT OUT
GUIDE OCTOBER 2019.
ISSUED FOR LANDLORDS CONSENT 1/10/21**