



Elevation 1

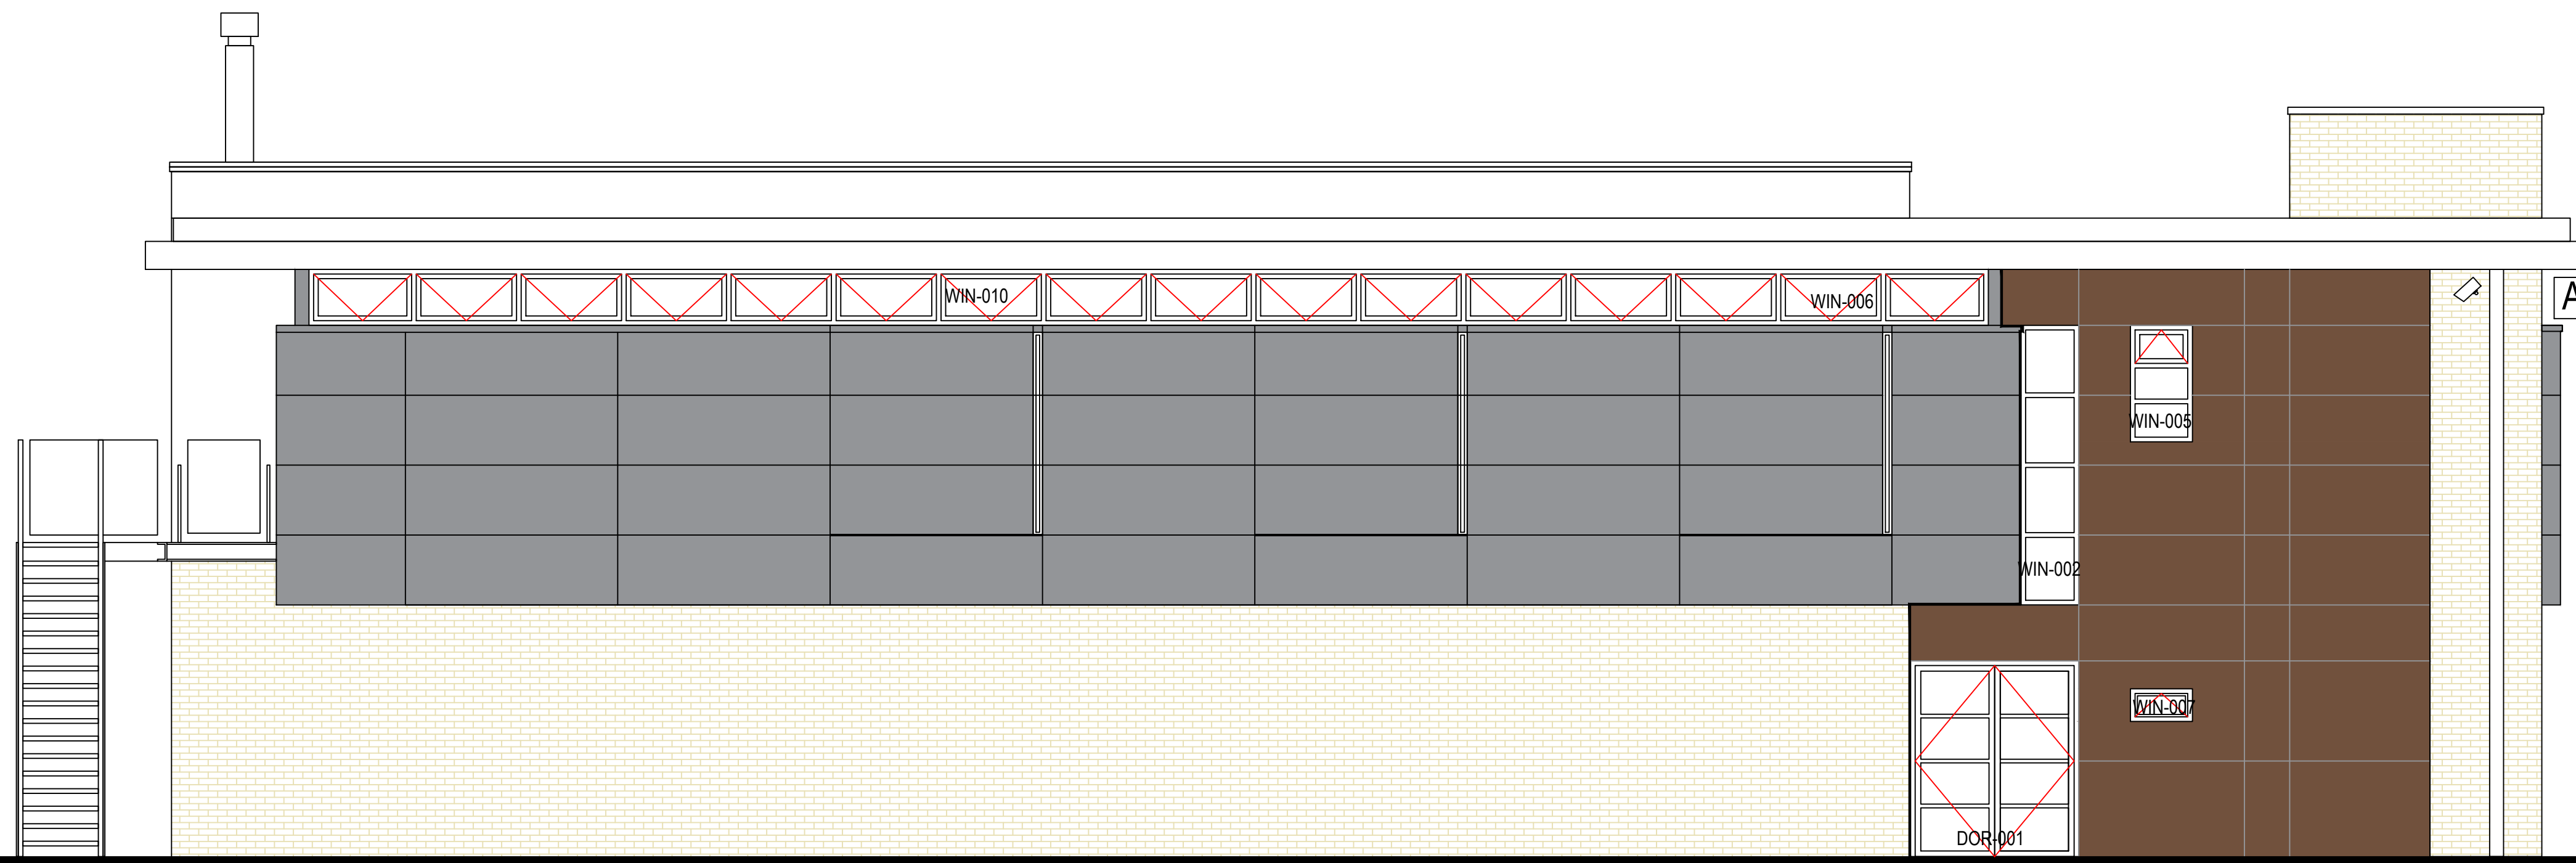


- NOTES:
1. ALL DIMENSIONS SHOWN ARE APPROXIMATE & ARE TO BE CHECKED ON SITE BY THE CONTRACTOR FOR ESTIMATING PURPOSE.
  2. CLADDING RAILS ARE TO BE FIXED TO THE EXISTING STEEL COLUMNS IN ACCORDANCE WITH THE MANUFACTURERS INSTRUCTIONS.
  3. FOR FIXING DETAILS REFER TO DRG 002



Elevation 2

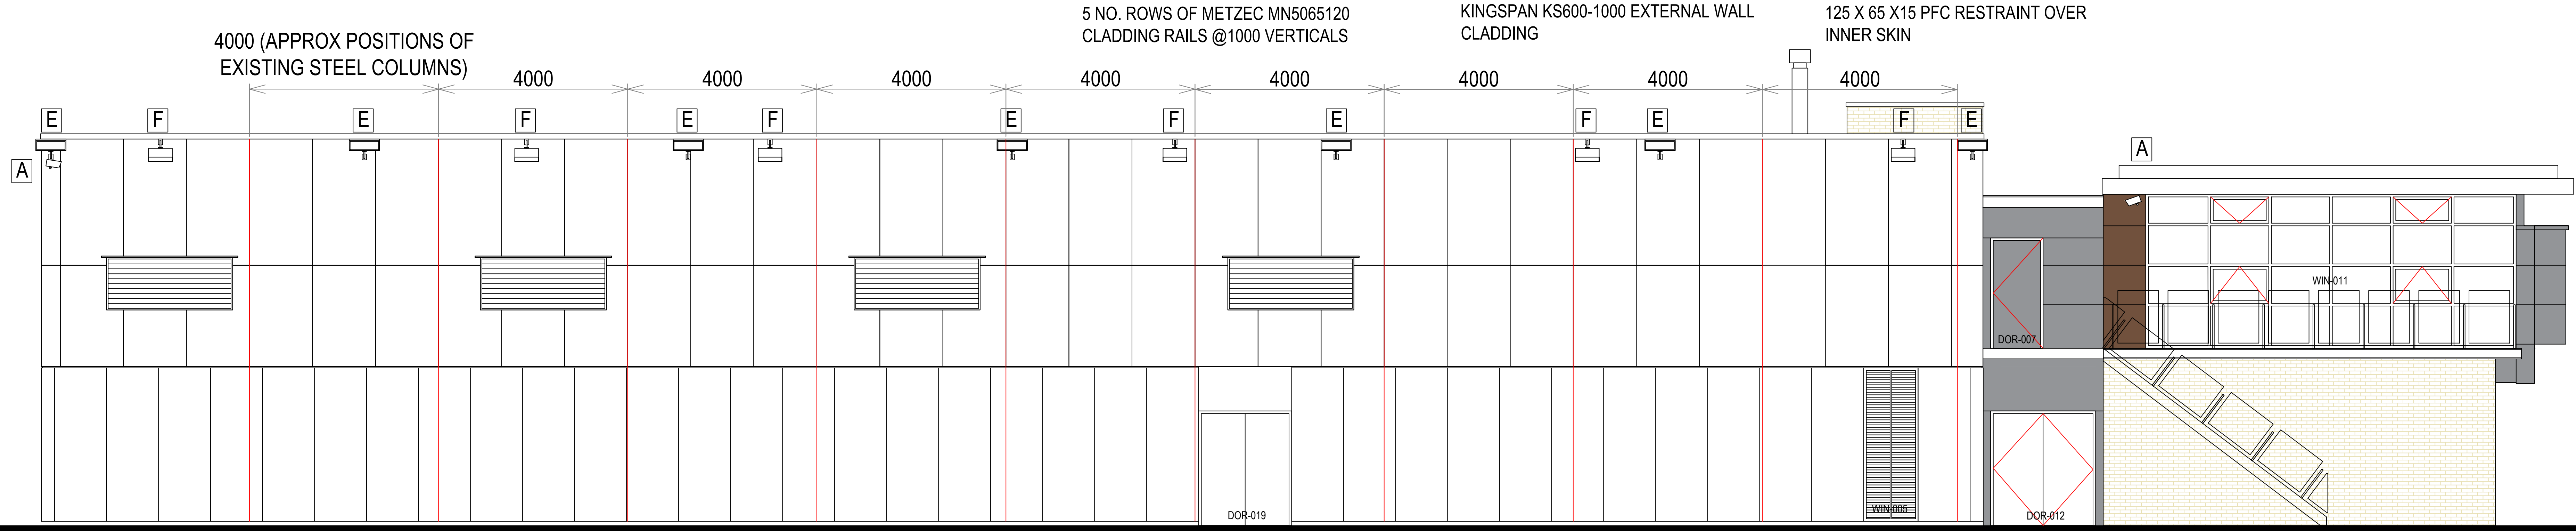

Elevation 3

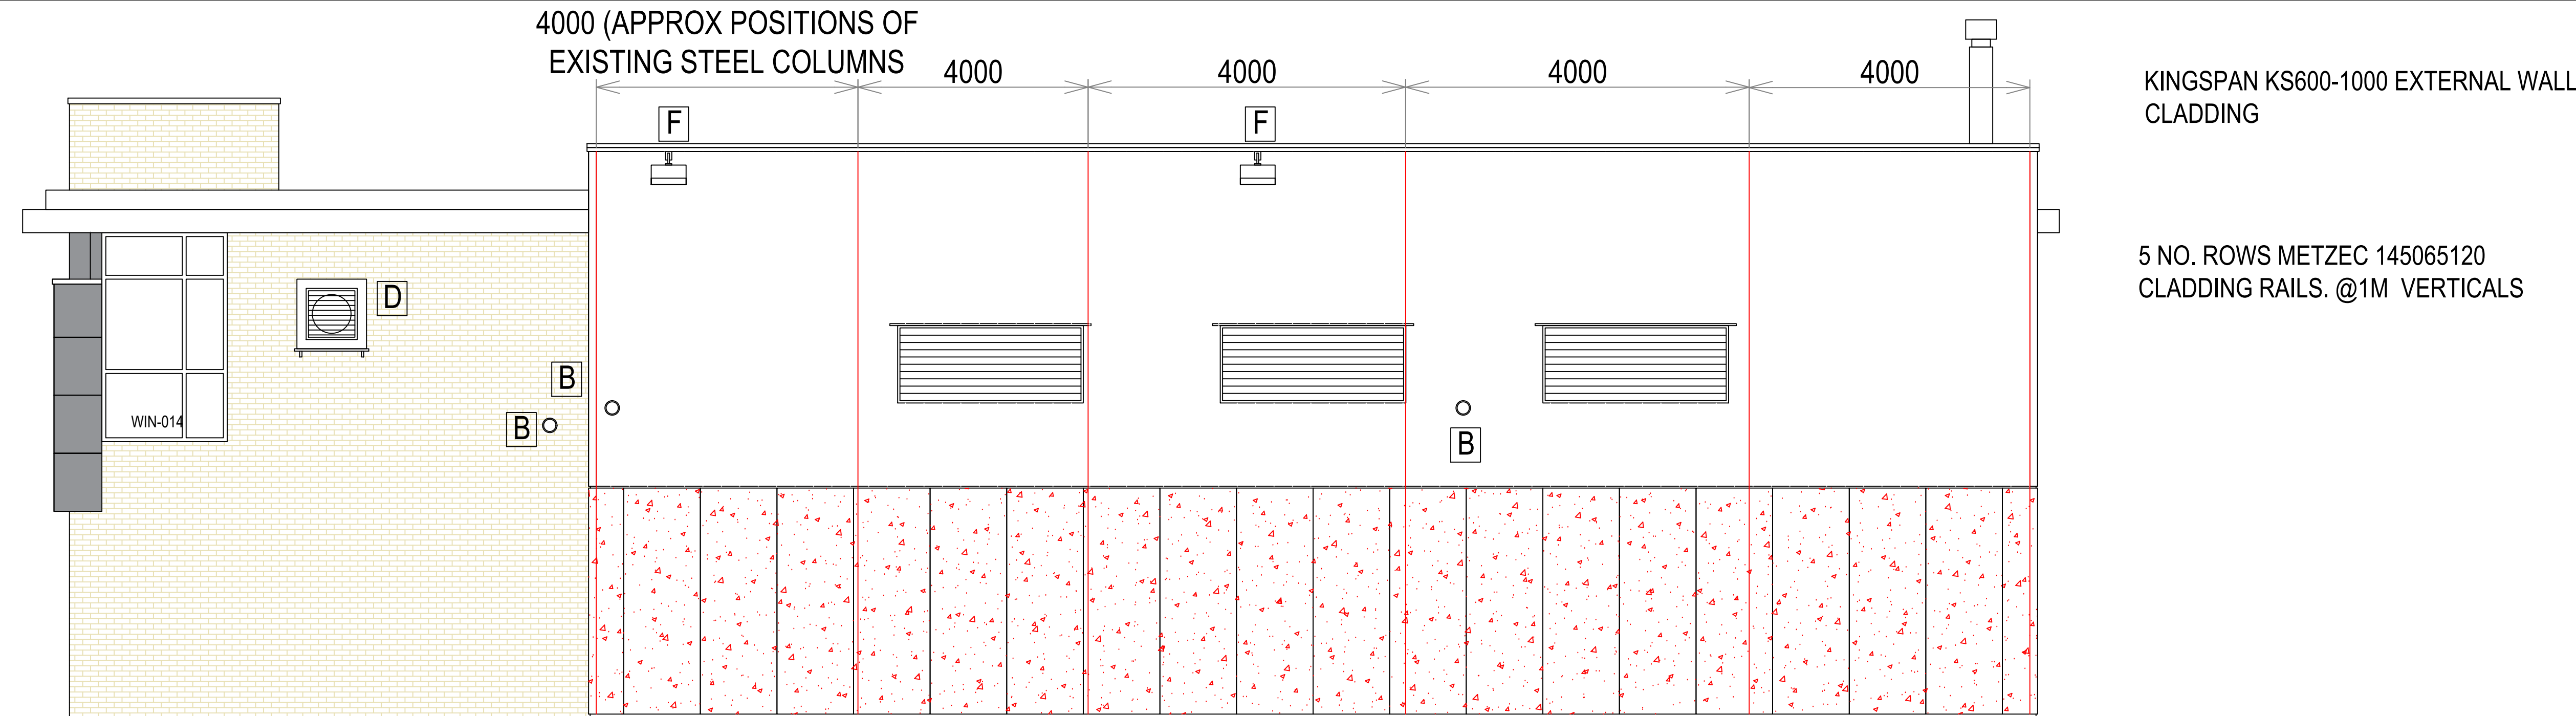

Elevation 4

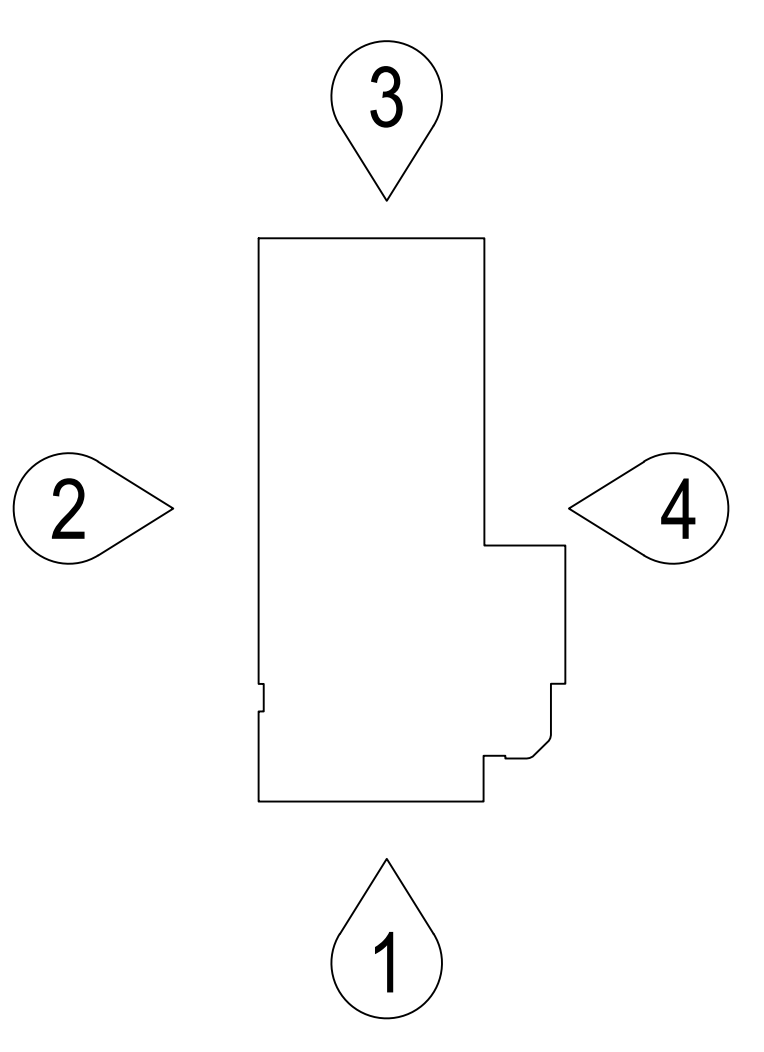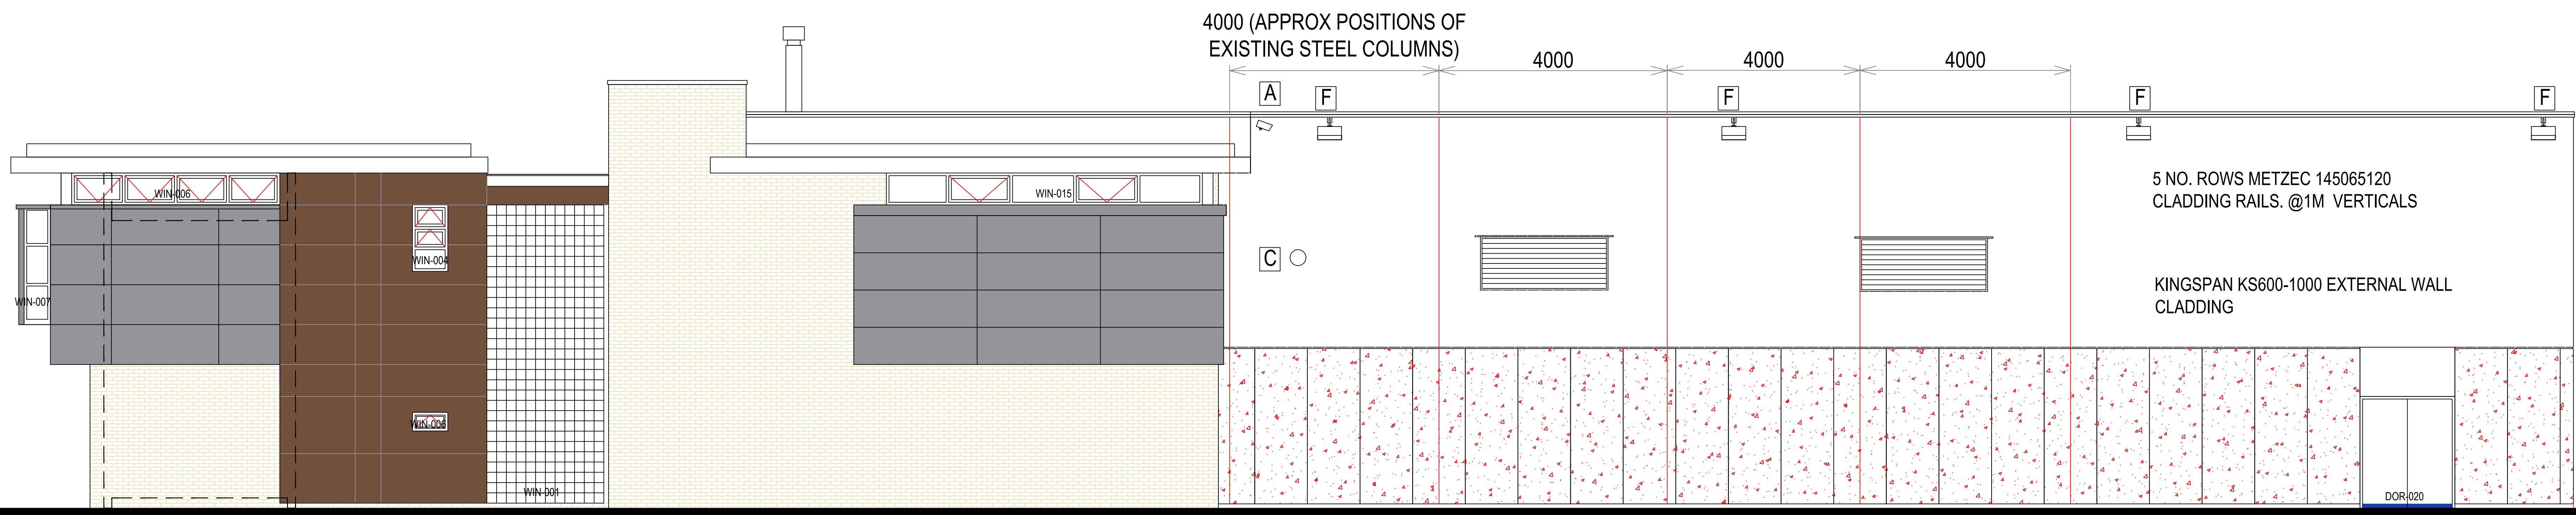

- Legend
- Brick work
  - Flat metal cladding panel
  - Profiled metal cladding panel
  - Flat fibre board cladding panel
  - Flat HP laminate cladding board wood grain effect
  - PC conc exposed aggregate cladding panel

- Security & Lighting
- A PTZ CCTV camera on arm
  - B Fixed position globe CCTV camera
  - C Flue extract cowl
  - D HVAC unit
  - E Pitch lighting
  - F Footpath / car park lighting

NOTES

1. All dimensions are in millimetres unless otherwise stated
2. This drawing is to be read with all other relevant documentation
3. Do not scale from this drawing, all measurement data should be taken directly from the model

FOR BUDGET  
ESTIMATE  
COSTS ONLY.

PRELIMINARY



| DRAWING STATUS                                                                   |  |                    |                  | Information       |  |
|----------------------------------------------------------------------------------|--|--------------------|------------------|-------------------|--|
| PROPERTY TITLE<br>Active Lifestyles Centre<br>Denmark Road<br>Manchester M15 6FG |  |                    |                  |                   |  |
| UPRN<br>0023054542                                                               |  | DPE NO.<br>0000    |                  |                   |  |
| PROJECT TITLE<br>Recladding & external envelope treatment Cladding Layout        |  |                    |                  |                   |  |
| DRAWING TITLE<br>Existing elevations                                             |  |                    |                  |                   |  |
| JOB NO.                                                                          |  | DATE<br>07.01.2021 |                  | REV               |  |
| SCALE<br>1:50@A0                                                                 |  | AUTHOR<br>RH       | CHECKED BY<br>NT | APPROVED BY<br>NT |  |

AMP44787-1.ST.001